


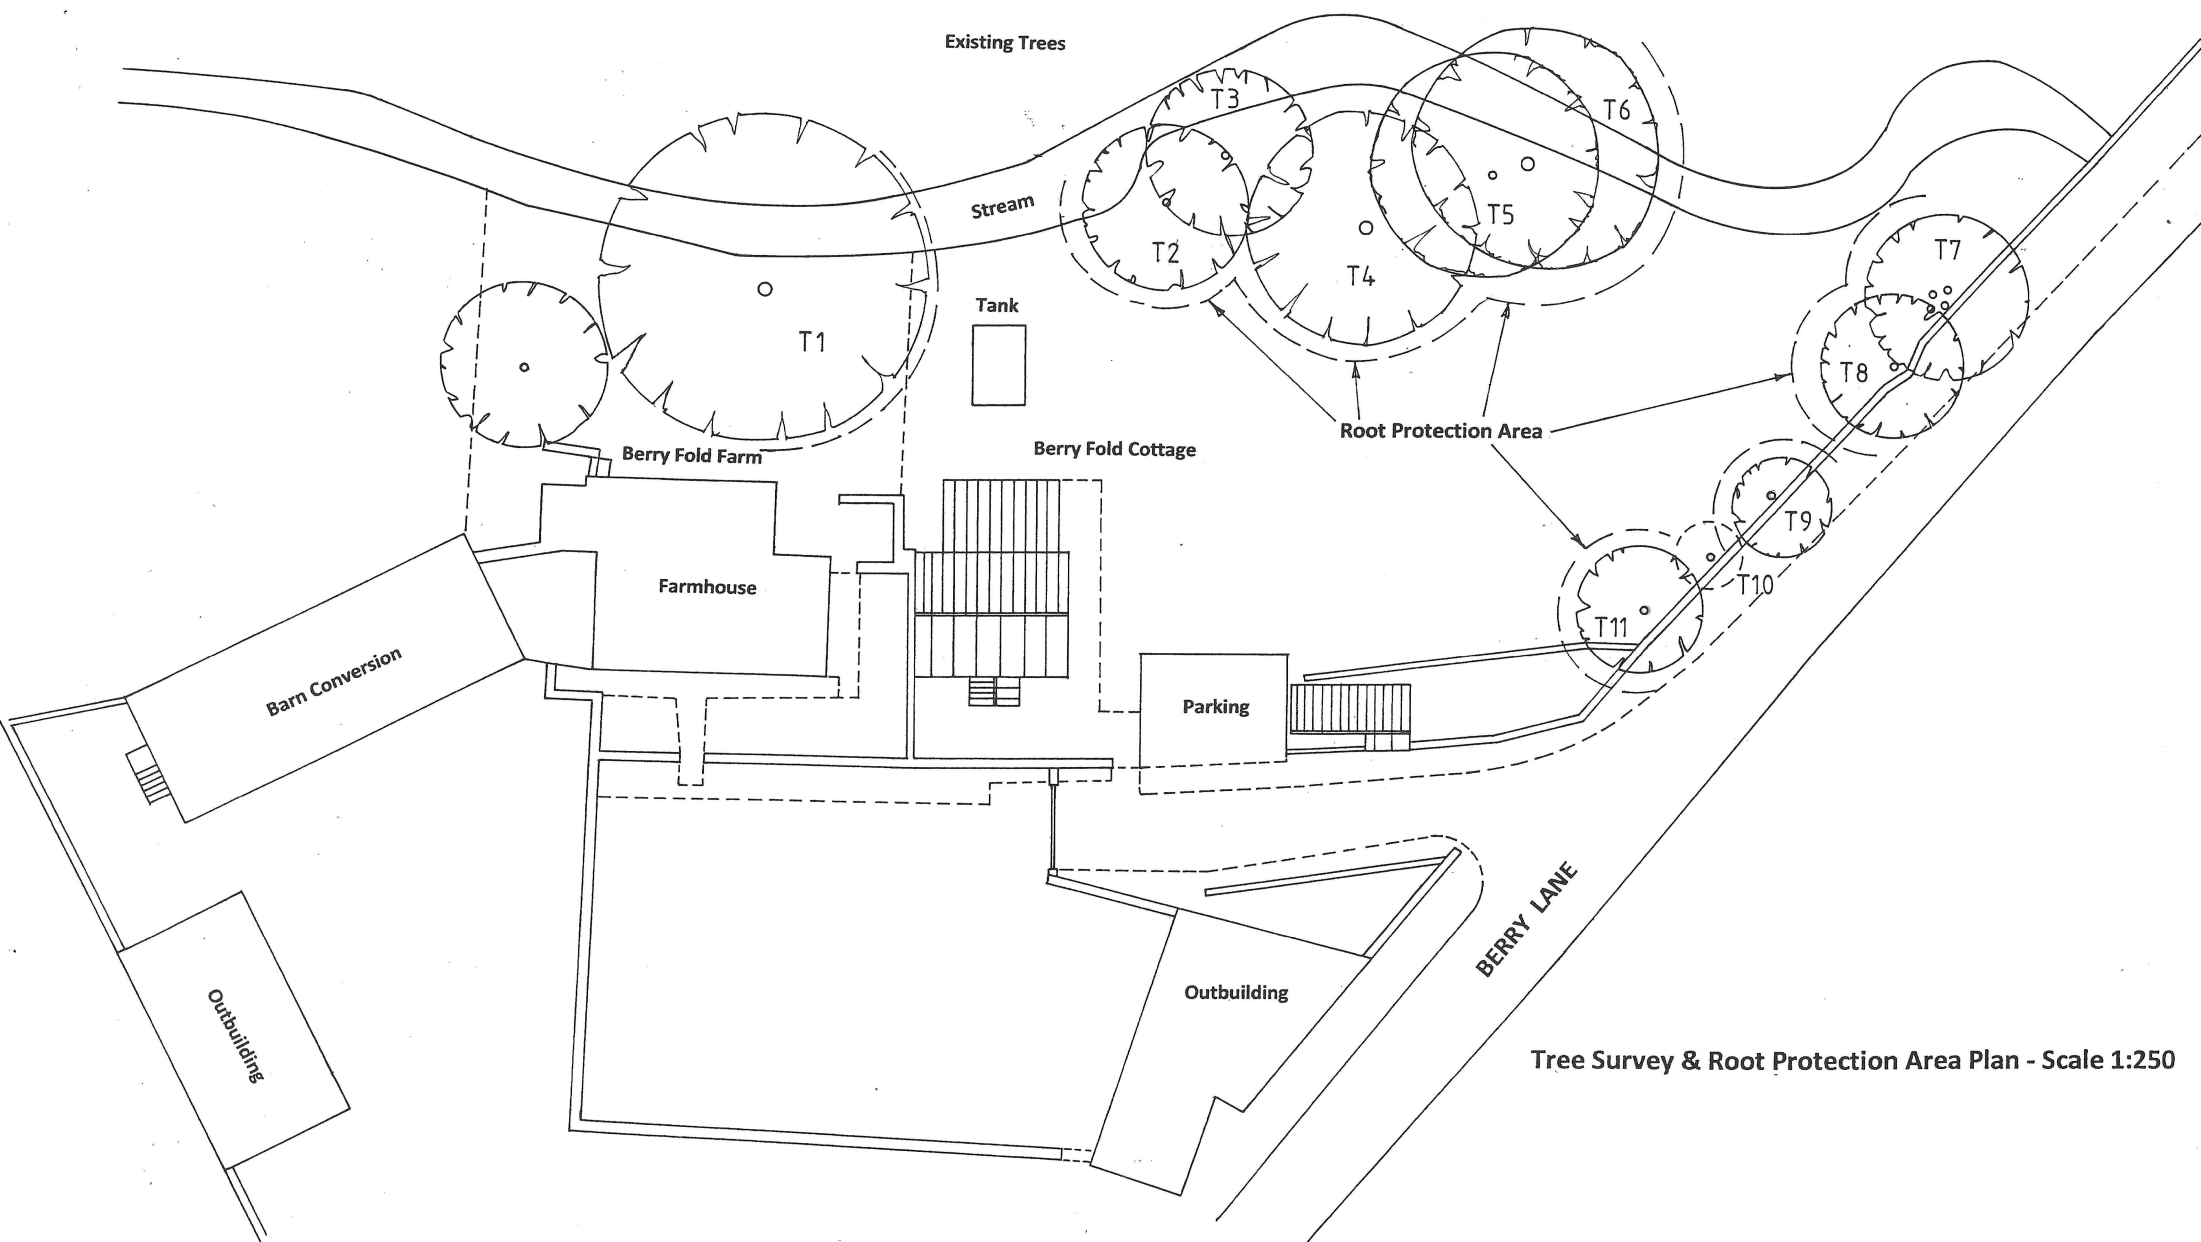

Tree Survey & Root Protection Area Plan - Scale 1:250