SOUTH ELEVATION.

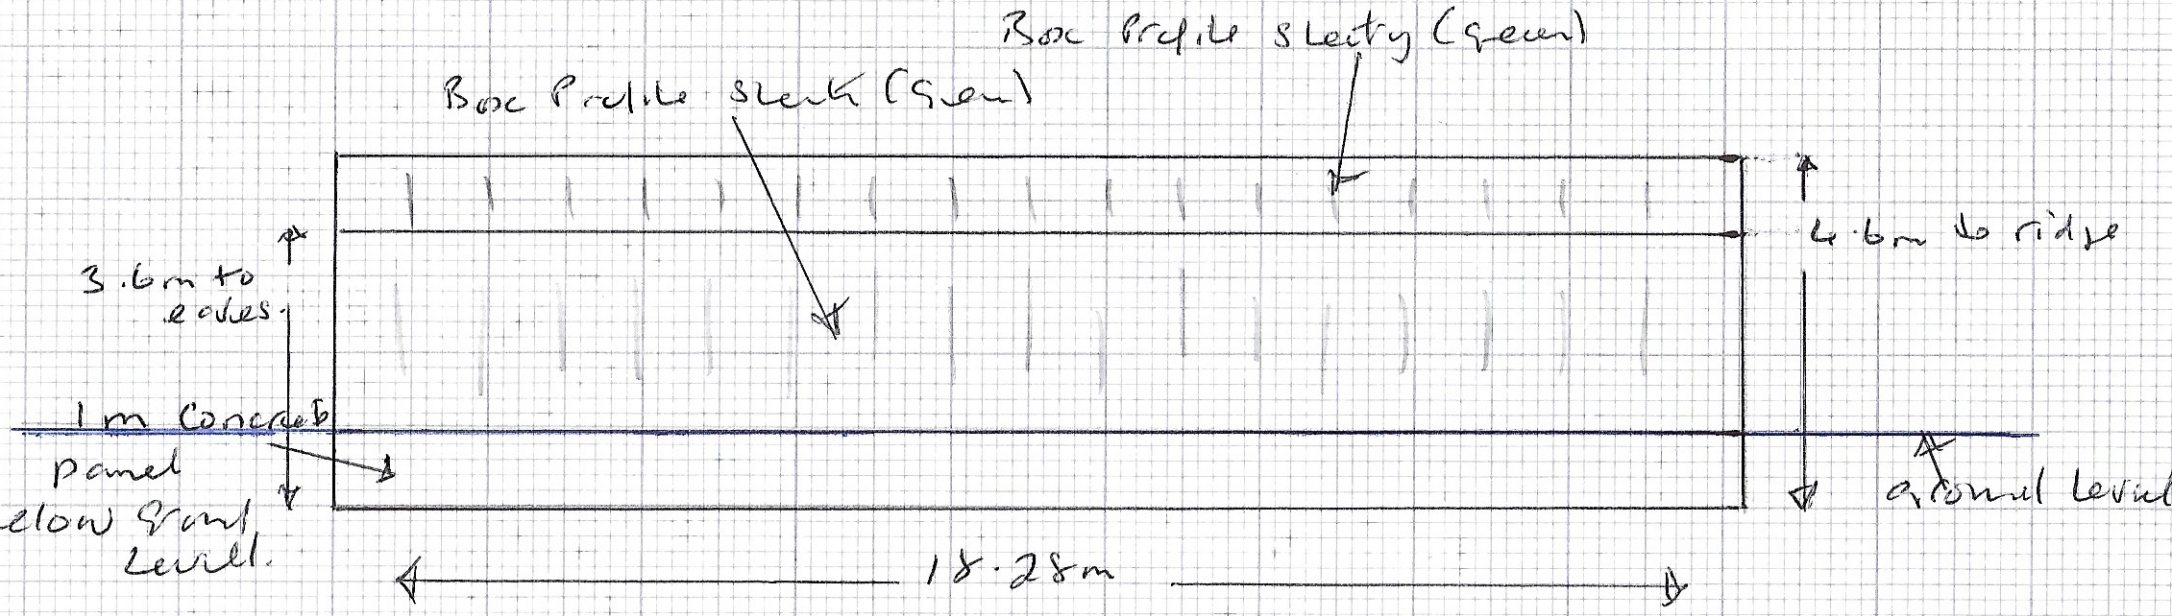

A4

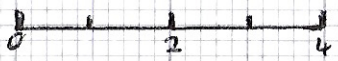

SCALE 1:100