

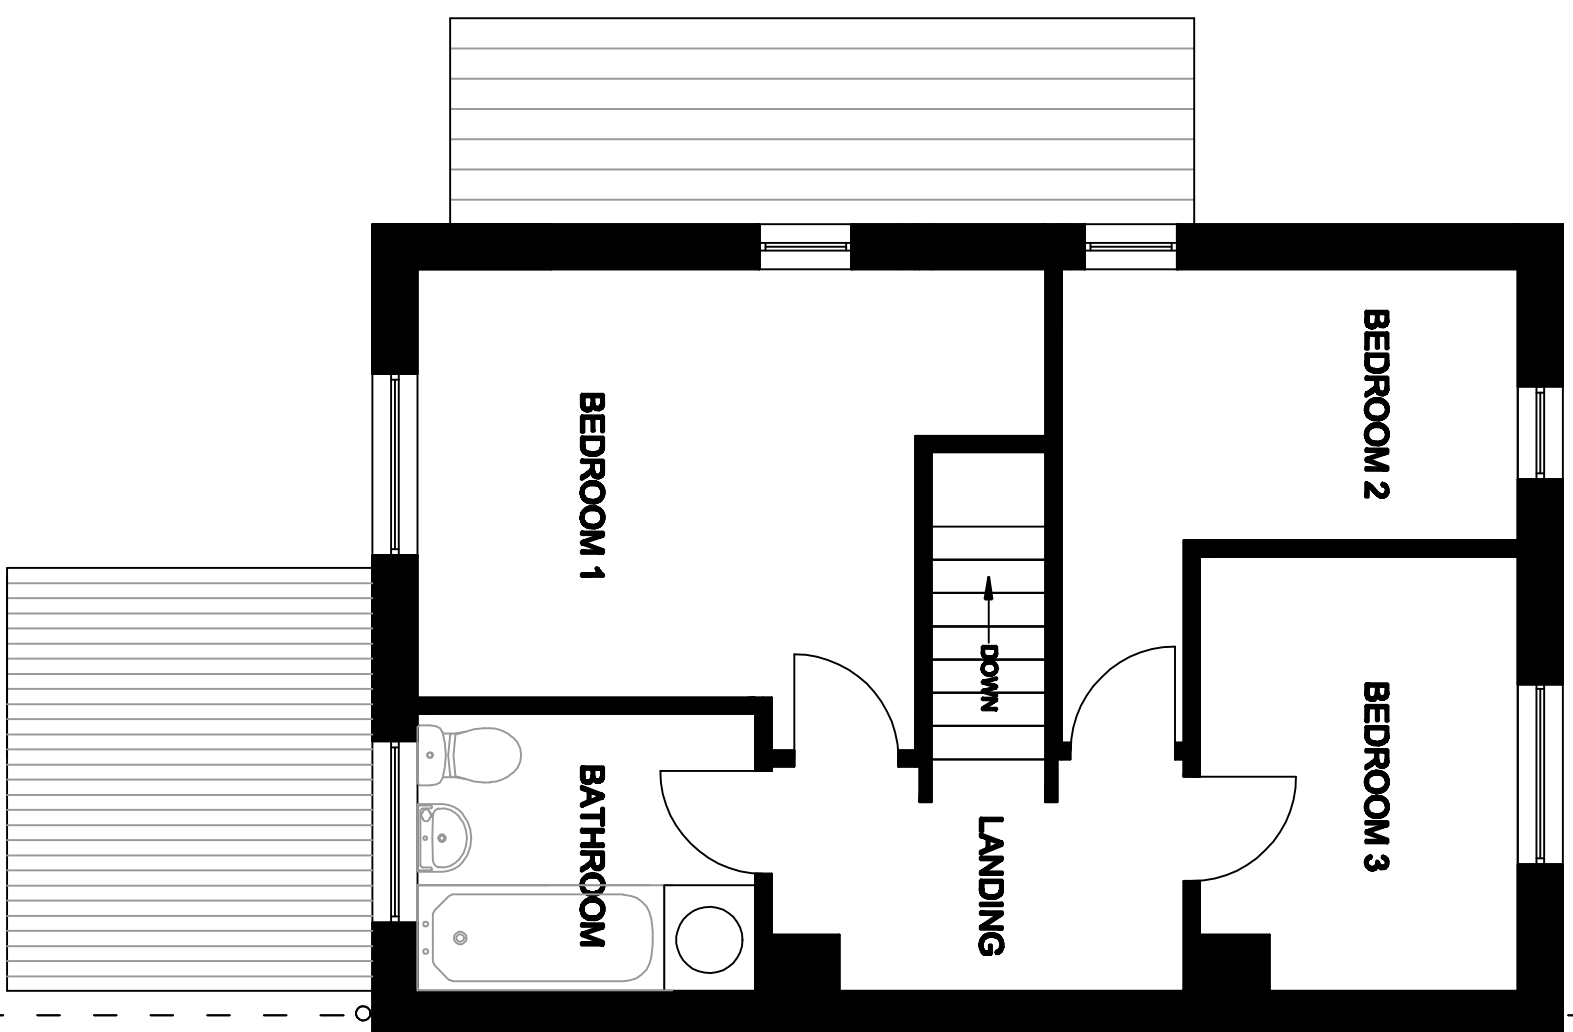


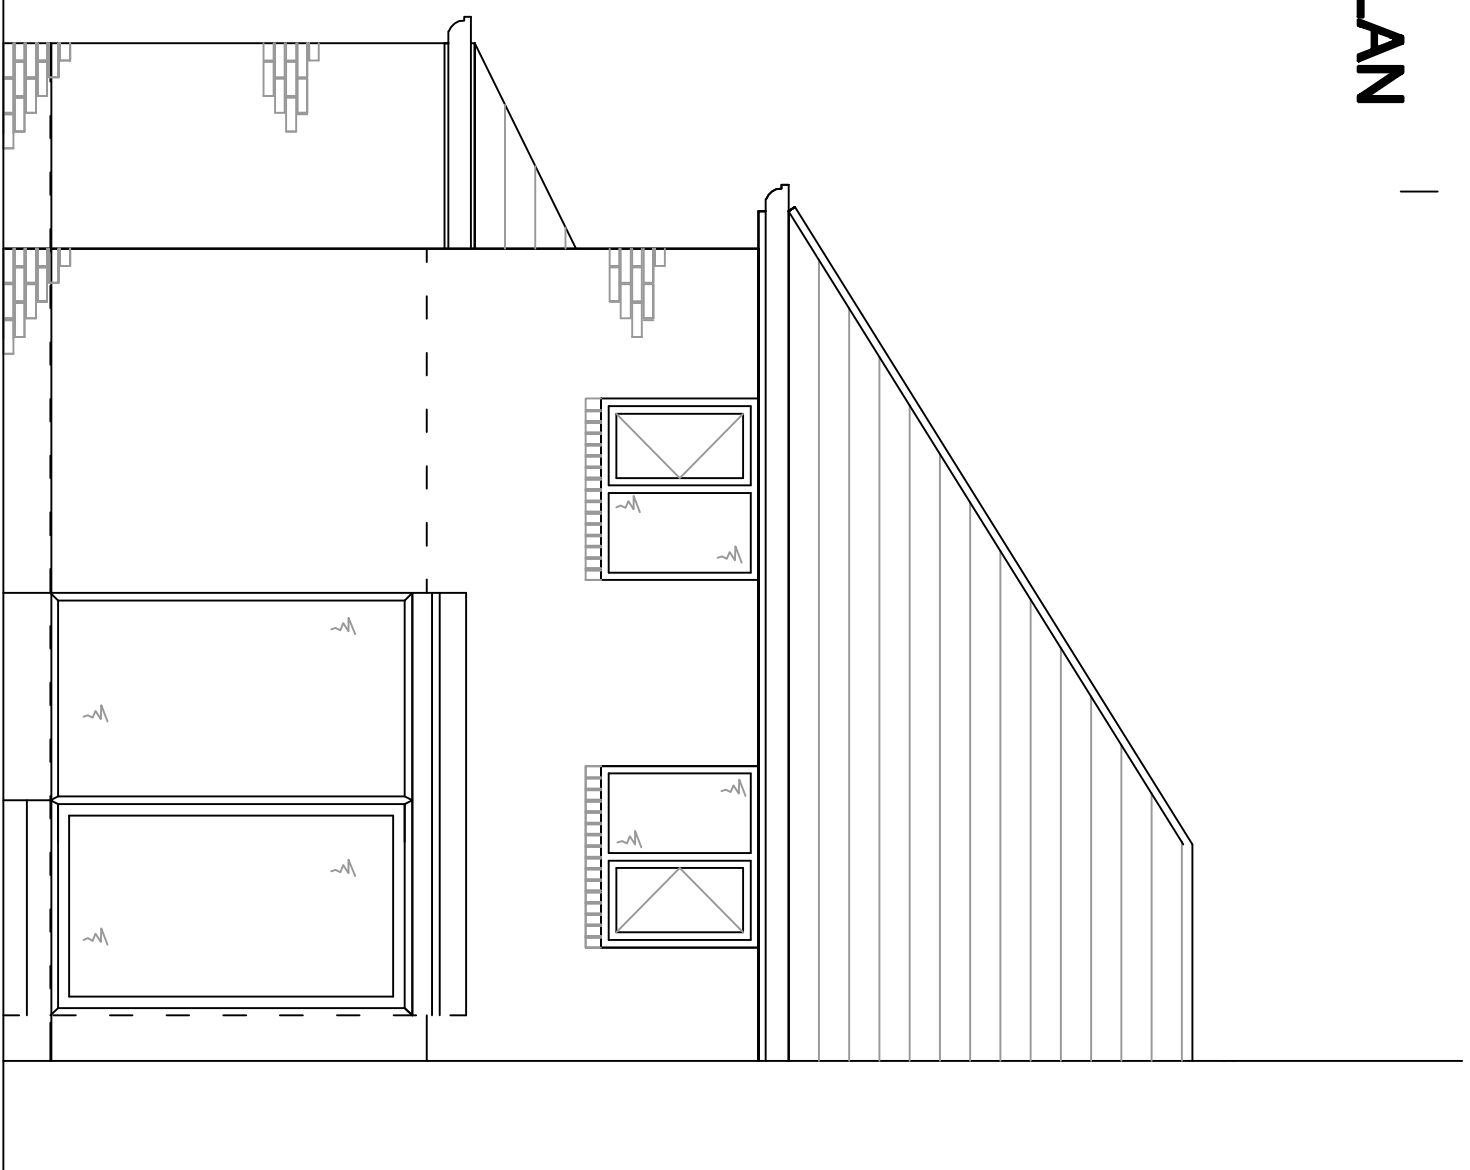

FIRST FLOOR PLAN

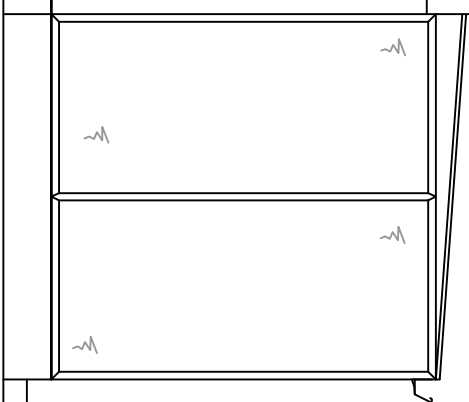

SIDE ELEVATION

Item#	Quantity	Title/Name, designation, material, dimension etc.	Article No./Reference	Scale
Designed by	Checked by	Approved by - date	Filename	
PA	BS	BS/BREGAPP	BS/BREGAPP	1/30
<h3>3 THE NOOK, HSWAINE</h3> <h3>EXISTING PLANS & ELEVATIONS</h3>				
BS/PL/APP/001/REVA			Edition 1	Sheet 1/3