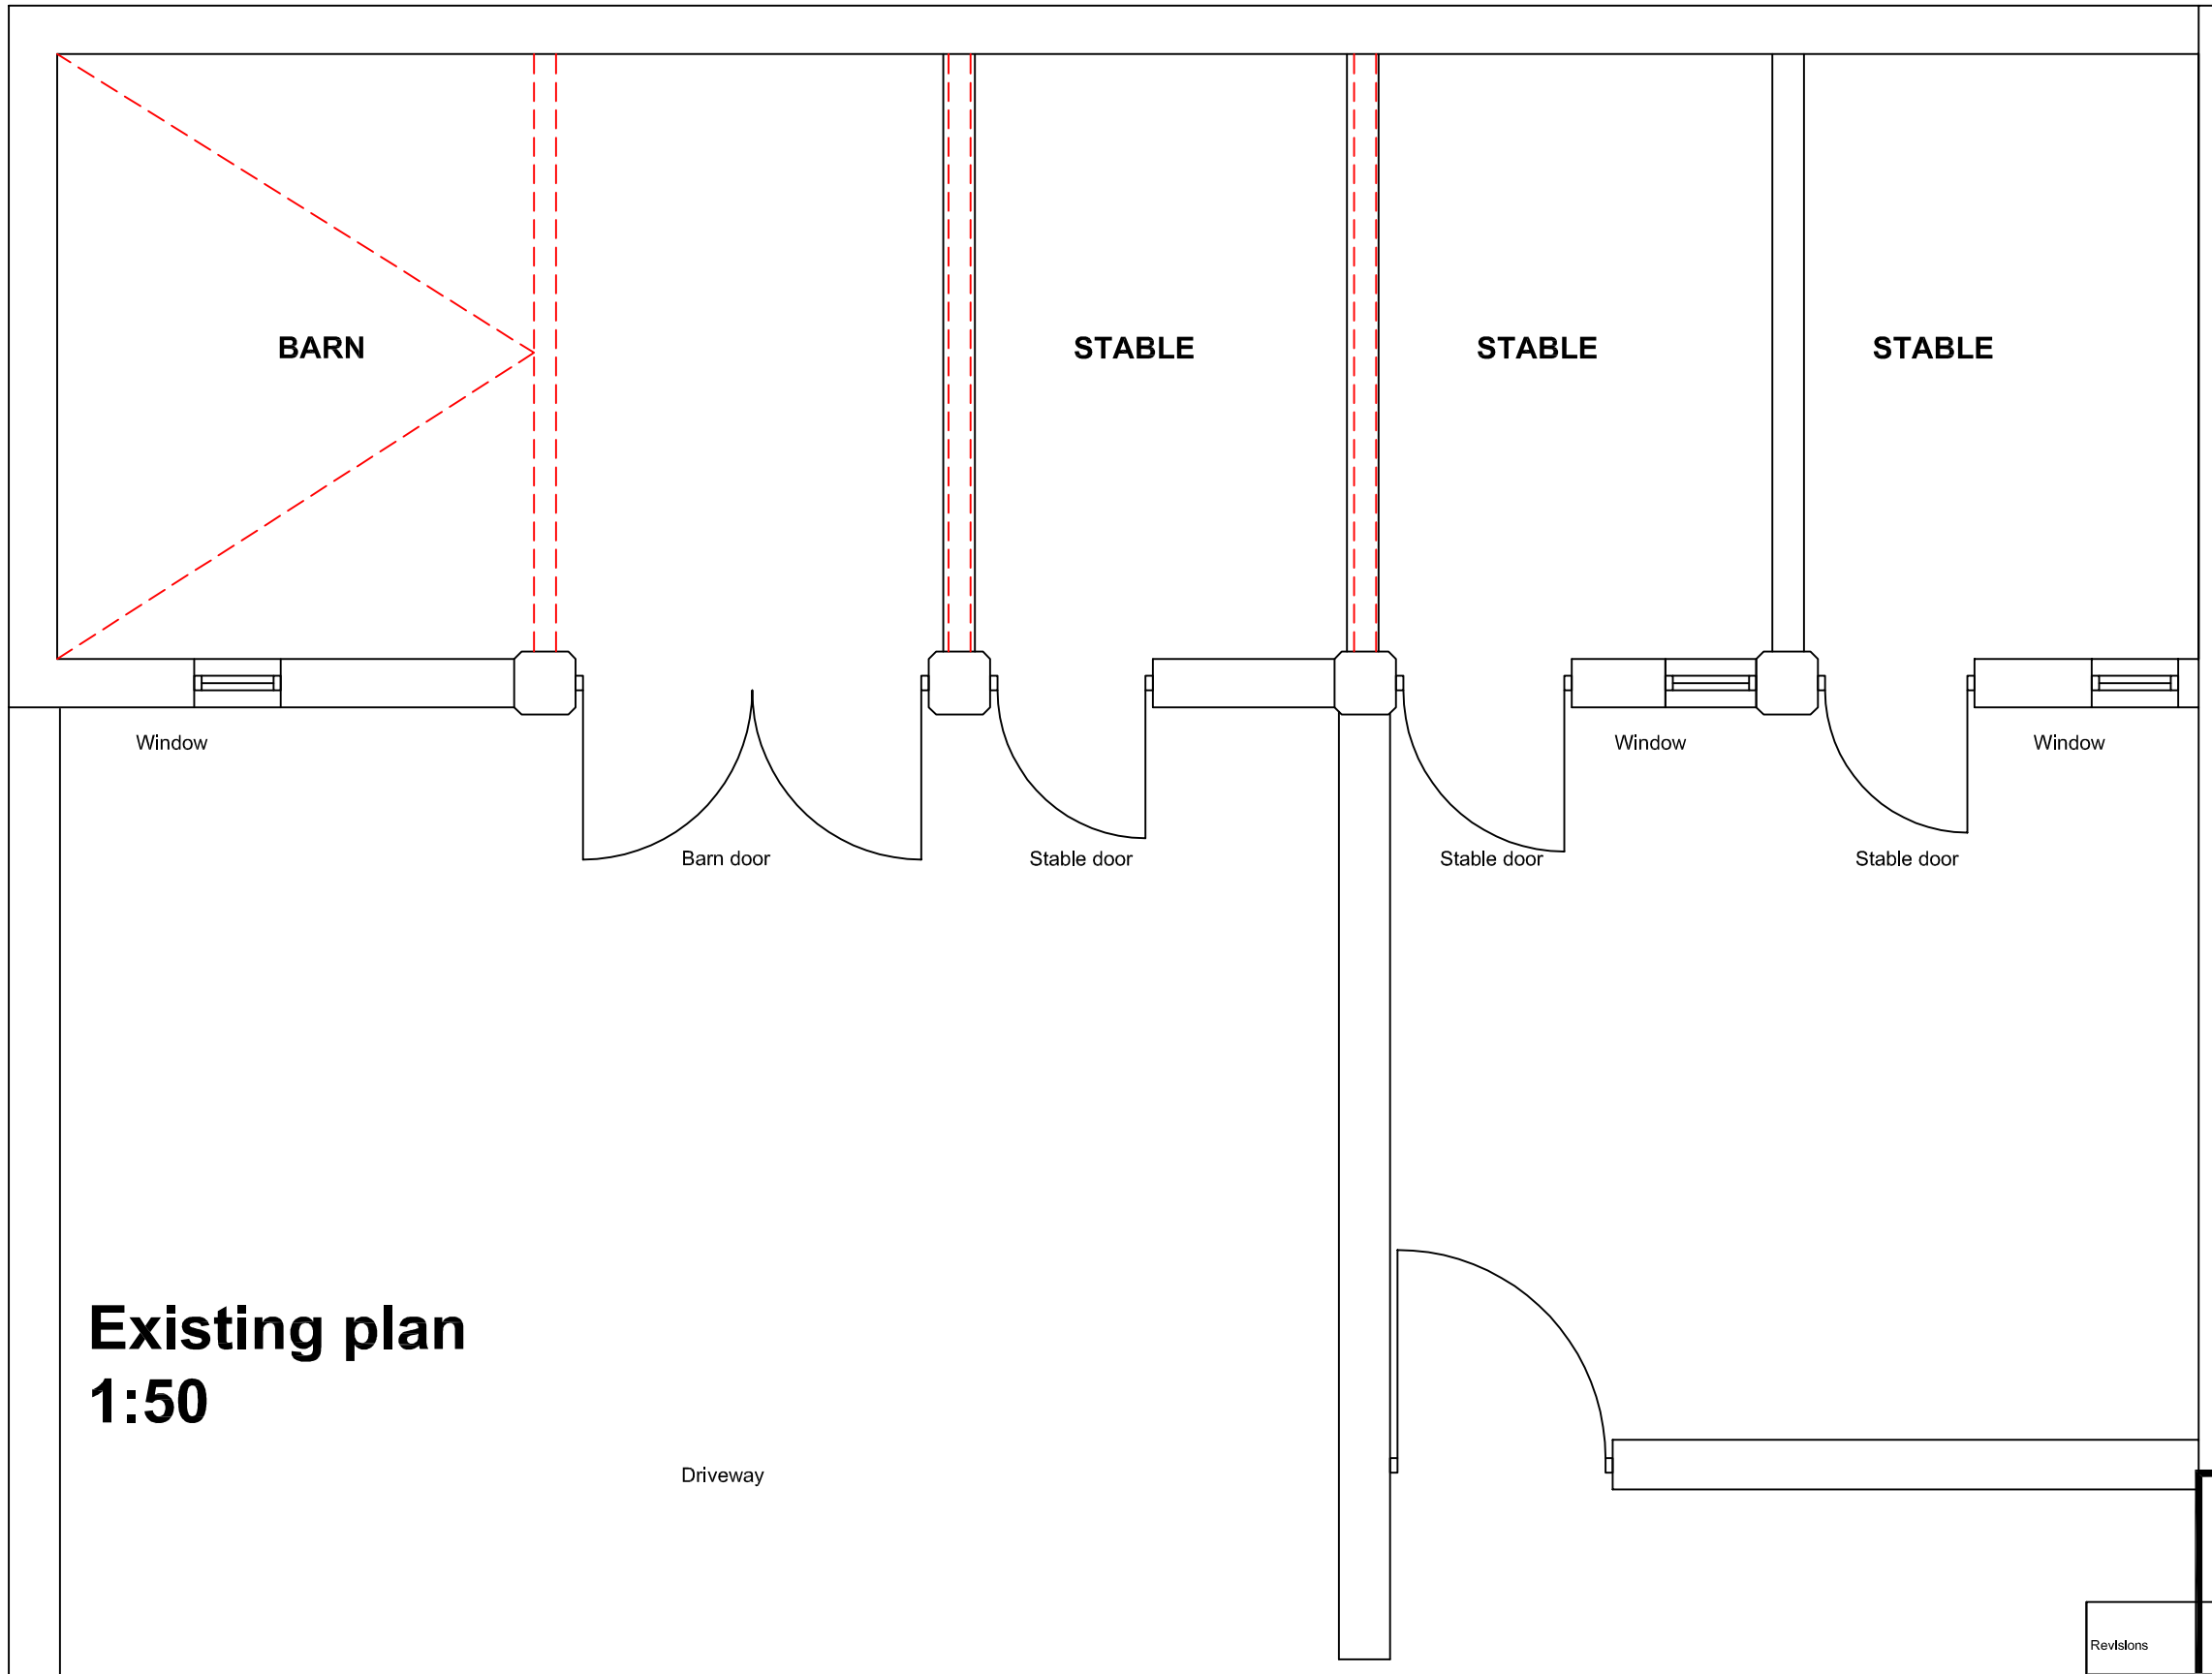


Existing plan
1:50

Revisions	A. A----		00-00-00
This drawing is for planning permission only and is not a construction drawing.			
Drawing Title	EXISTING-PLAN		
Job No. - Dwg No.	TN/2014/4	.	–
Client:	Terry Naylor Westfield House Farm;Brockholes Lane; Penistone; Sheffield S36 9FB		
Scale.	1:50		