© Acanthus WSM Architects

The general contractor is responsible for the verification all dimensions on site and the architect is to be informed of any discrepancy.

The status of information contained in a computer copy of this drawing shall be limited to that conveyed by the paper copy.

Revisions:


New Lodge Crescent - Eastern Side




Sherburn Road - Western Side




Beverley Close - Eastern Side

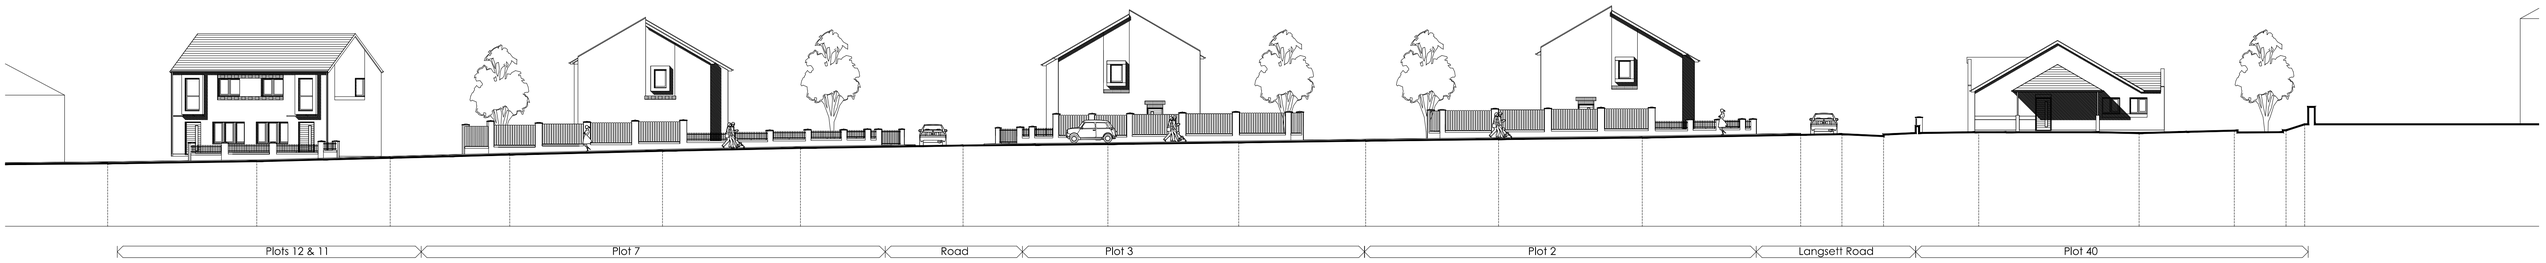

Langsett Road - Northern Side

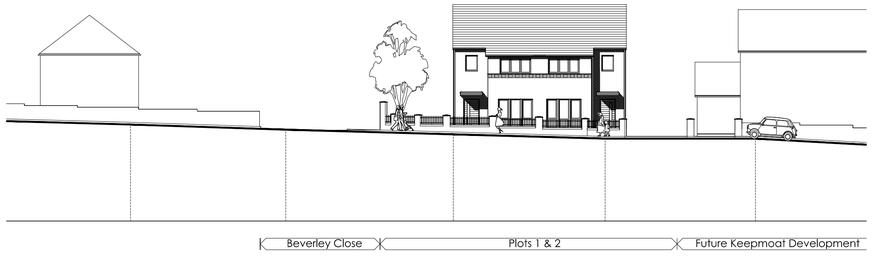

Langsett Road - Southern Side

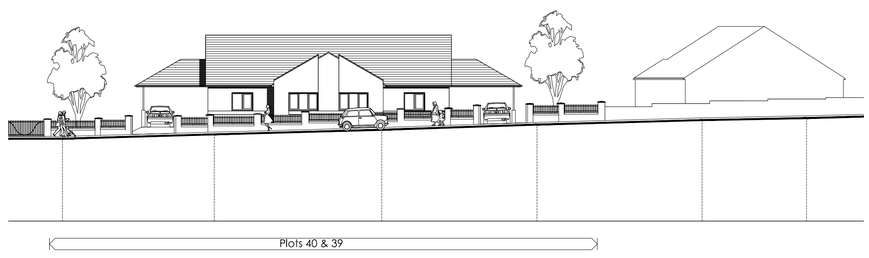

1:200 SCALE BAR

0 1 2 5 10 20 Metres

YORKSHIRE HOUSING

drawing status

approval
construction
preliminary
record
information
comment
tender

Scale 1:200 @ a1

Date 25.July.2011

Drawn\Checked SH\RJJ

Dwg.No 2121.23.301

Street Scenes
Newlodge Crescent - Phase II
Barnsley
Yorkshire Housing

Acanthus WSM Architects

Woodhall, Woodhall Lane, Leeds LS28 5NY. TEL. 0113 239 3414. FAX 0113 256 9688. E-Mail.. architects@acanthuswsm.com

S:\2121\Technical\Revit Projects\2121.23.301 Street Scenes.rvt, 3/31/2011 8:49:57 AM