


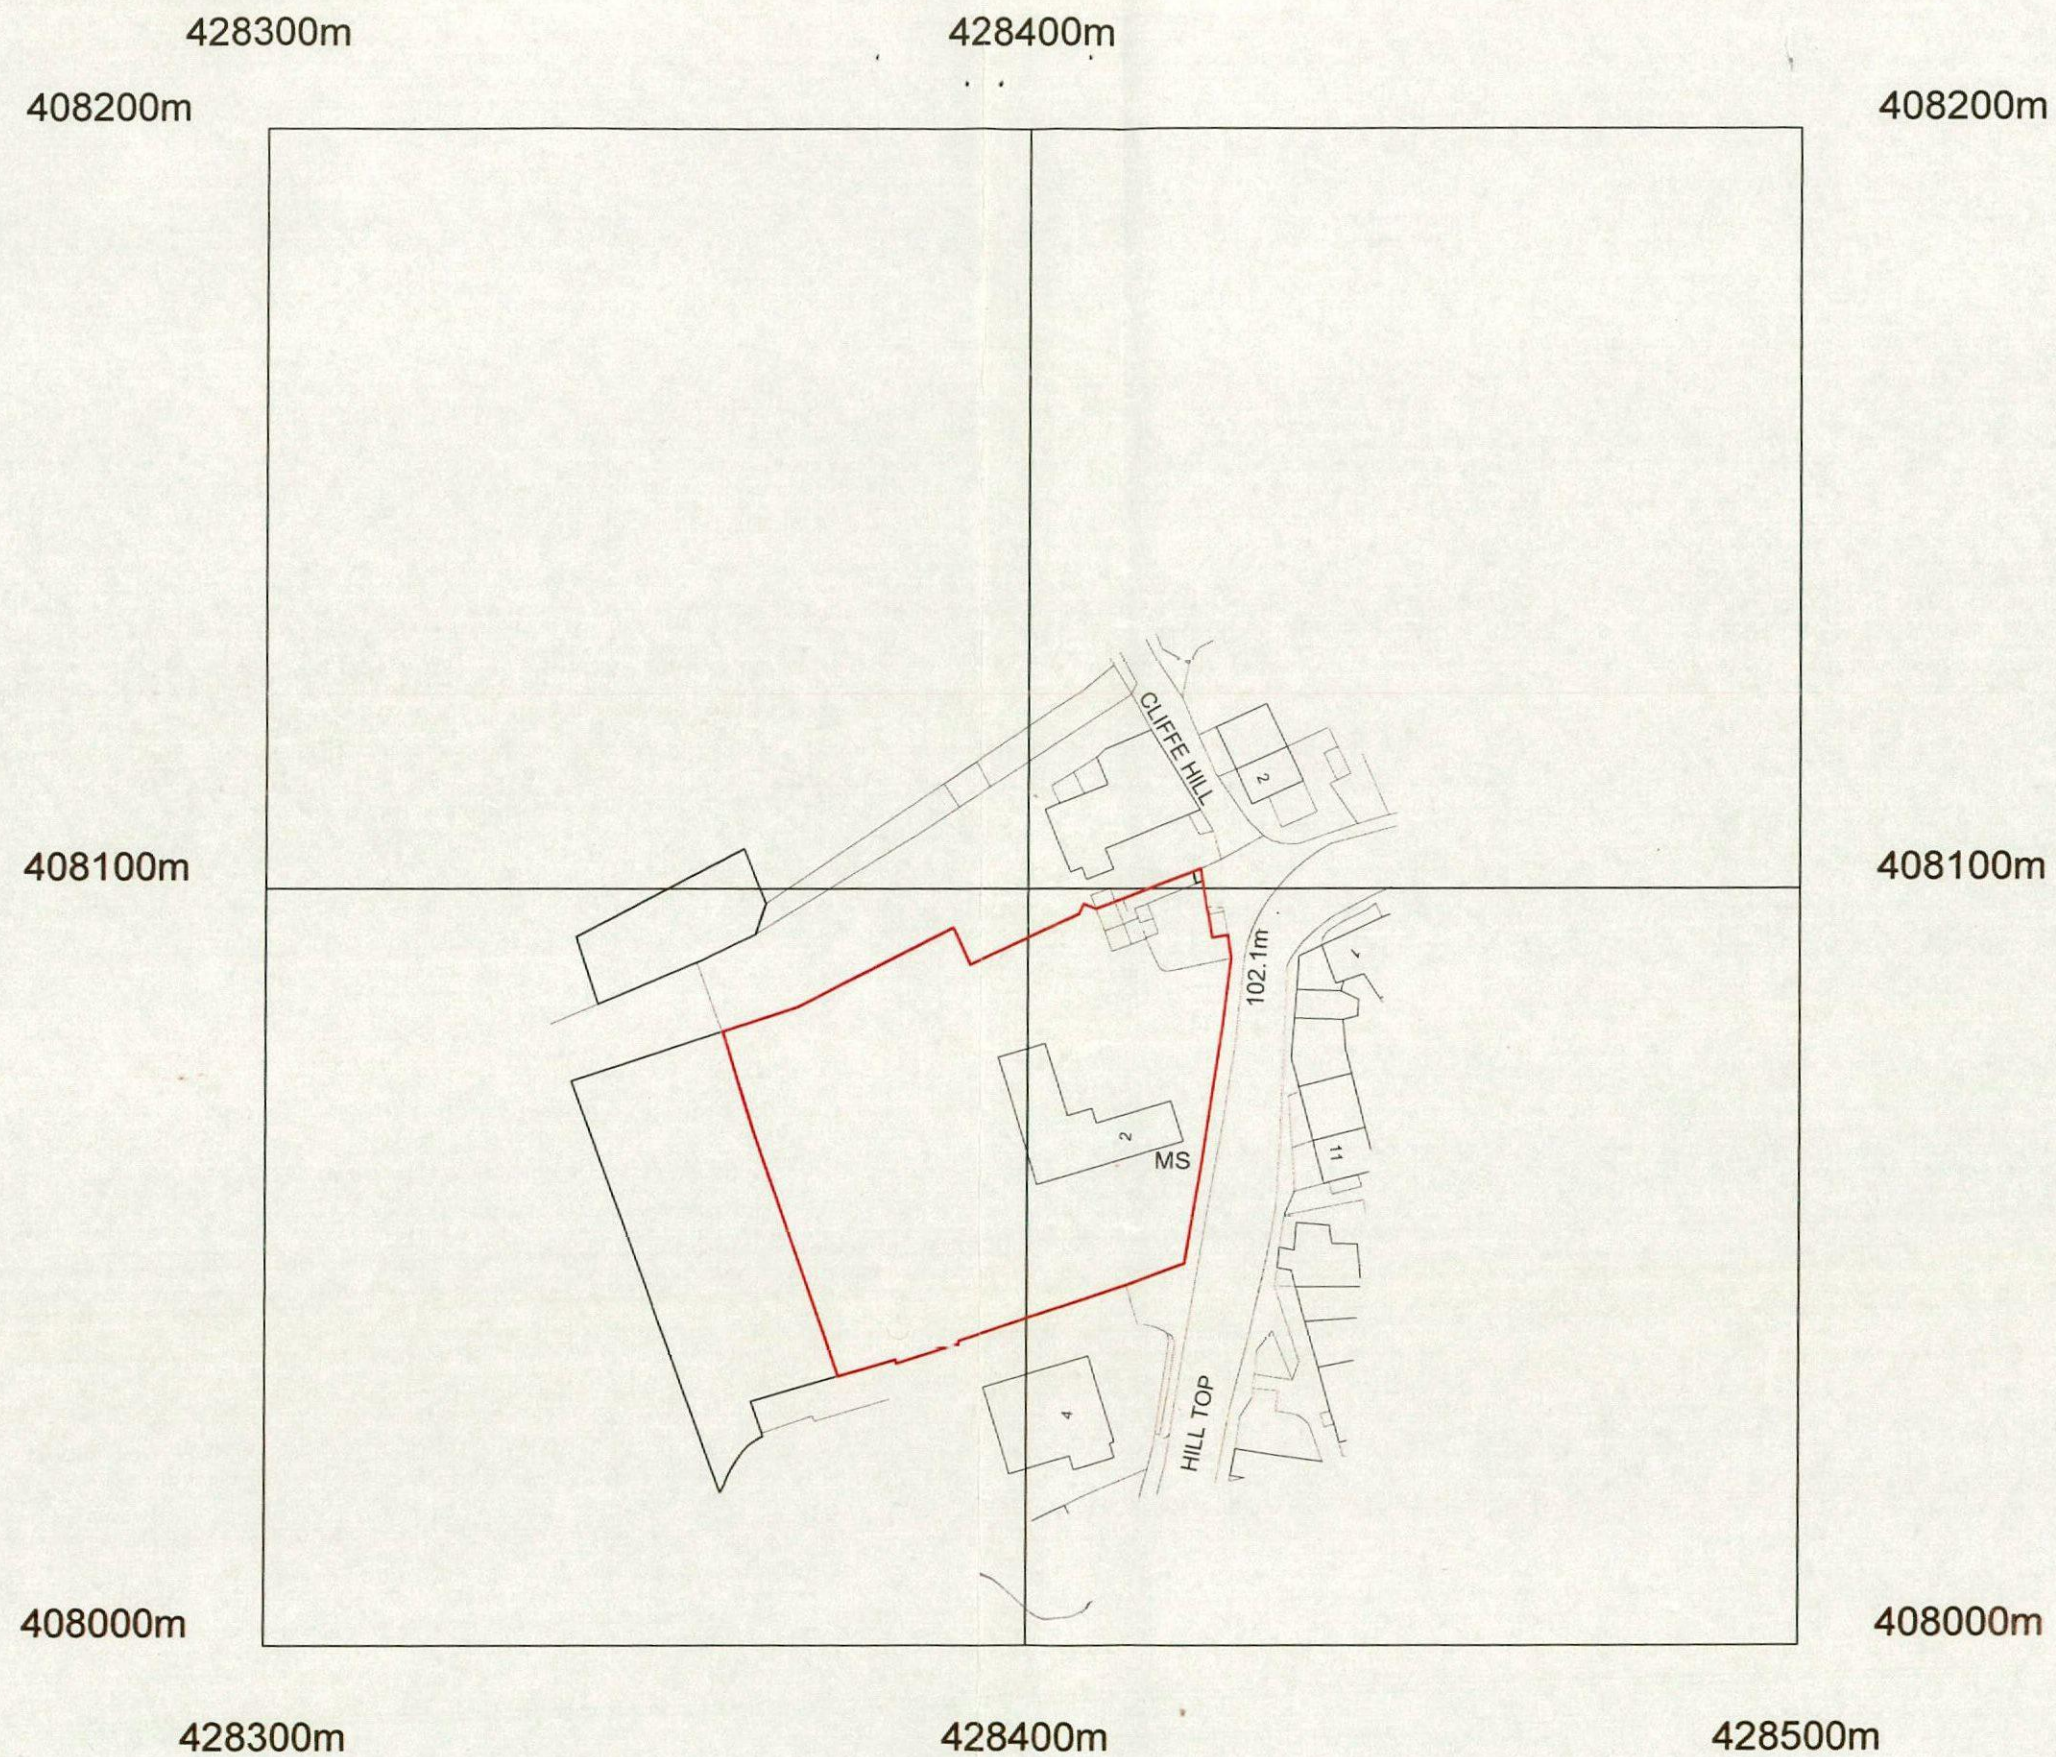

©Crown Copyright and database rights 2016 OS 100019980

2 HILLTOP - BARNSELEY

SITE LOCATION PLAN

SCALE 1:1000