
BROUGH DALE

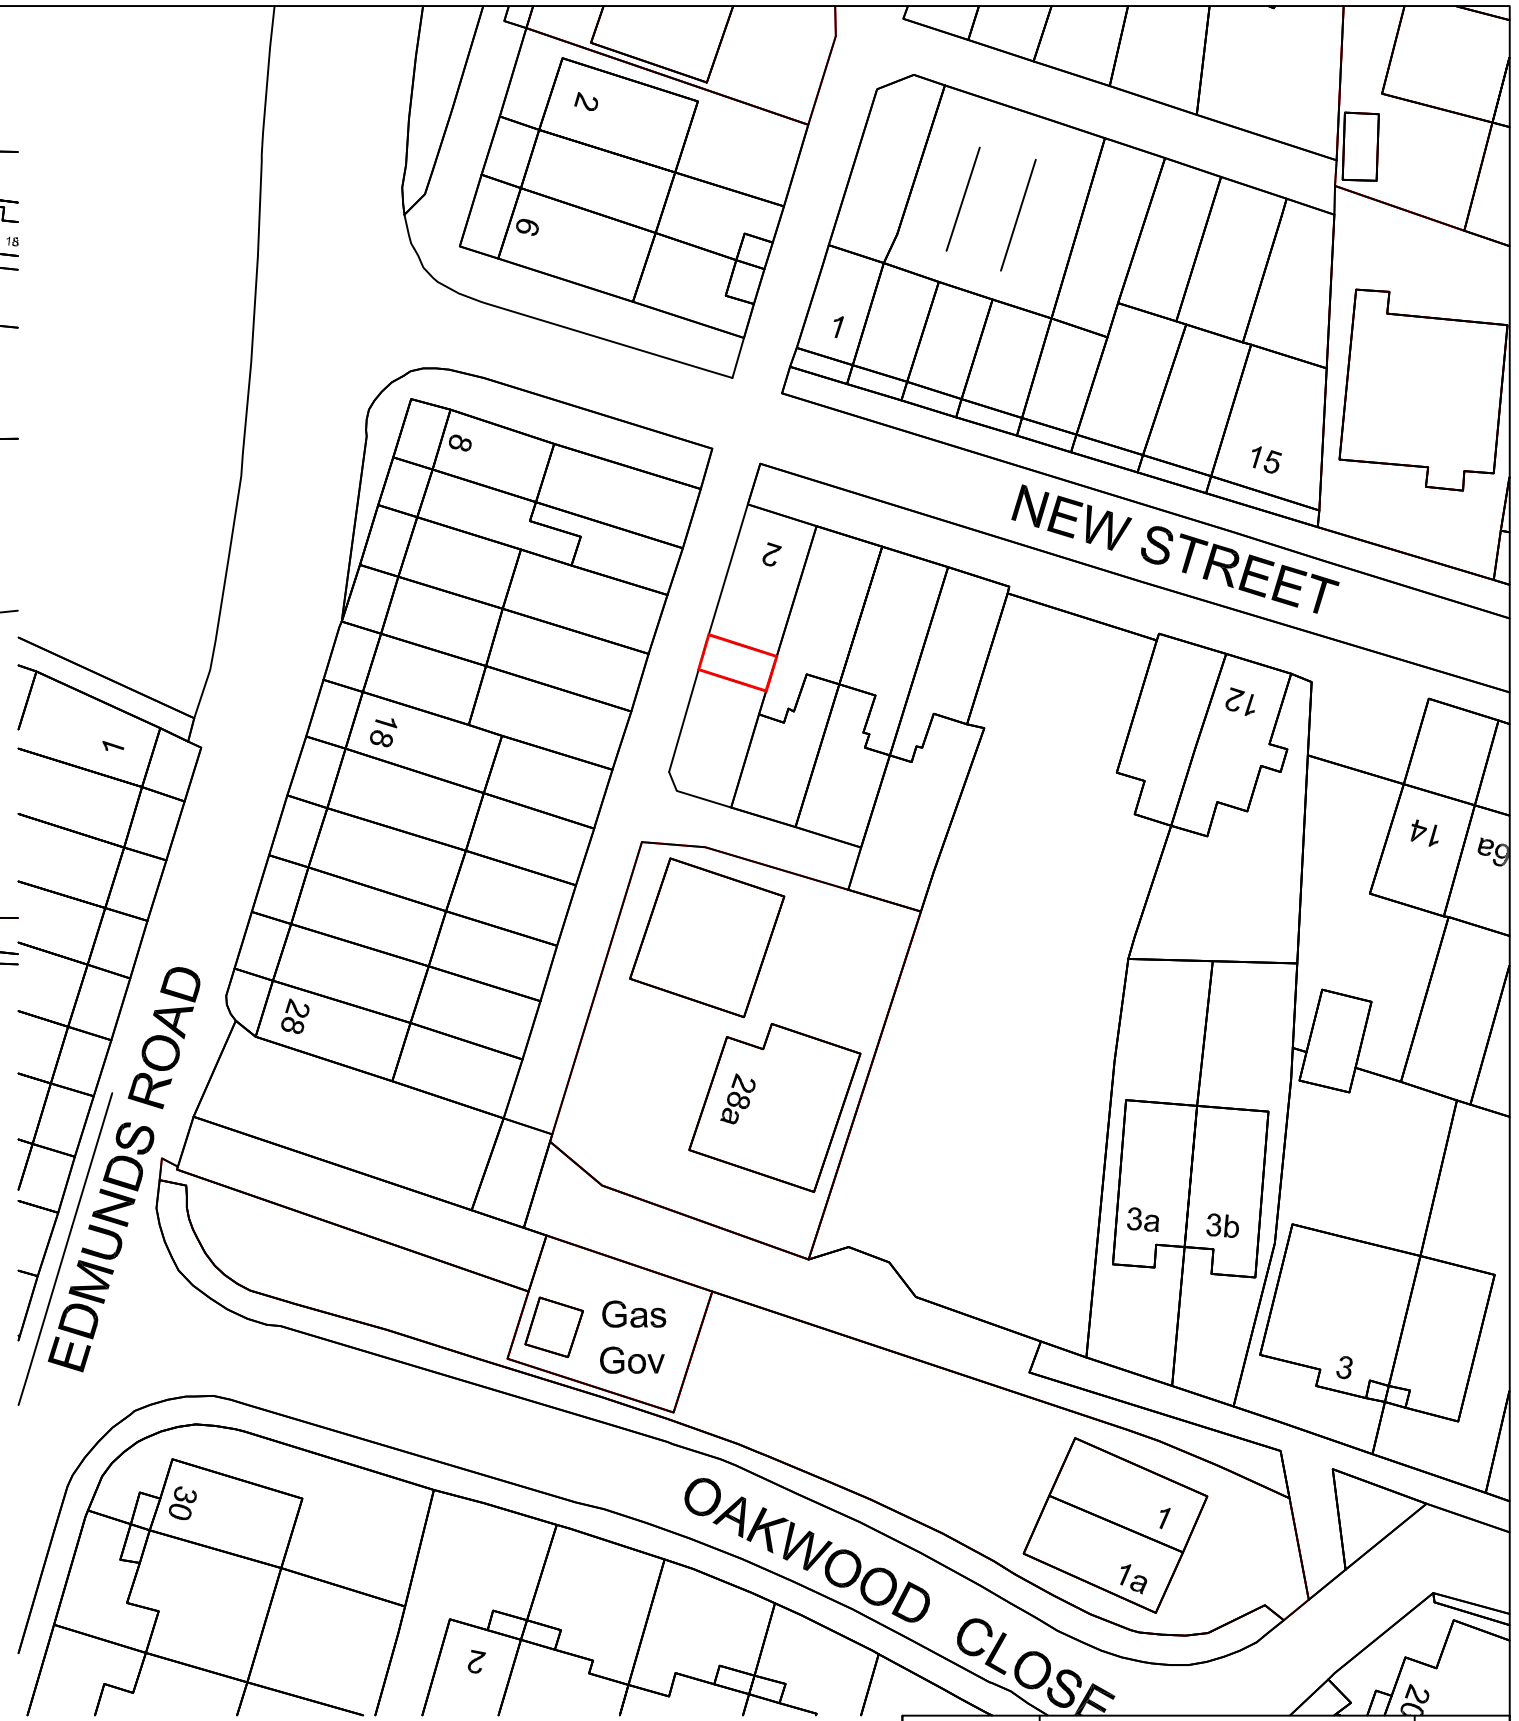


Location plan 1:1250




Block plan 1:500

| | | |
|---|---|---|
| Revisions | A. A---- | 00–00– |

This drawing is for planning permission only and is not a construction drawing.

| | | | |
|---|---|---|---|
| Drawing Title | PROPOSED–PLANS | | |
| Job No. - Dwg No. | DT/2013/7 | . | —— |
| Client: | Mr THOMPSON<br>2 NEW STREET<br>WORSBOROUGH<br>BARNSLEY<br>S70 4TE | | |
| Scale. | 1:1250 & 1:500 | | |