	Revision	Date	By	Chk.
A	North point amended	27/11/25	MW	

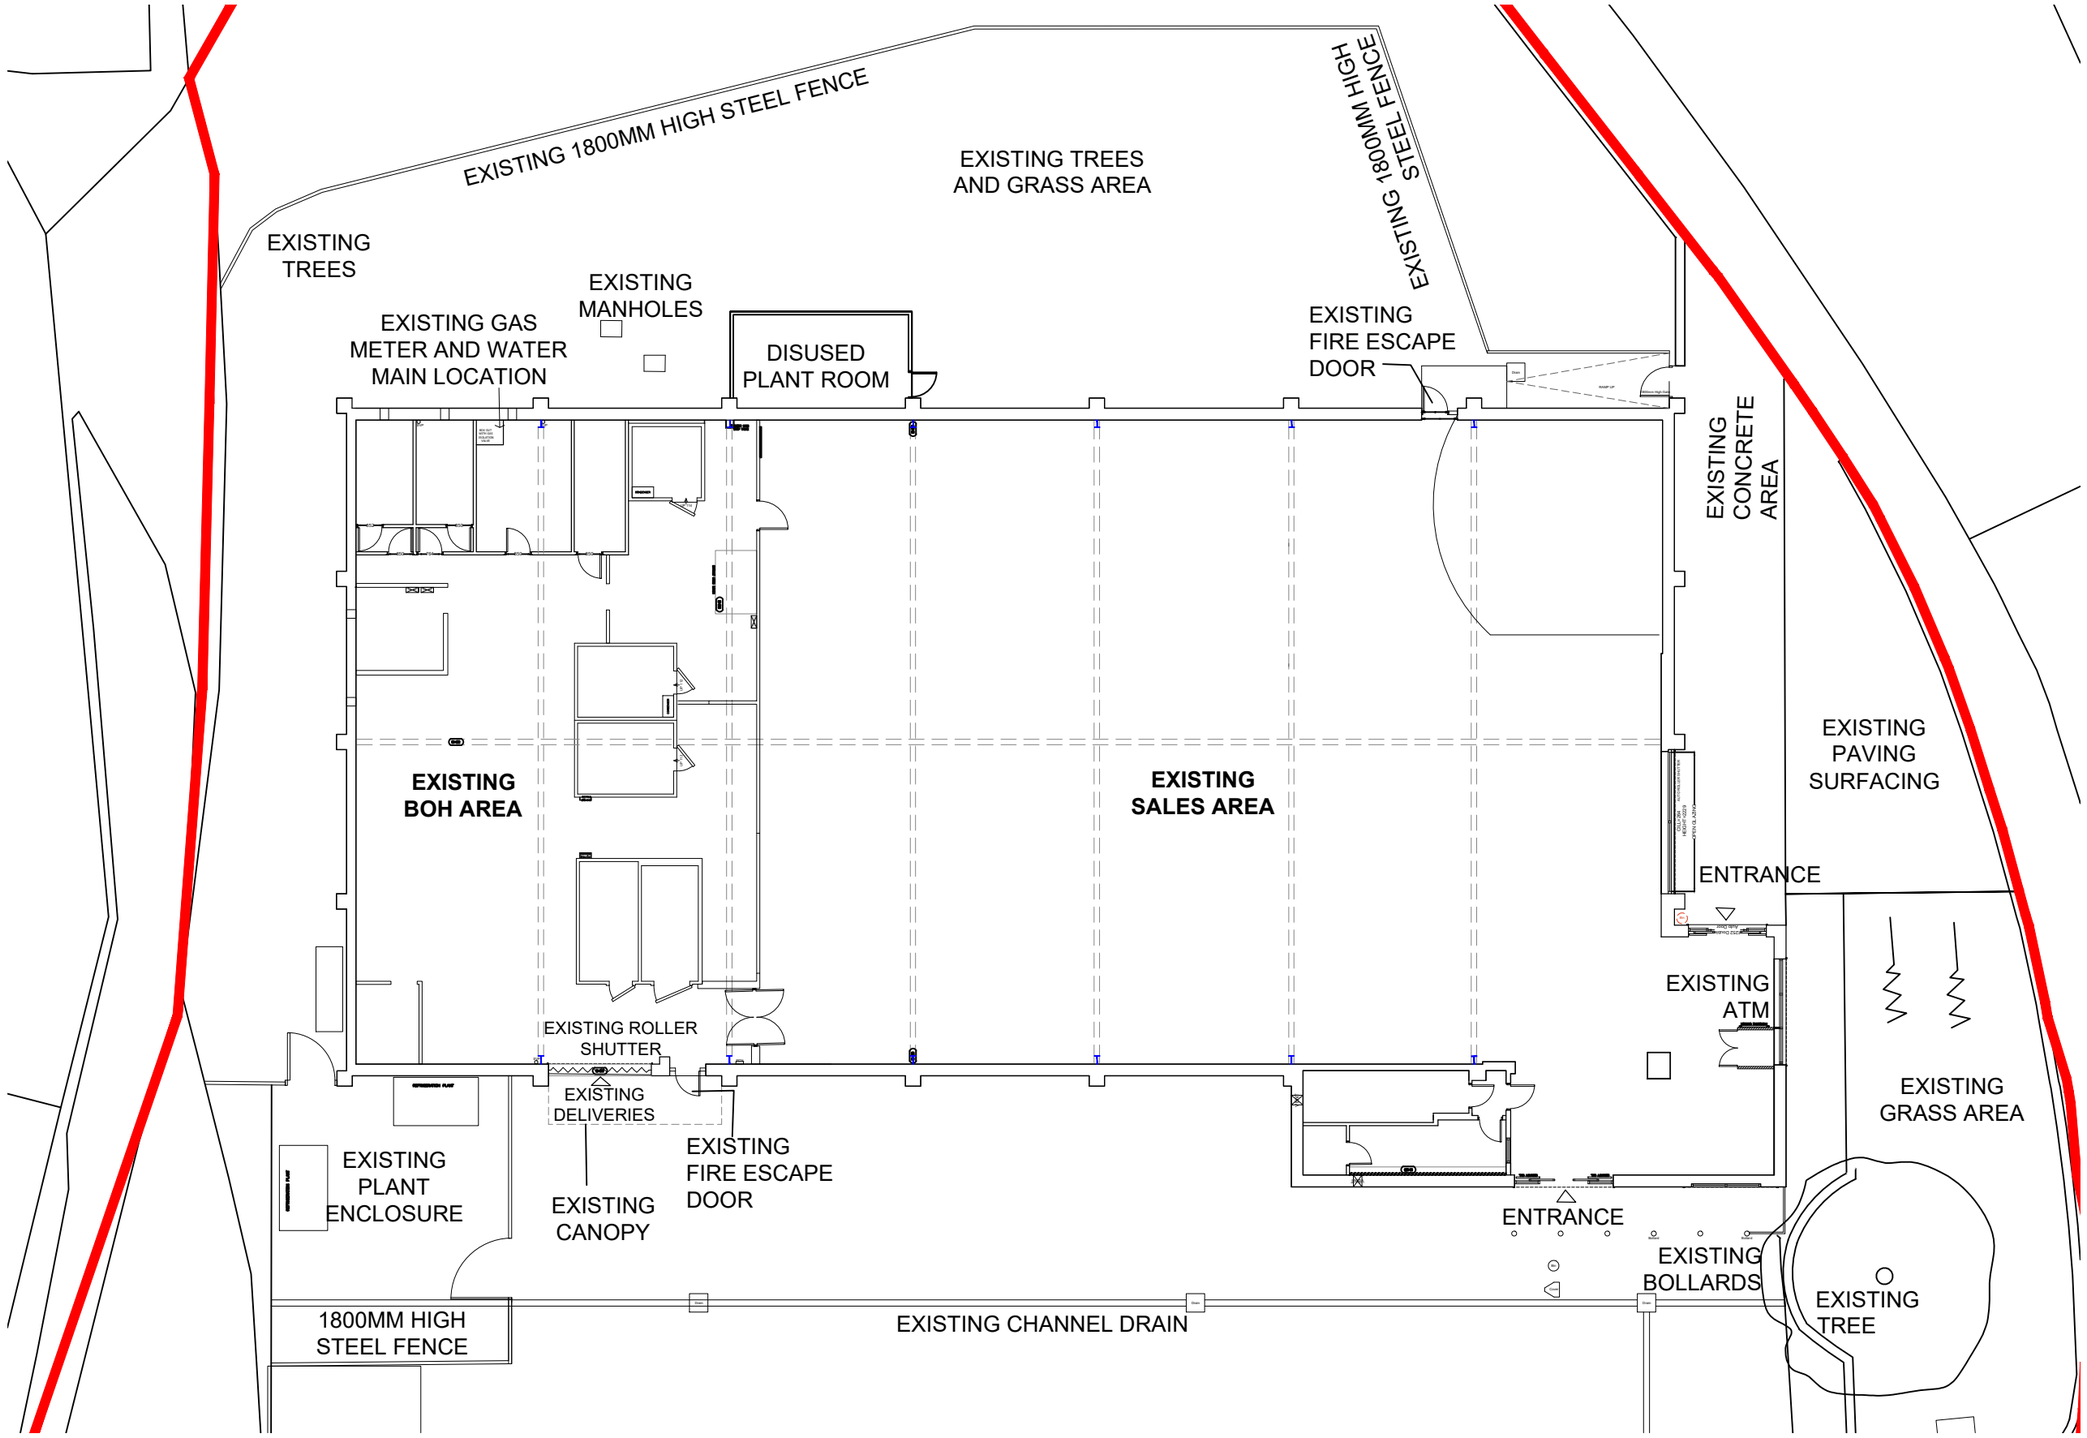

Planning Boundary

0 5 10 15 20 25 30
SCALE (METRES)

EXISTING BUILDING PLAN - SCALE 1:200 @ A3

Do Not Scale Dimensions from Drawings.
All dimensions to be verified on site, and any discrepancy to be notified to the Architect.

AMCA ARCHITECTS
Castlecroft Business Centre Tom Johnston Road
Dundee DD4 8XD
T: 01382 774111 F: 01382 739382
mail@amcaarchitect.co.uk

Drawn by	Date
MW	MAY2025
Checked by	Scale
-	1:200@A3

Job
High Street
Royston
South Yorkshire
S71 4RF

Drawing
EXISTING BUILDING PLAN

Co-operative Proj No.	AMCA Job No.	Drawing No.	Rev.
0000	4170	PL_003	A

CAD Ref: 4170_Royston_construction.dwg