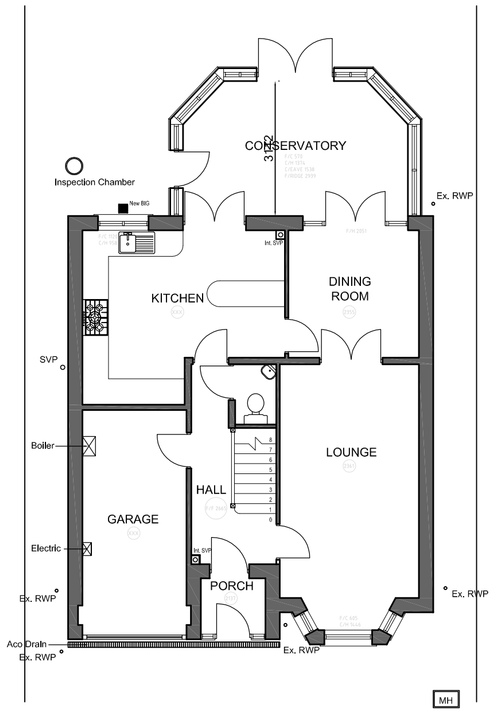

Ground Floor Plan as Existing

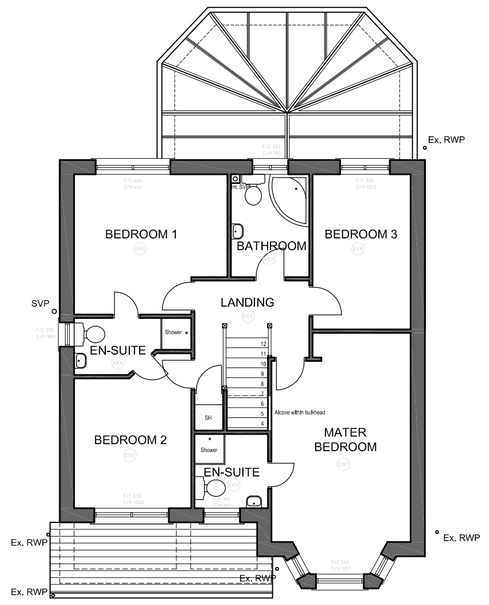

First Floor Plan as Existing

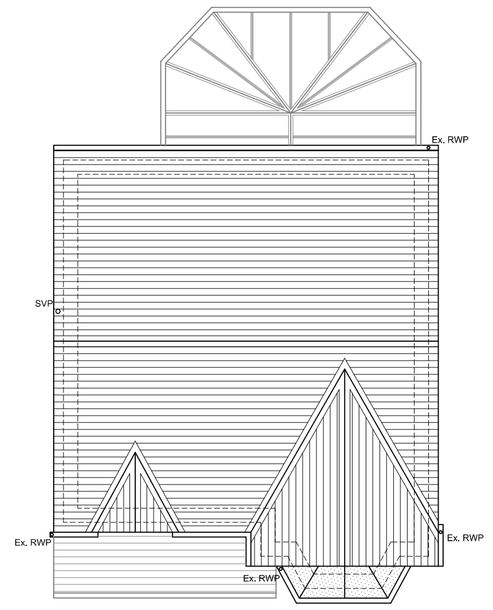

Roof Plan as Existing

LOCATION PLAN SCALE 1/1250

South Elevation as Existing

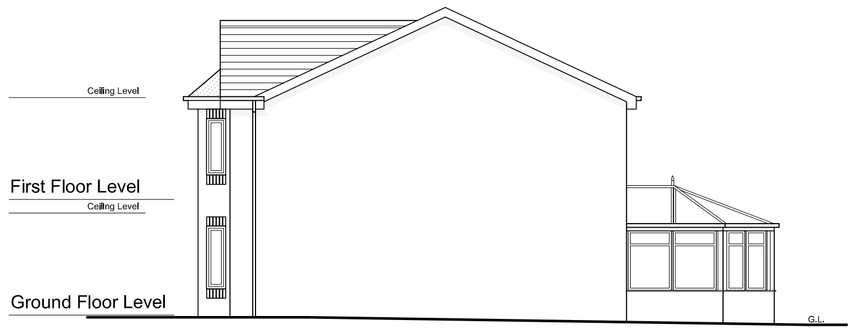

East Elevation as Existing

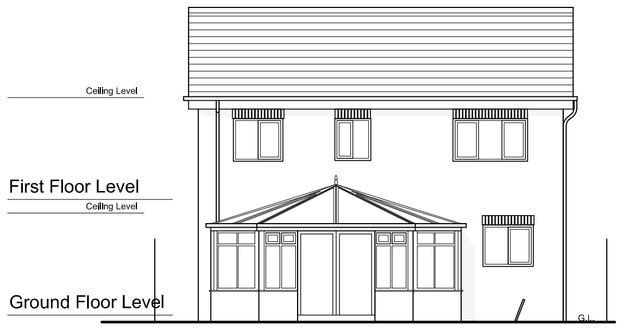

North Elevation as Existing

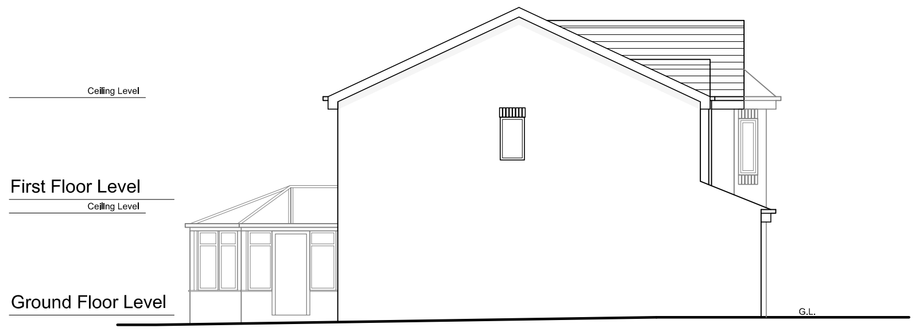

West Elevation as Existing

A1 DRAWING AT 1.100 SCALE

Revision.

PETER E BENTLEY B.Sc. B.Arch. R.I.B.A.
Mobile 07831 513397

Suite 7
Parkhill Business Centre
Walton Road
Wetherby
West Yorkshire
LS22 5DZ
Tel. 01937 547074

Client:
PROPOSED EXTENSION AND INTERNAL ALTERATIONS TO 25 RUSTON DRIVE, ROYSTON, BARNSLEY, S71 4FP

FOR MR & MRS D RIDDIOUGH

Drawing:
PLANS AND ELEVATIONS AS EXISTING

Scale: 1:100	Date: NOV. 2015 Drawn: PEBM
Drawing No. 2015.219.01.	Revision. -