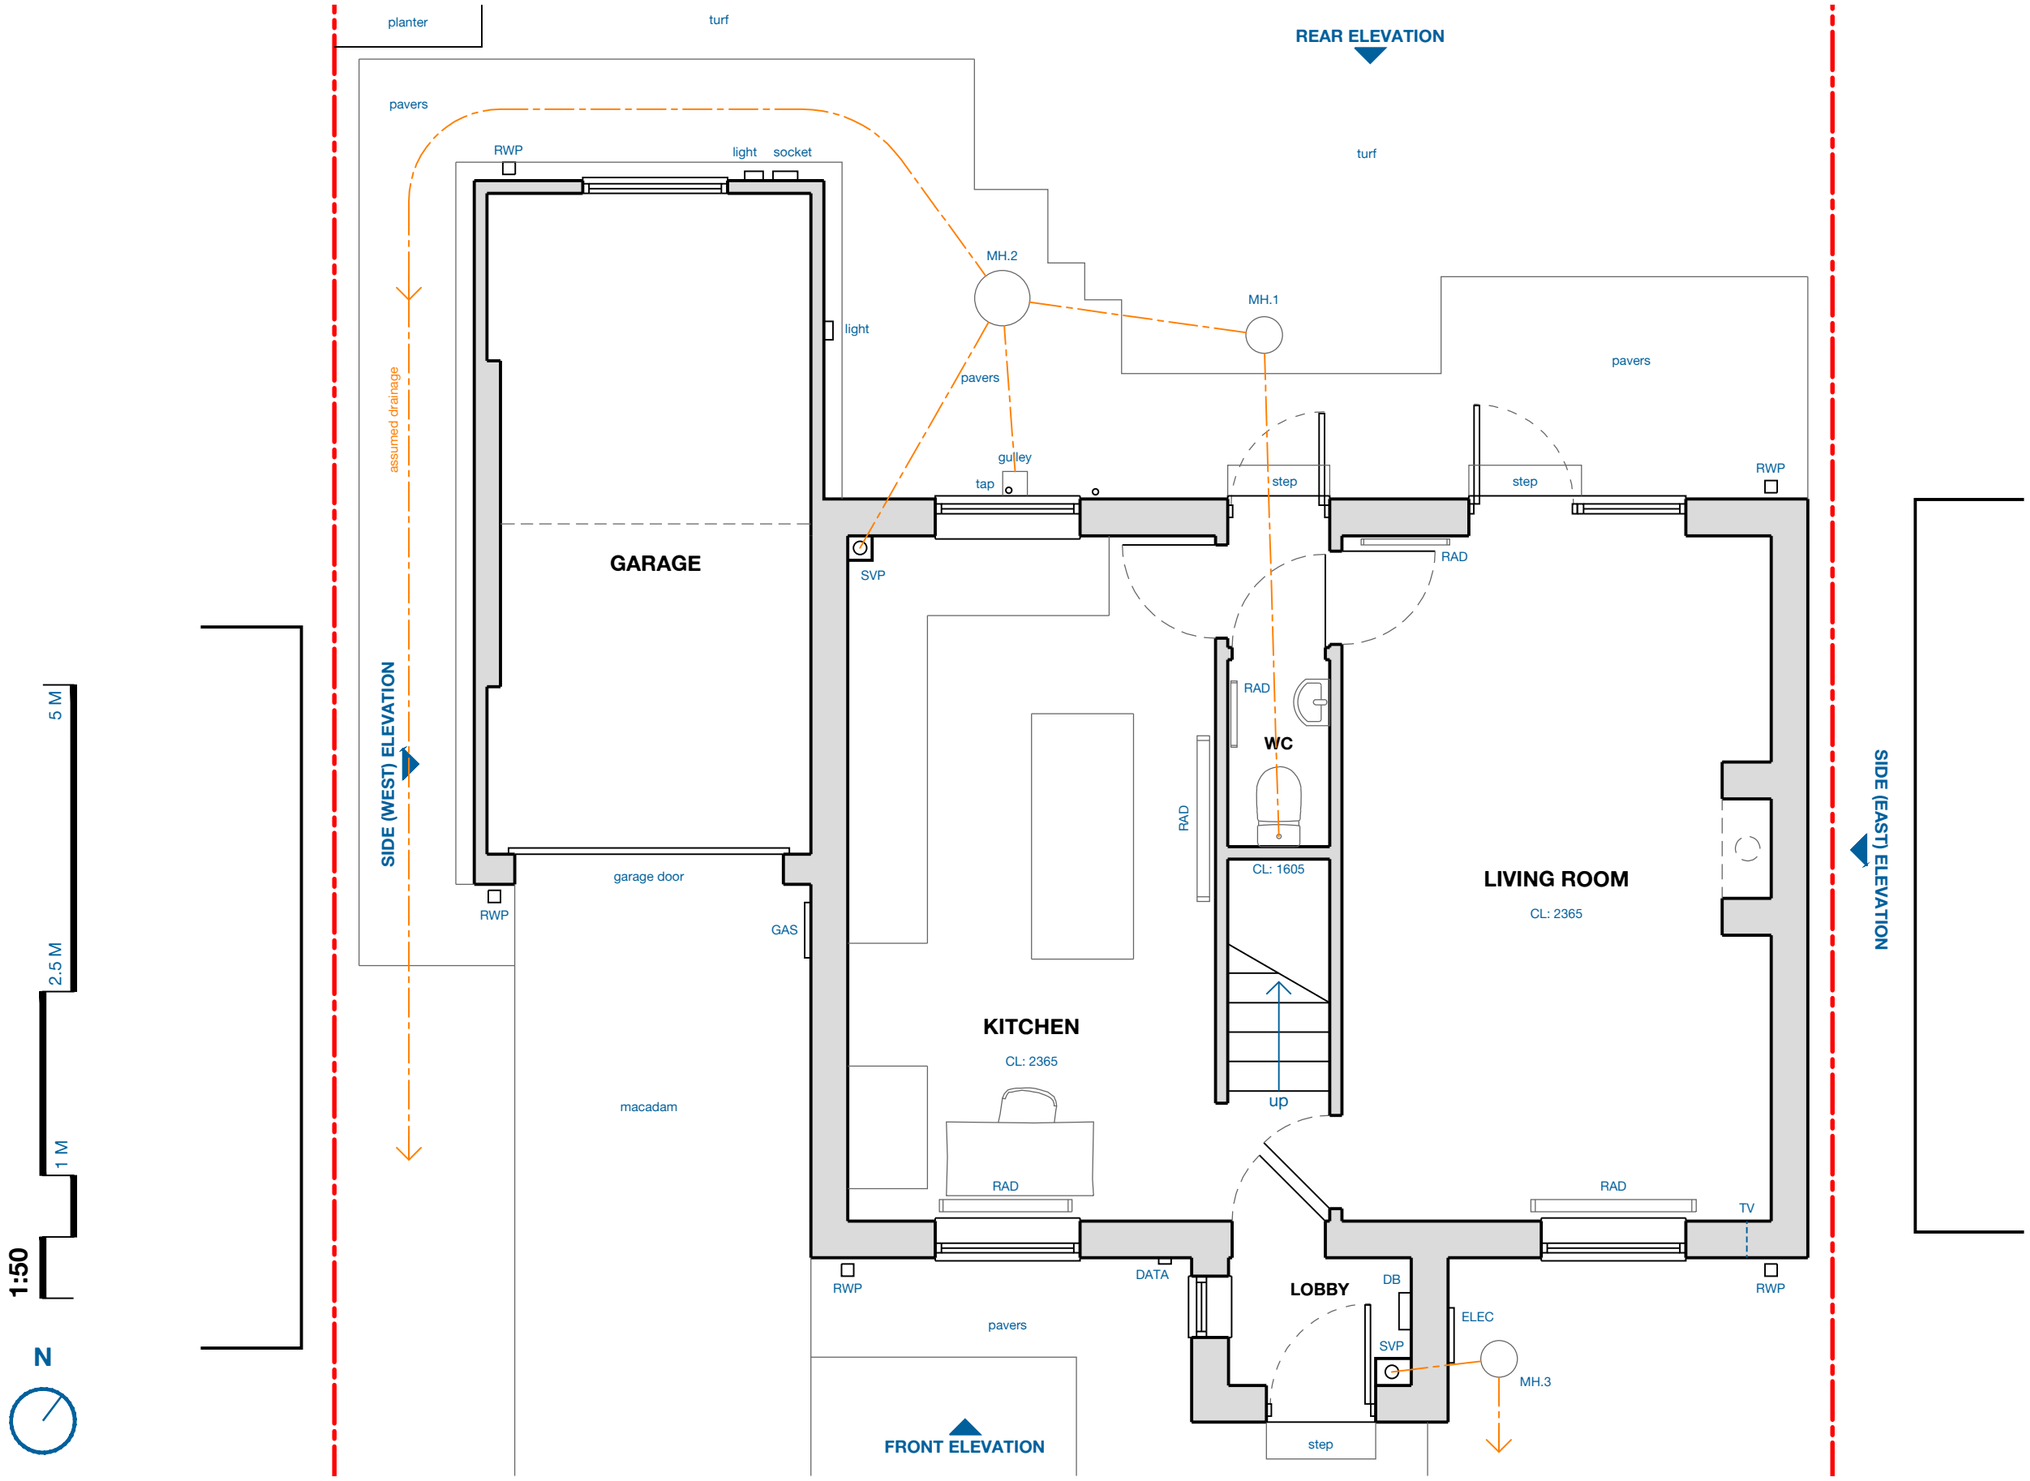

TITLE

EXISTING GROUND FLOOR

PROJECT
3 BRIAR GROVE

PROJECT No.	DRAWING No.	REVISION
CHA 2410	1-10	A

SCALE	PAPER	DATE	AUTHOR
1:50	A3	03.09.2024	CH

PLANNING

Only scale from original copies of this drawing, check all dimensions on site. This drawing to be read in conjunction with all relevant drawings, and for use in this project only. © copyright (chris hill architects) exists on all information and designs contained upon this drawing.

CHRIS HILL ARCHITECTS
RIBA
T: +44 7478532498
E: chrishillarchitects@icloud.com