
APPLICATION BOUNDARY

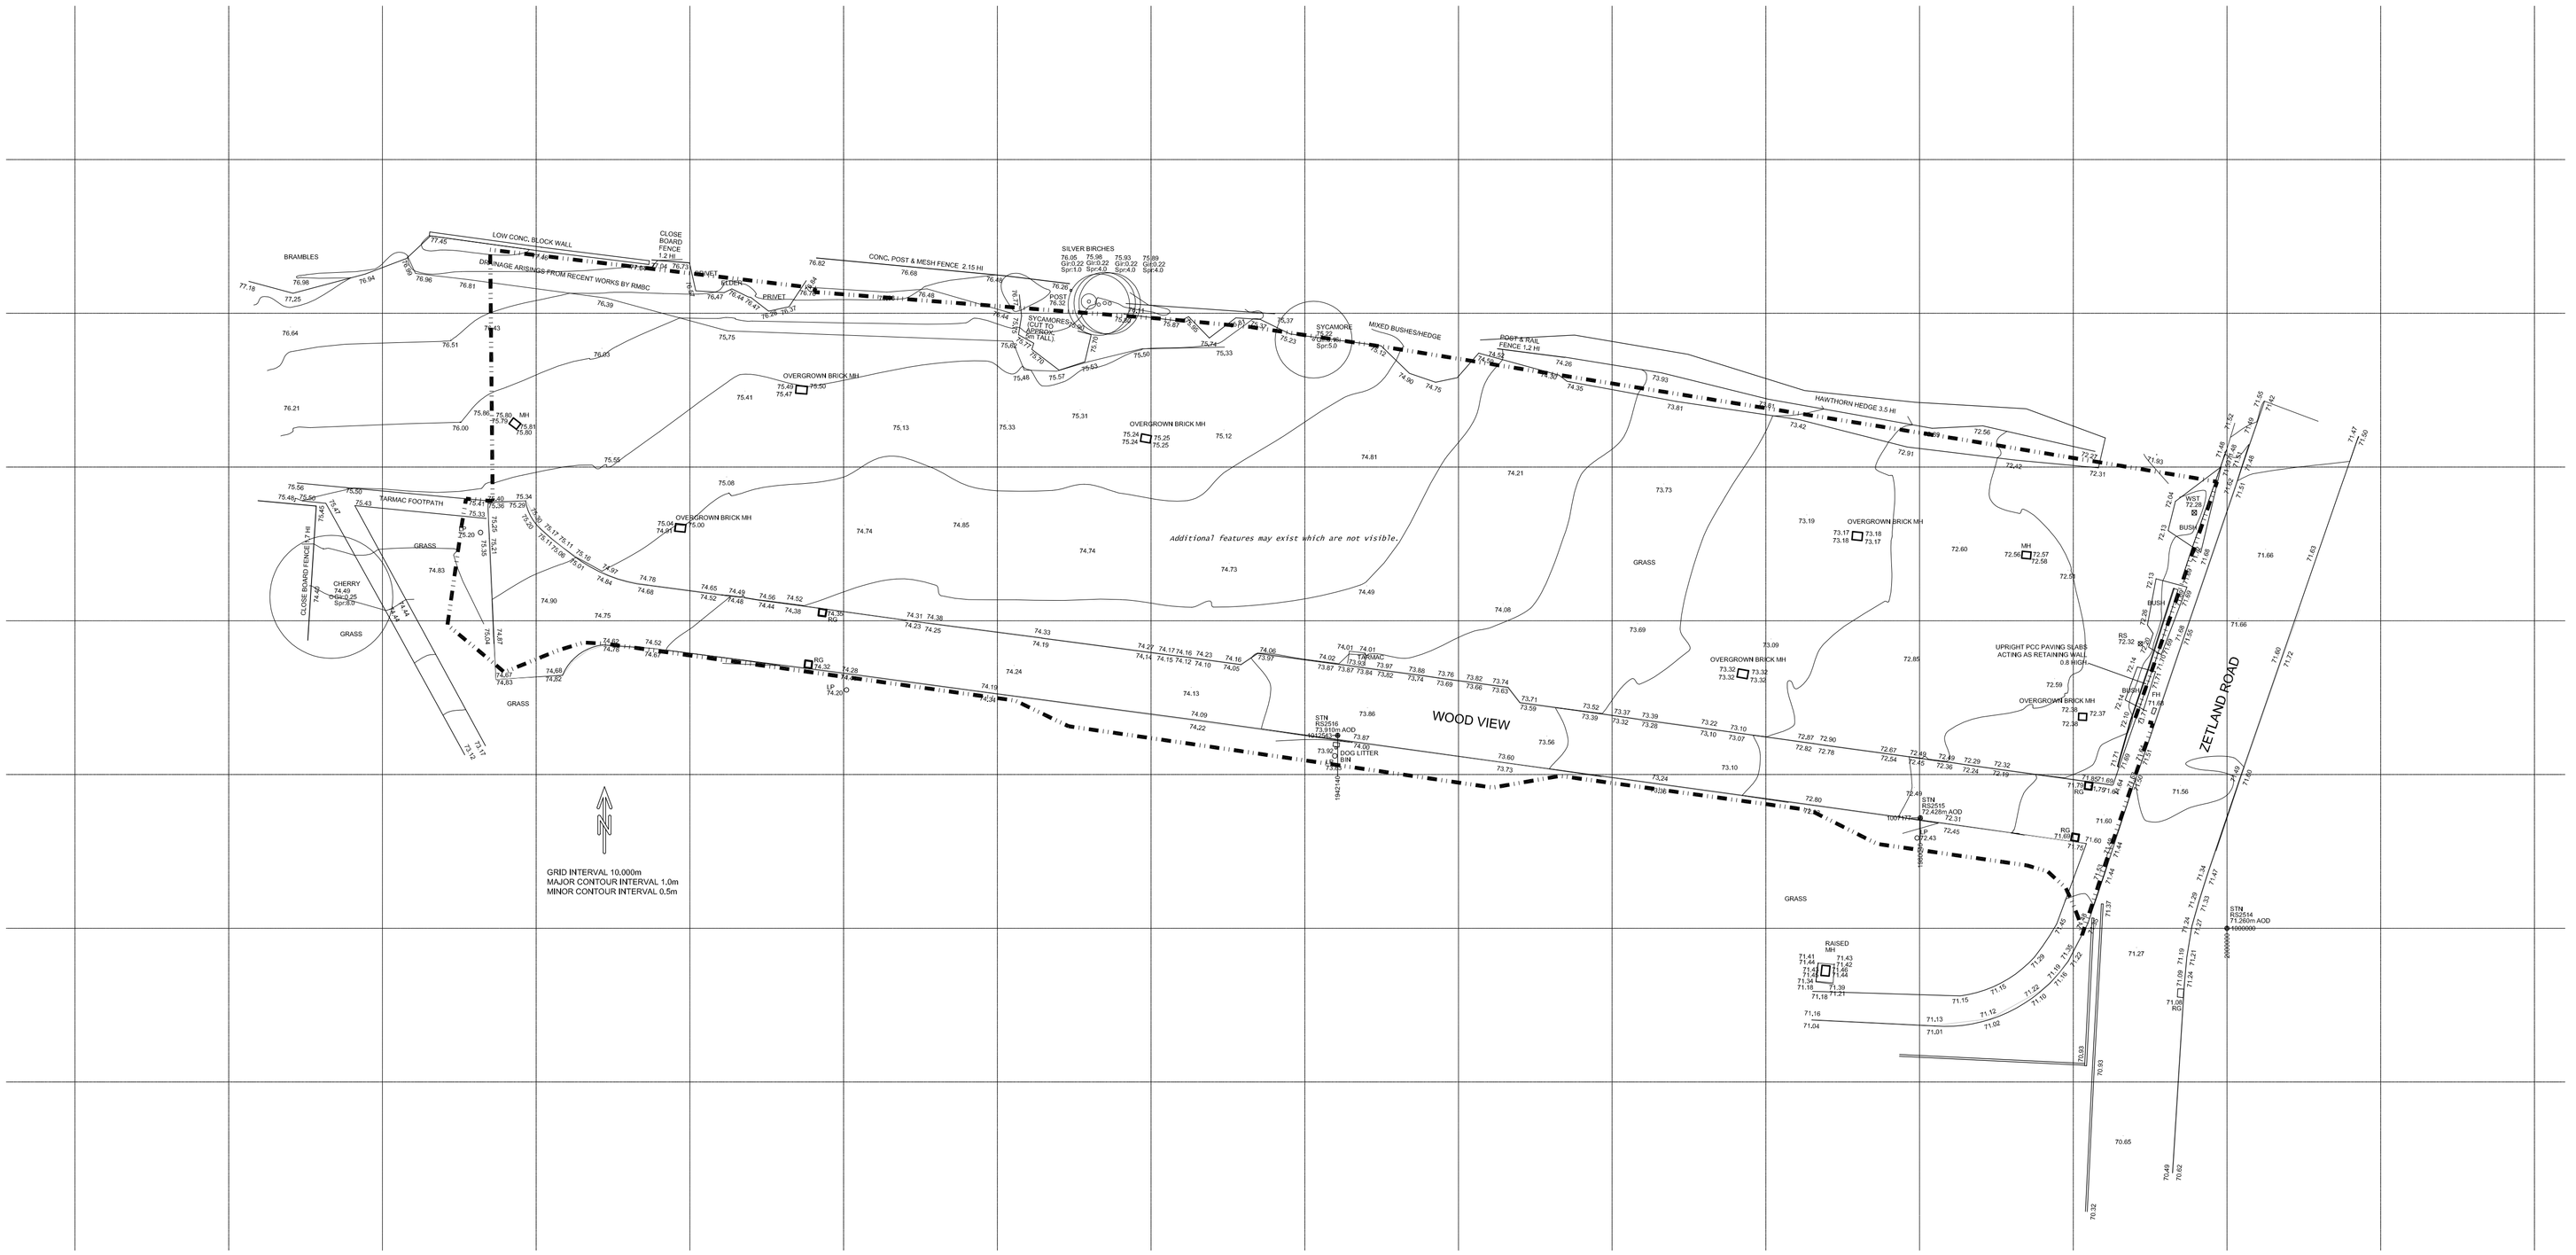

GENERAL NOTES

- This drawing is copyright of PTE architects
- Use figured dimensions only. DO NOT SCALE.
- All dimensions are in millimetres unless noted otherwise
- All levels are in metres above ordnance datum unless noted otherwise
- This drawing must be read in conjunction with all other relevant drawings and specifications from the Architect and other consultants

NOTES

- All setting out to be confirmed on site prior to construction - any discrepancy must be immediately reported to the Architect.
- xxxxxxxxxxxxxxxxxxxxxxxxxxxxxxxxxxxxxxxxxx
- xxxxxxxxxxxxxxxxxxxxxxxxxxxxxxxxxxxxxxxxxx
rev.	date	description	drn	aud
B	09.08.10	Application boundary amended.	CW	
A	18.06.10	Application boundary amended.	CW	

drawing status

PLANNING

Unit S204, 2nd Floor
Merchants Court, Derby Square
Liverpool L2 1TS

T: 0151 703 2220 URL: www.ptea.co.uk
F: 0151 703 2229 E: forename.surname@ptea.co.uk

POLLARD THOMAS EDWARDS architects

project	drawn	audited	scale	date
WOOD VIEW ELSECAR	CW		1:250 @ A1	MAR 10
dwg title	**job no.**		**drg.no.**	**rev**
SURVEY PLAN	09_221		L(00) 003	B