

PLANS & ELEVATION:

 mboothdesign

Fairfield House
Berneslai Close Barr
S70 2FL
T: 01226 286256
M: 07881898300
E: mark@mbboothdesign

E: mark@mbboothdesign.co.uk

AS SHOWN @ A1 Drawn MJB


Date	JAN 2019	Ret.	19.39
------	----------	------	-------

0	NOV.	72	CONWAY INC.
---	------	----	-------------


Copyright © boothdesign. All dimensions in millimeters unless otherwise stated.
 Dimensions for setting out in existing buildings are to be checked and verified on site.

A 13.01.2020 - Add External window and door ref number


Rev C 22.06.2020 - Updated

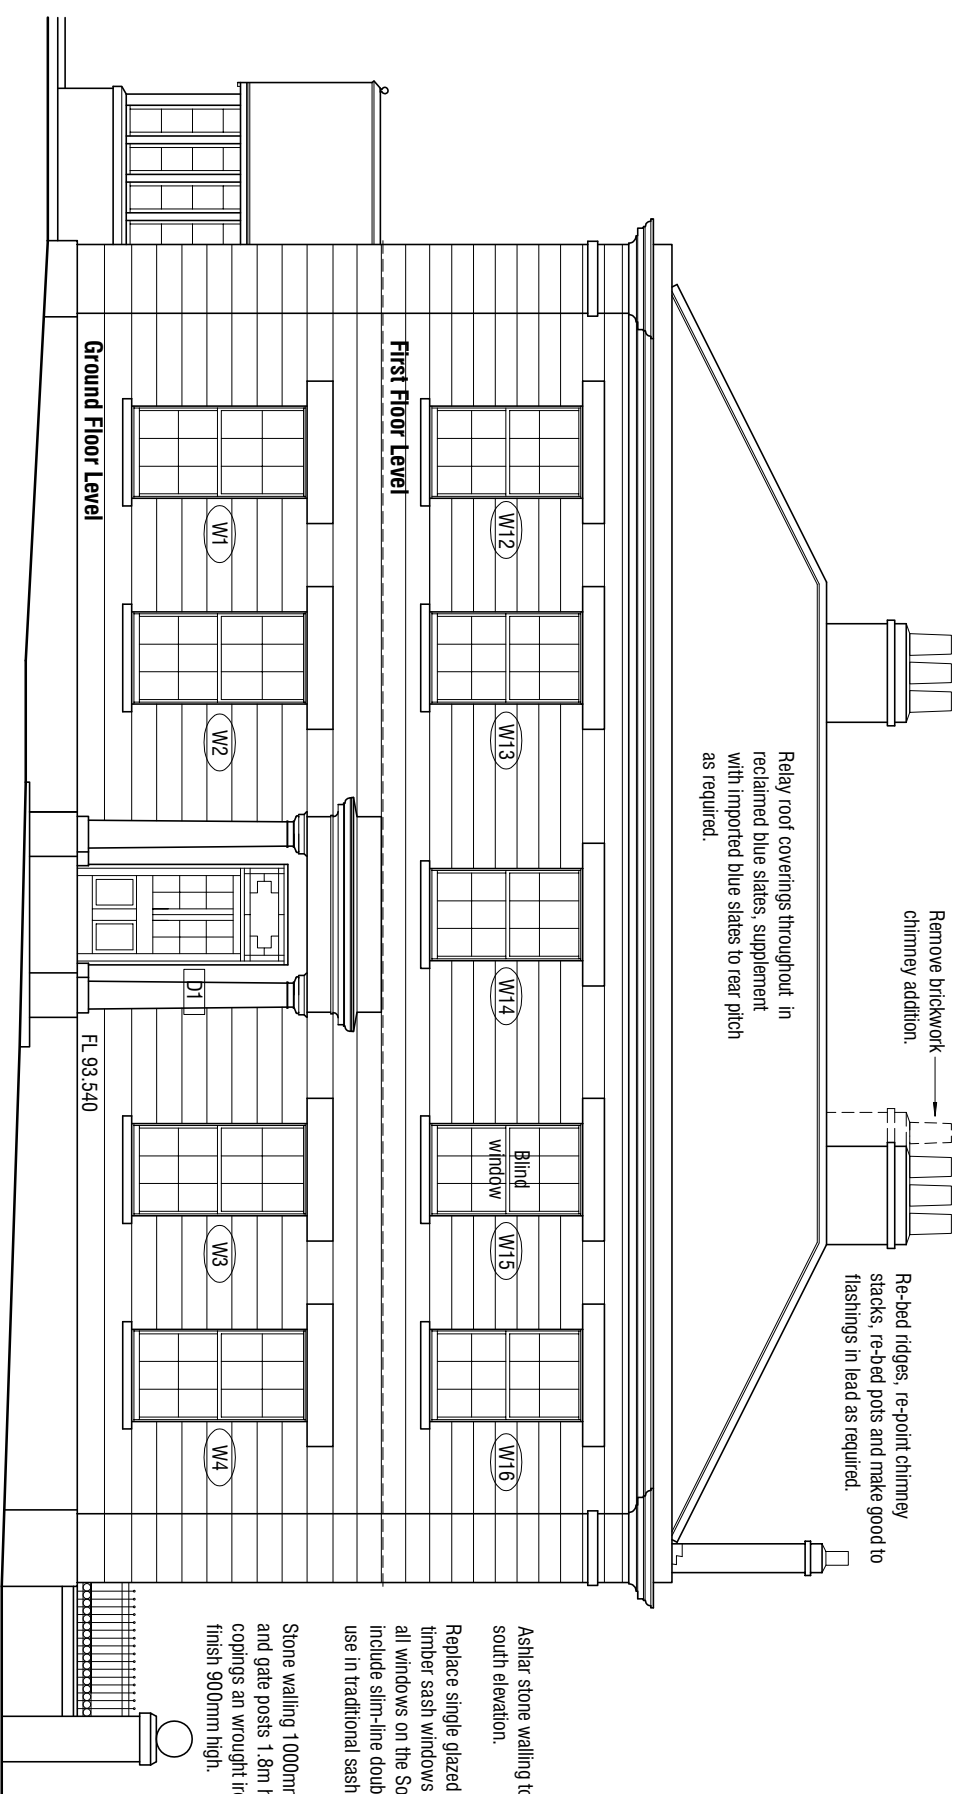


South Elevation 1:100

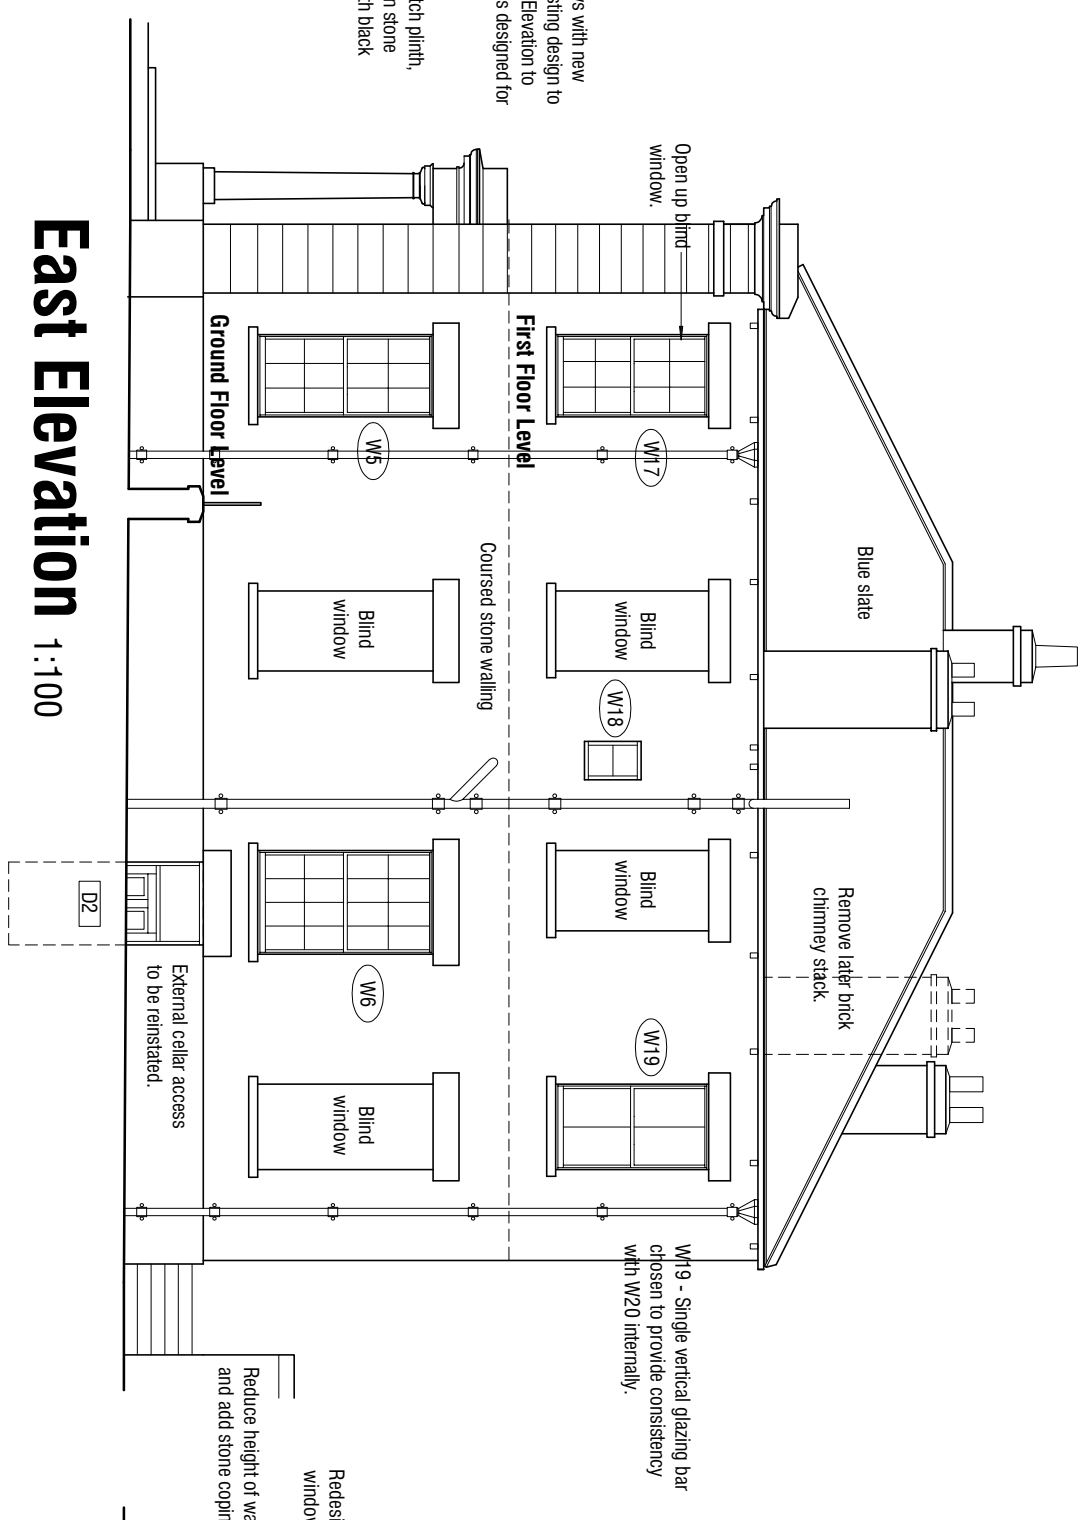


East Elevation 1:100

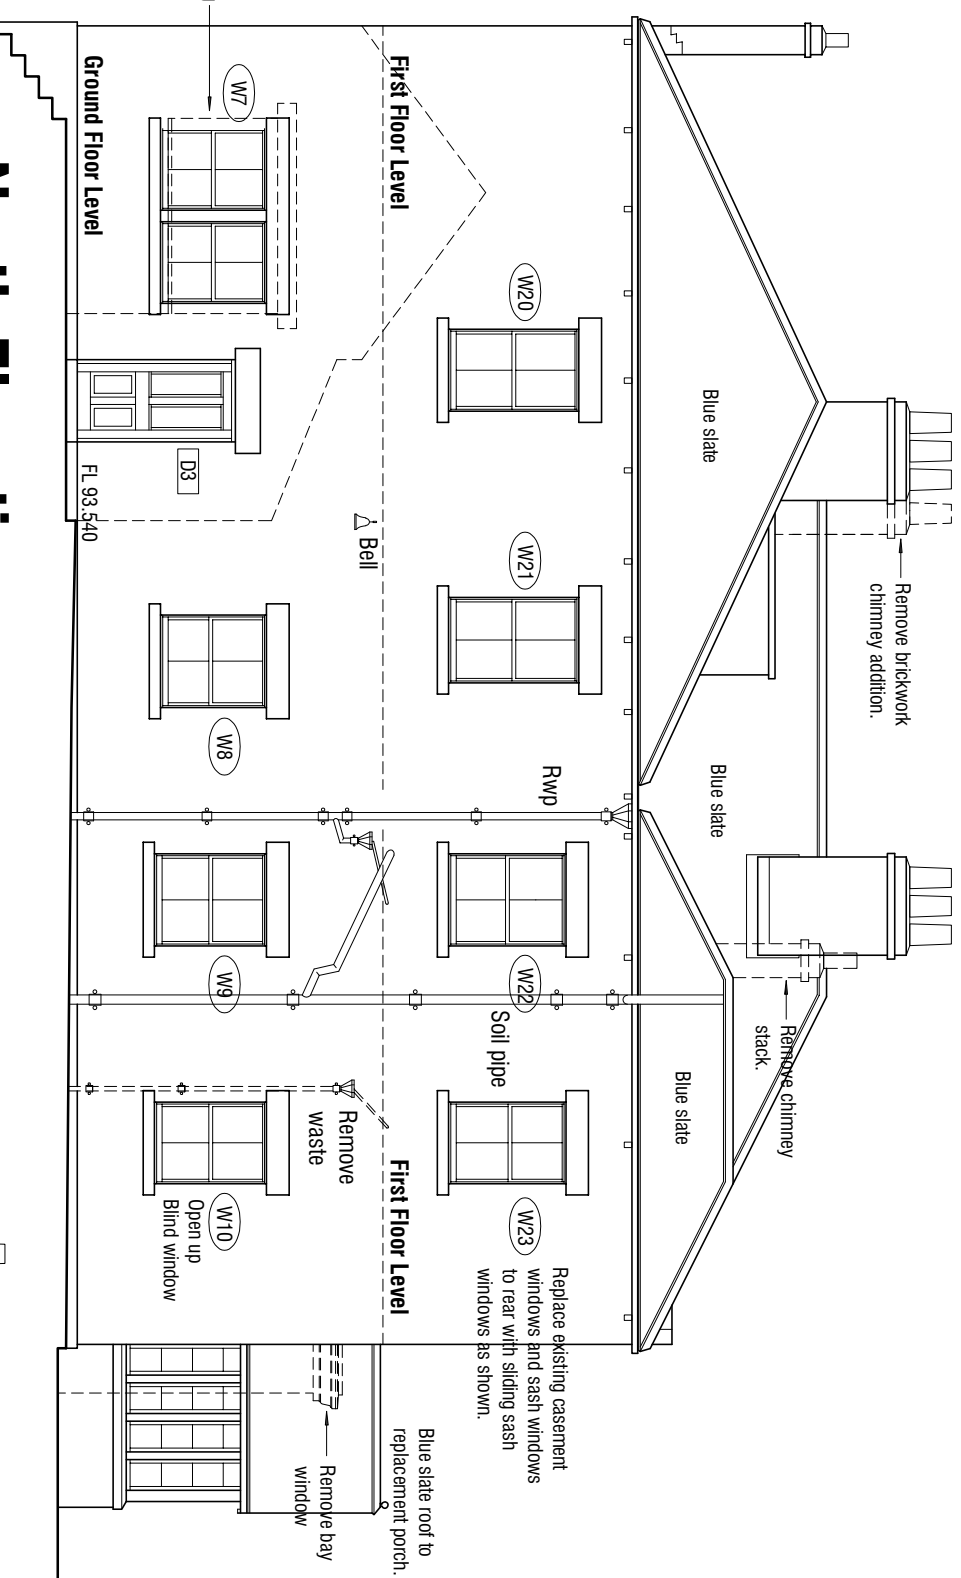


North Elevation 1:100

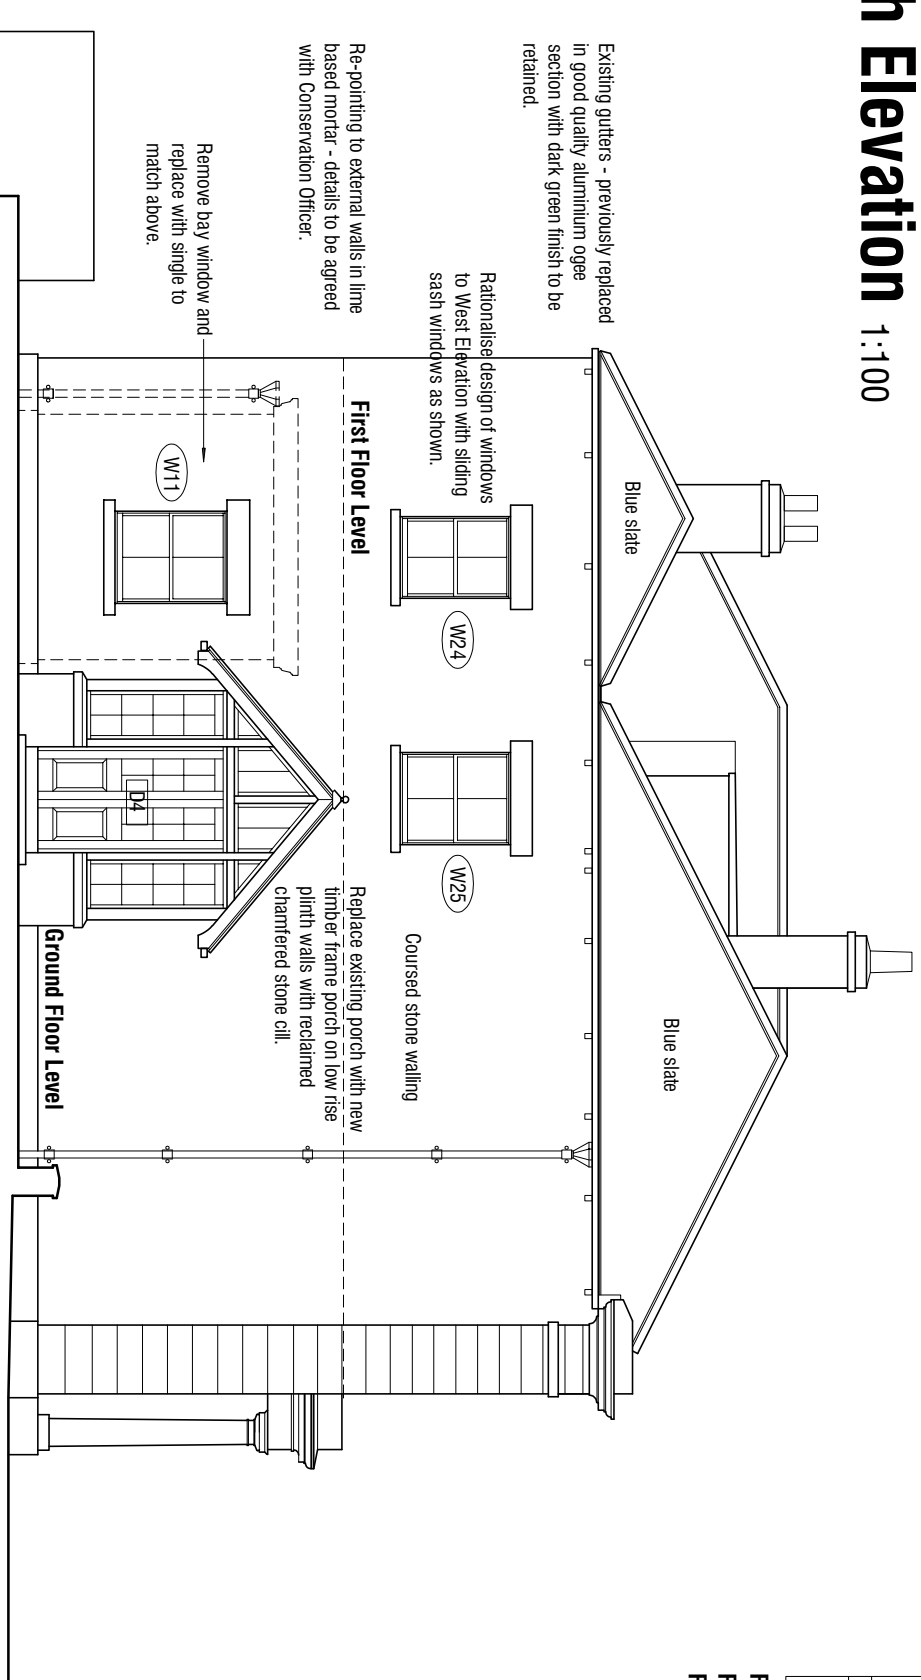

West Elevation 1:100

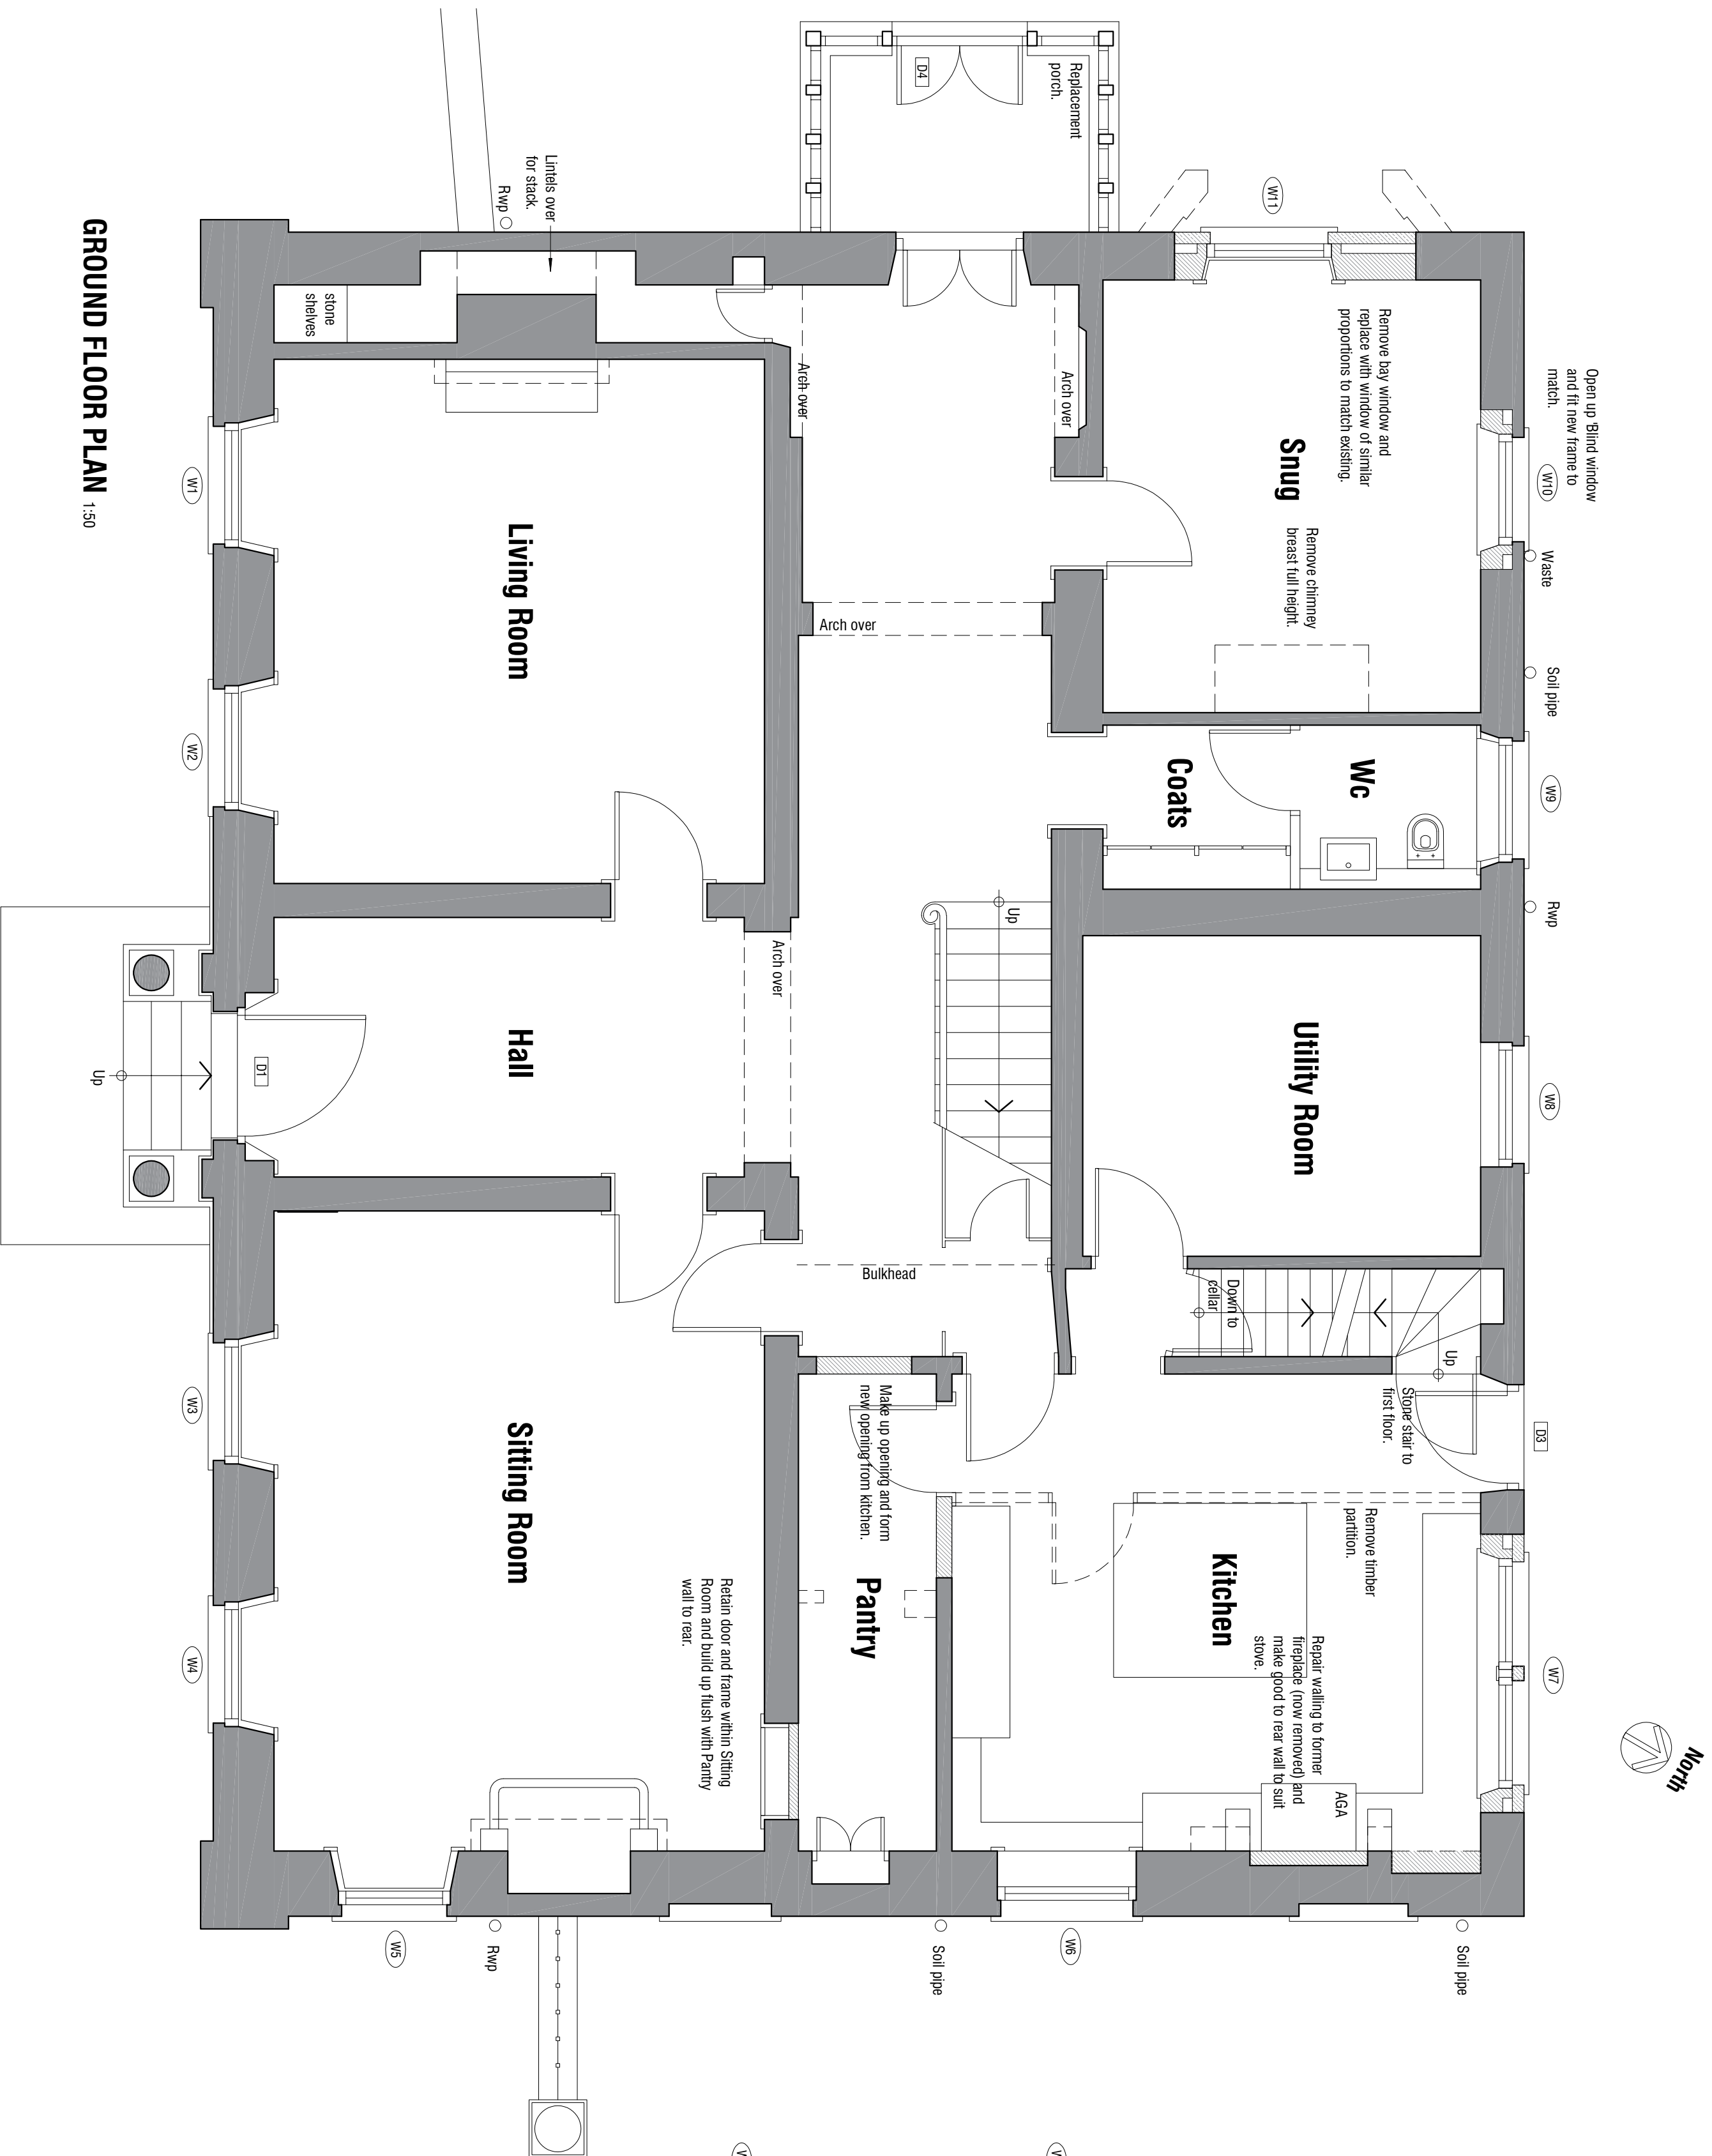

GROUND FLOOR PLAN
1:50

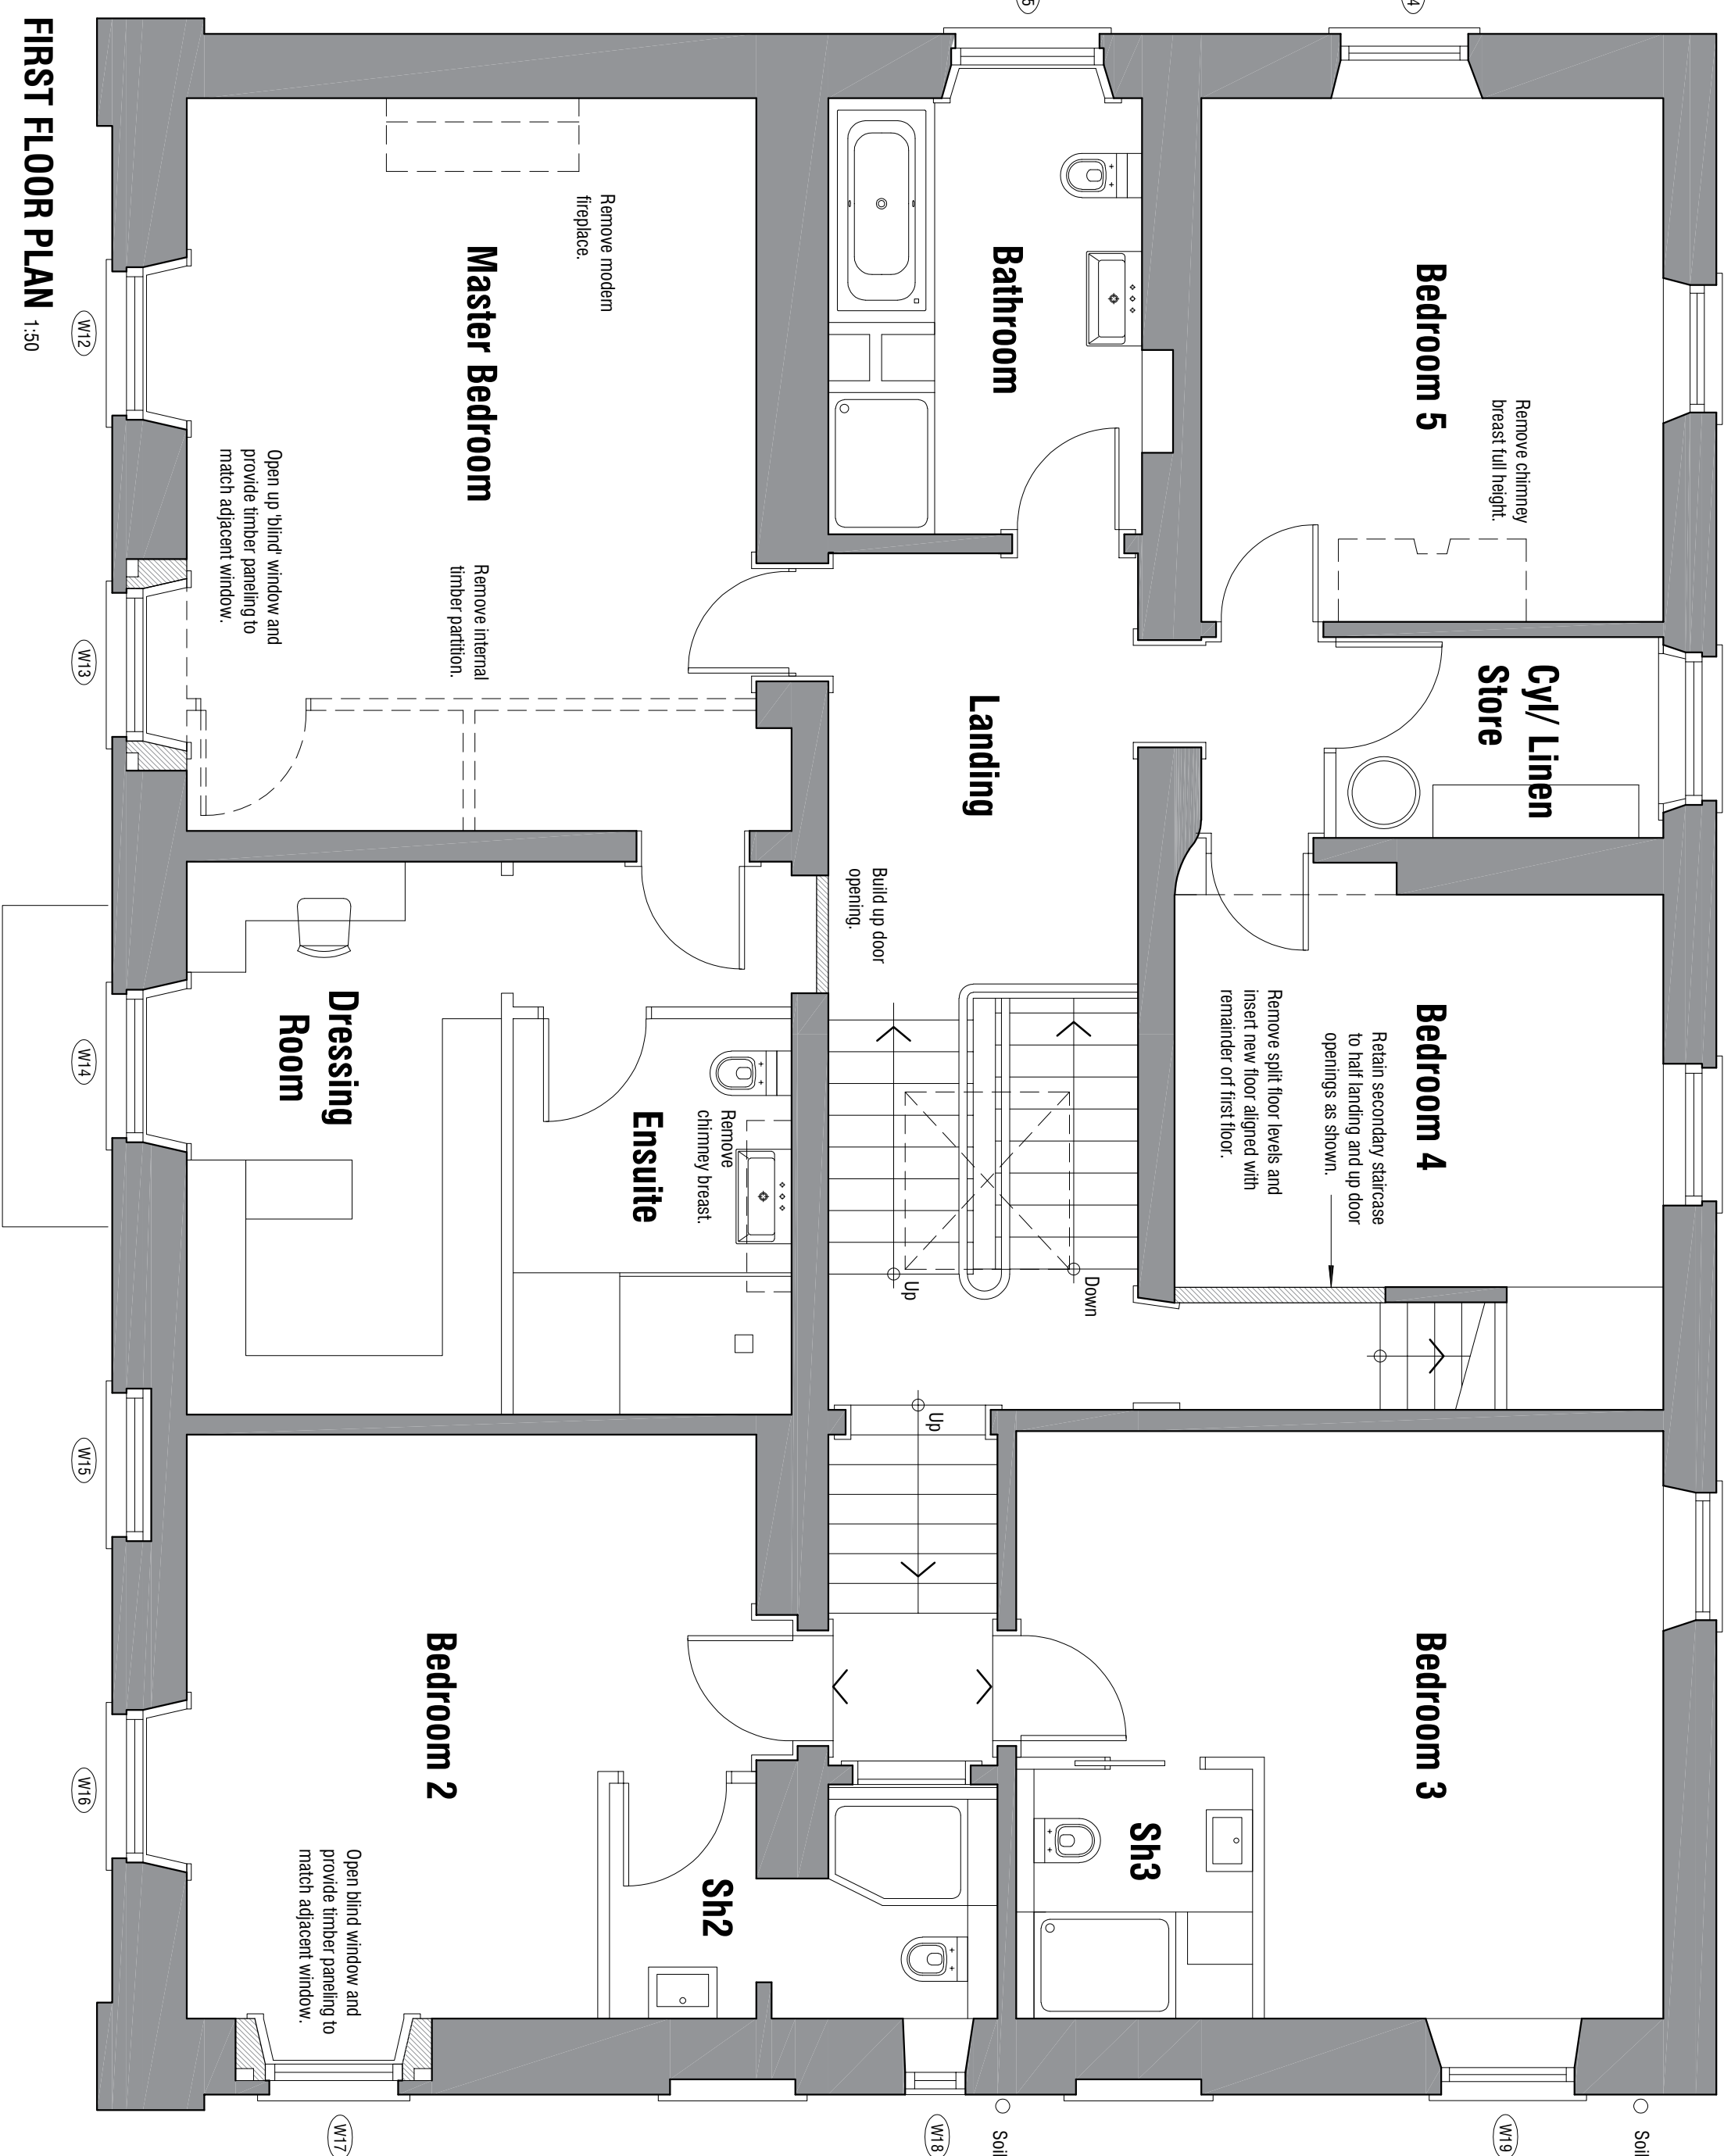

FIRST FLOOR PLAN 1:50