
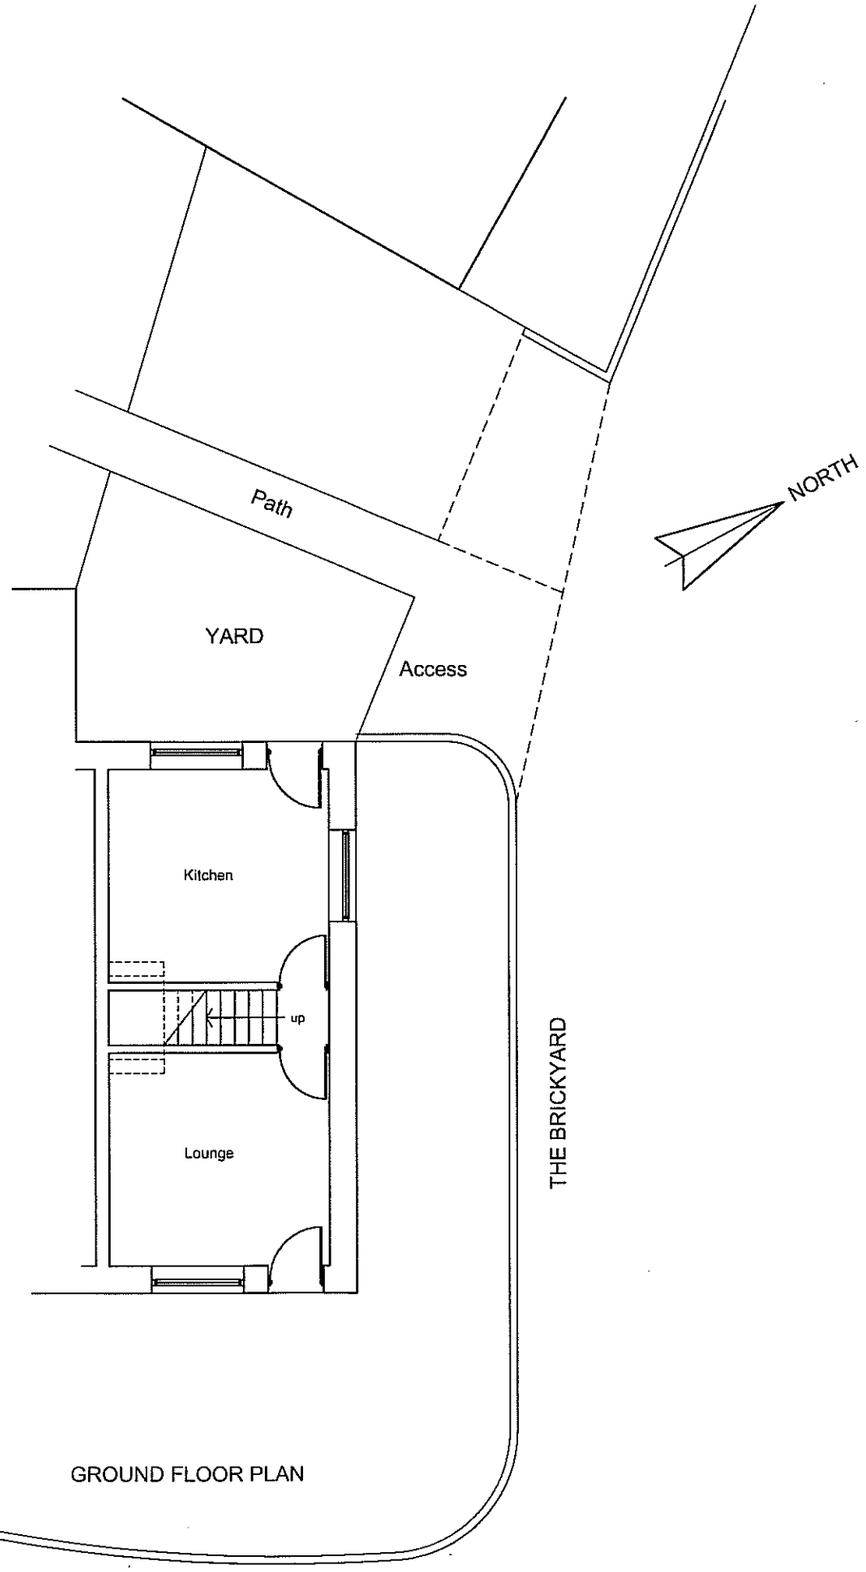


AS EXISTING

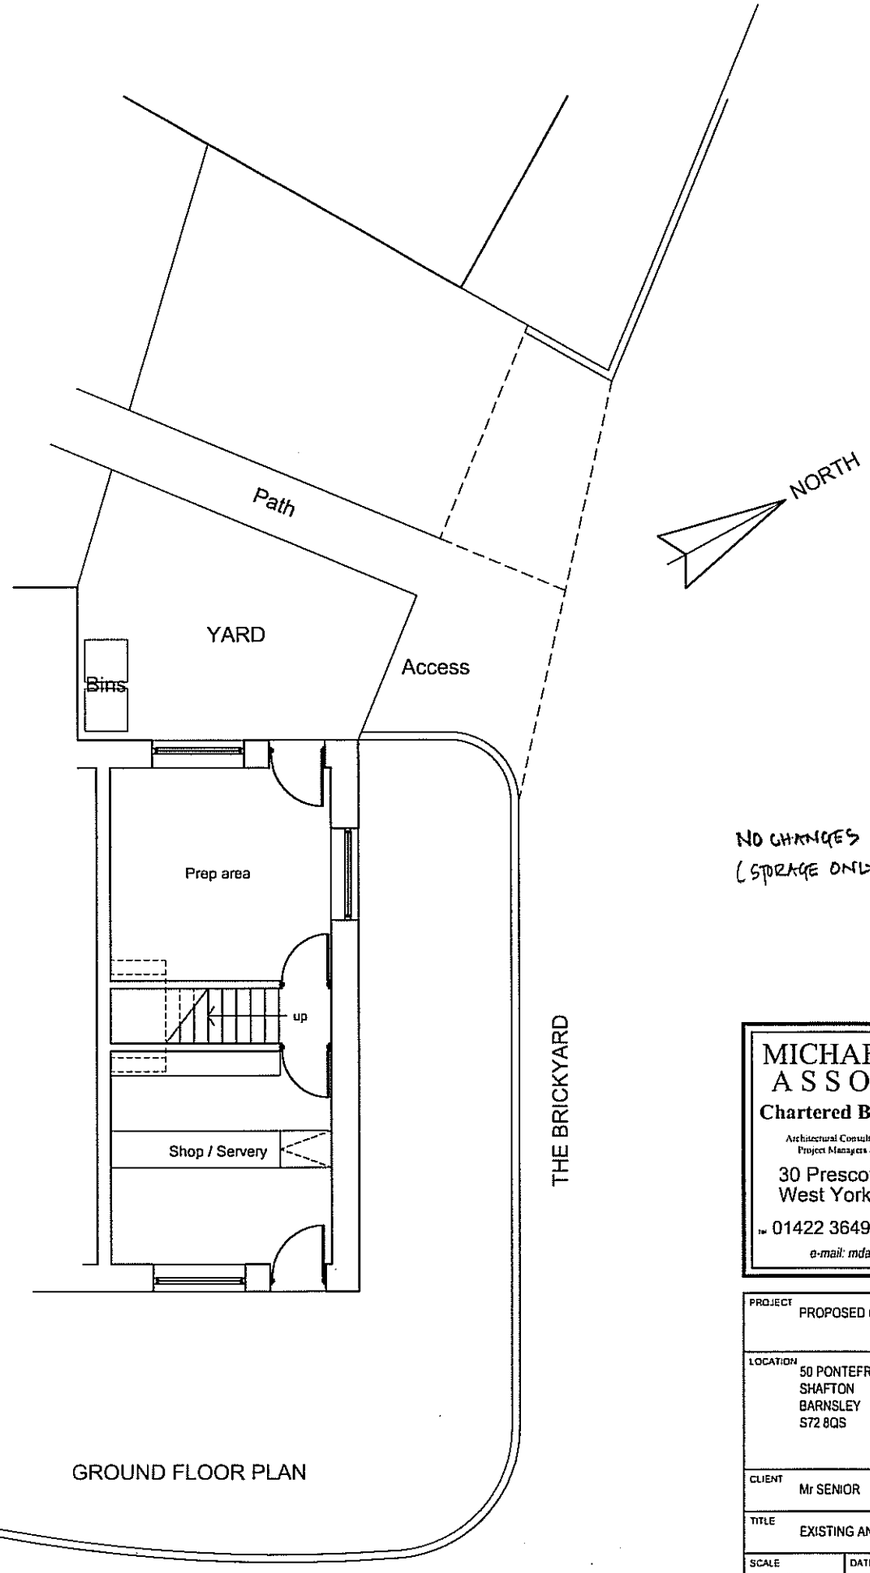

AS PROPOSED

NO CHANGES AT FIRST FLOOR. (STORAGE ONLY).

MICHAEL DENTON ASSOCIATES
Chartered Building Surveyors
Architectural Consultants, Civil & Structural Engineers
Project Managers & Town Planning Consultants
30 Prescott Street, Halifax
West Yorkshire, HX1 2LG
tel 01422 364983 fax 01422 369212
e-mail: mda@md-associates.co.uk

PROJECT	PROPOSED CHANGE OF USE
LOCATION	50 PONTEFRACT ROAD SHAFTON BARNSLEY S72 8QS
CLIENT	Mr SENIOR
TITLE	EXISTING AND PROPOSED

SCALE	DATE	DRAWN
1 : 100	NOV 2011	RH

DRAWING No	Revision
SEN : 01	