



Existing External Elevation
Scale 1:50




Proposed External Elevation
Scale 1:50

Existing rollwe shutter door retained.

New folding triple outer entrance doors, timber frame, set under the bulkhead of the existing recess.

Block up doorway & apply smooth rendered finish.
Allow for smooth masonry paint in line with proposals.

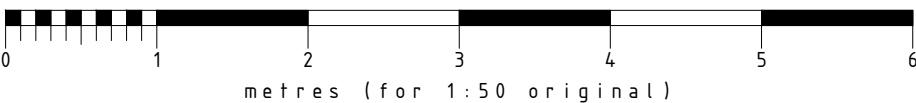

This drawing, design & all information contained herein remains the sole copyright of CONCORDE BGW & reproduction in any form is strictly forbidden unless permission is obtained in writing.

- NOTES:
- Do not scale from this drawing, all dimensions must be checked on site. The contractor must verify all site dimensions, drawings, details & specifications. Any discrepancies must be reported to CONCORDE BGW prior to any commencement of work.
 - Figure dimensions to take preference over those scaled.
 - All specified items are to be installed in accordance with the manufacturers recommendations & instructions.

© Copyright

DISCLAIMER

A full and accurate measured survey has not been undertaken by Concorde BGW at this site. This drawing has been produced from information provided by others. Any dimensions indicated are for information only and must be checked on site prior to the commencement of any works

Rev: - Date: - Init: - Note: - © Copyright

Stage: PLANNING

Client: STONEGATE GROUP

Project address: SOHO MUSIC INSTITUTE
16-18 SHAMBLES STREET
BARNSELY
S.YORKS.
S70 2SW

Title: EXISTING & PROPOSED
EXTERNAL ELEVATION

Scale: 1:50 Dwg size: A1

Drawn by: JL Date: AUG '23

Drawing no: 4851-101-01 Rev: -

CONCORDE
BGW GROUP

London
TOS Albert House
256-260 Old Street
Shoreditch, London
EC1V 9DD

Doncaster
Palmer Street
Hyde Park
Doncaster
DN4 5DD

Nottingham
Unit 3, The Glade
Business Centre
Forum Road
Nottingham
NG5 9RW

01302 361 024

concordebgw.com