

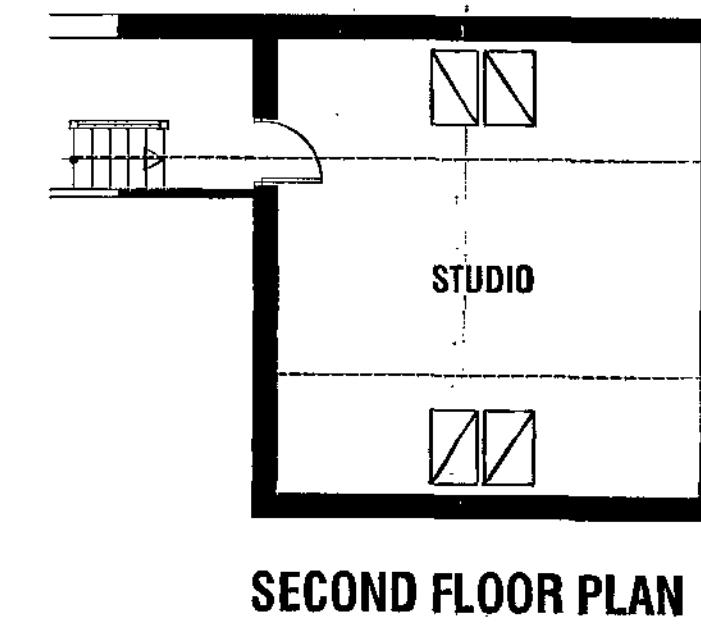
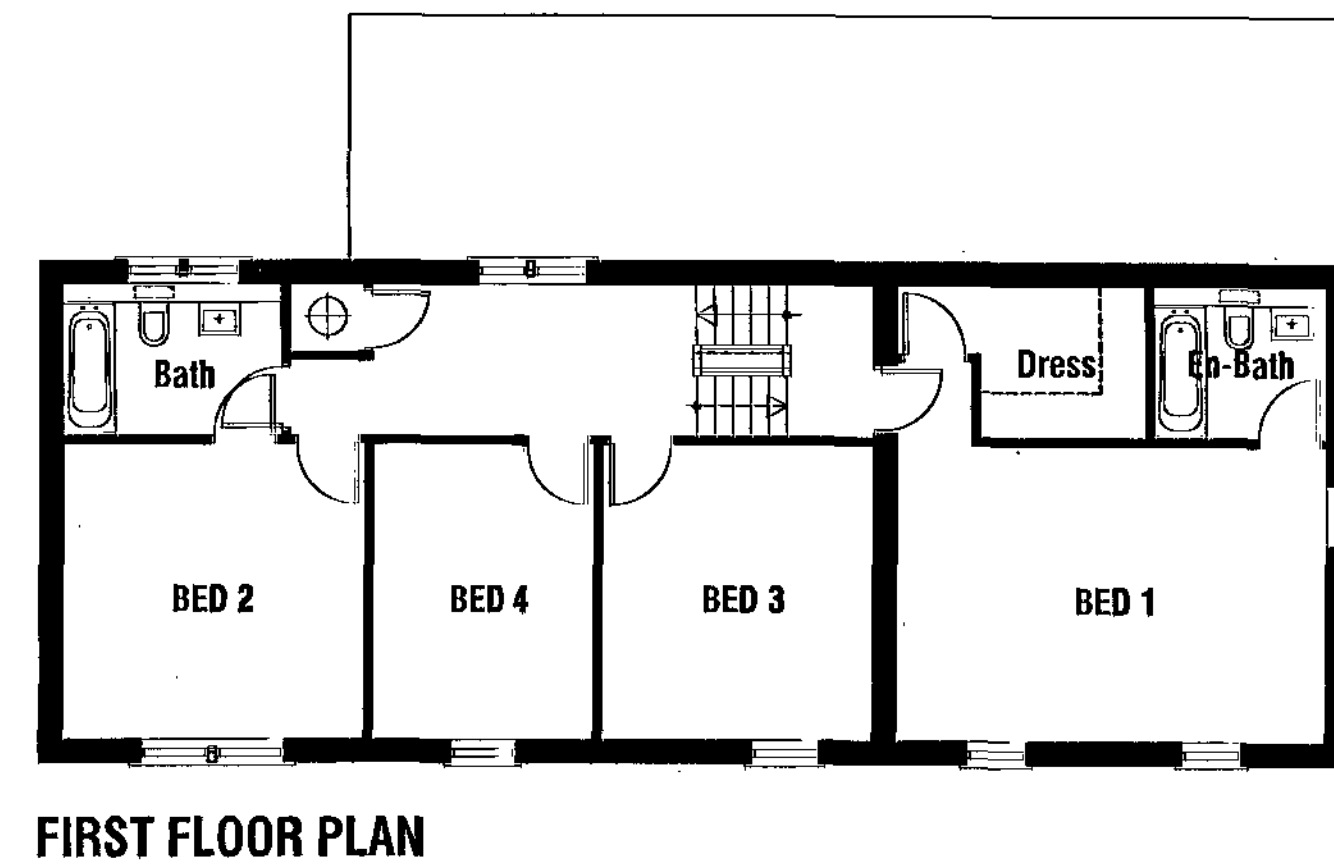
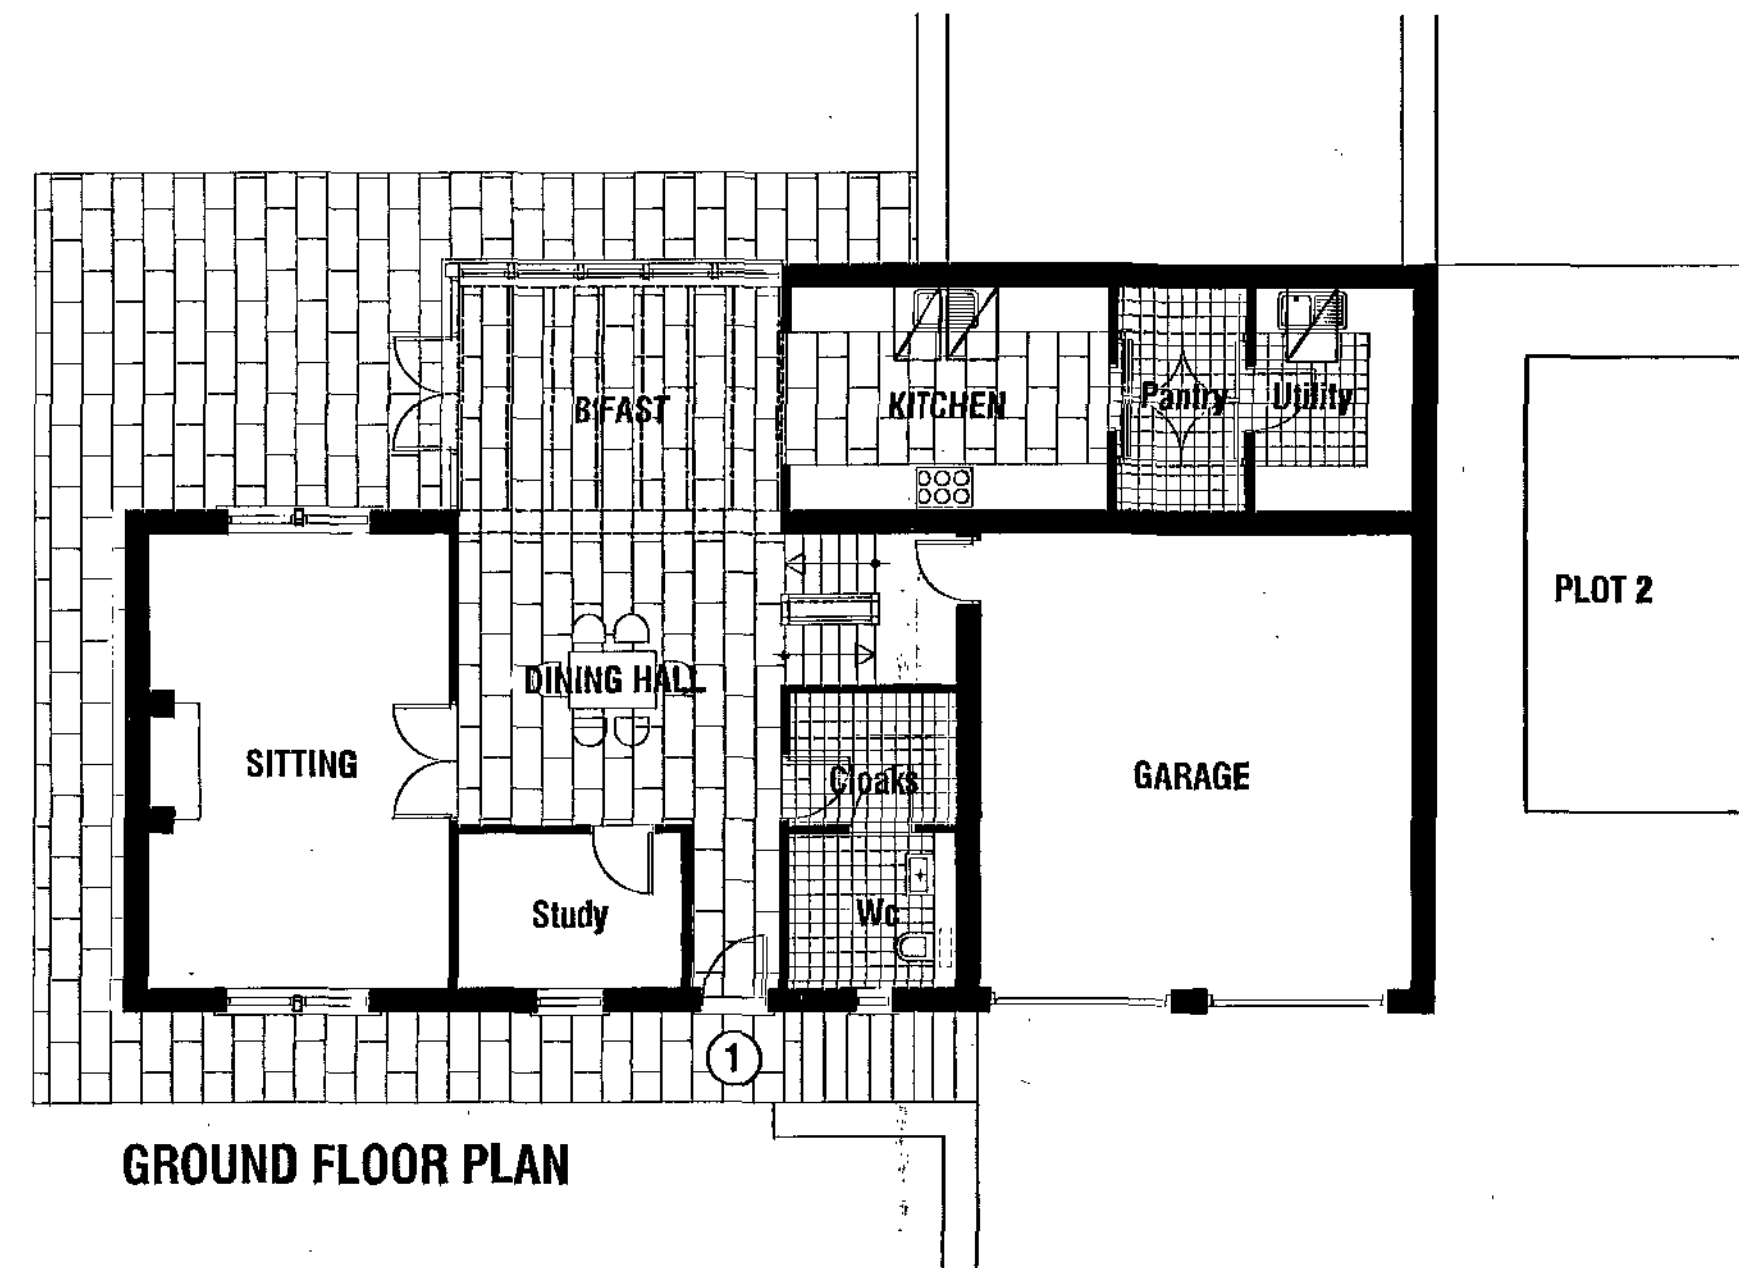
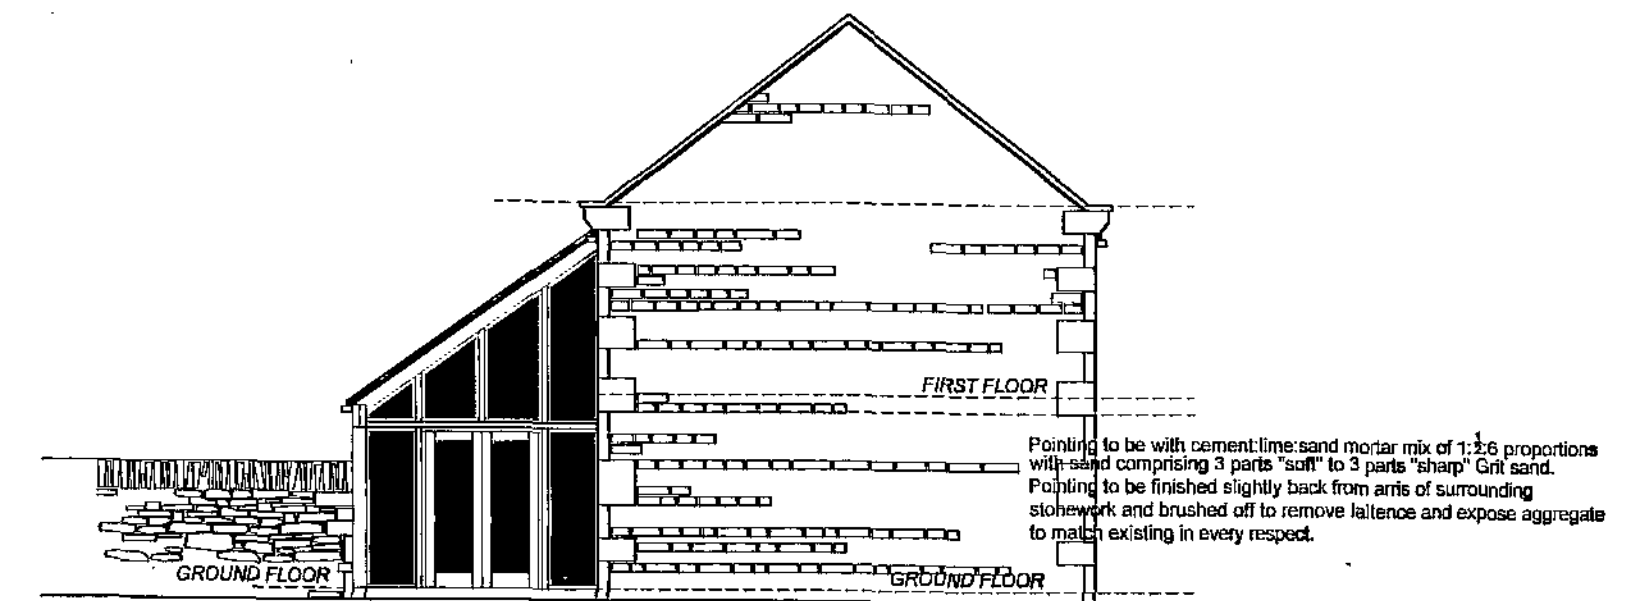
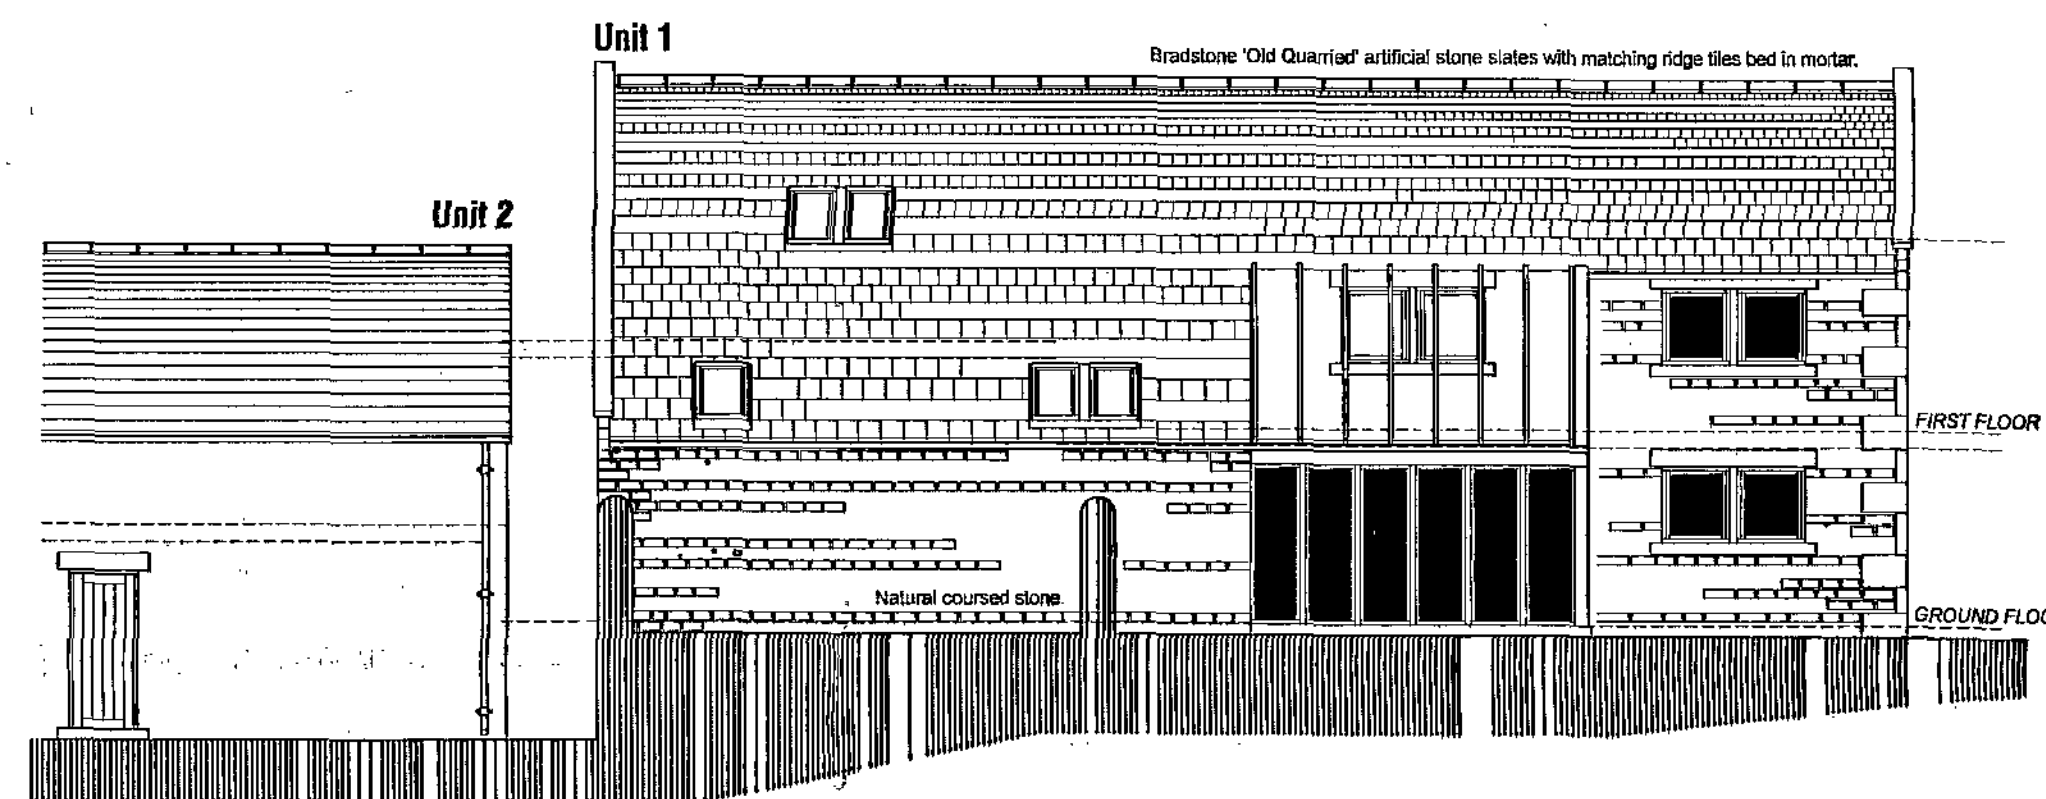


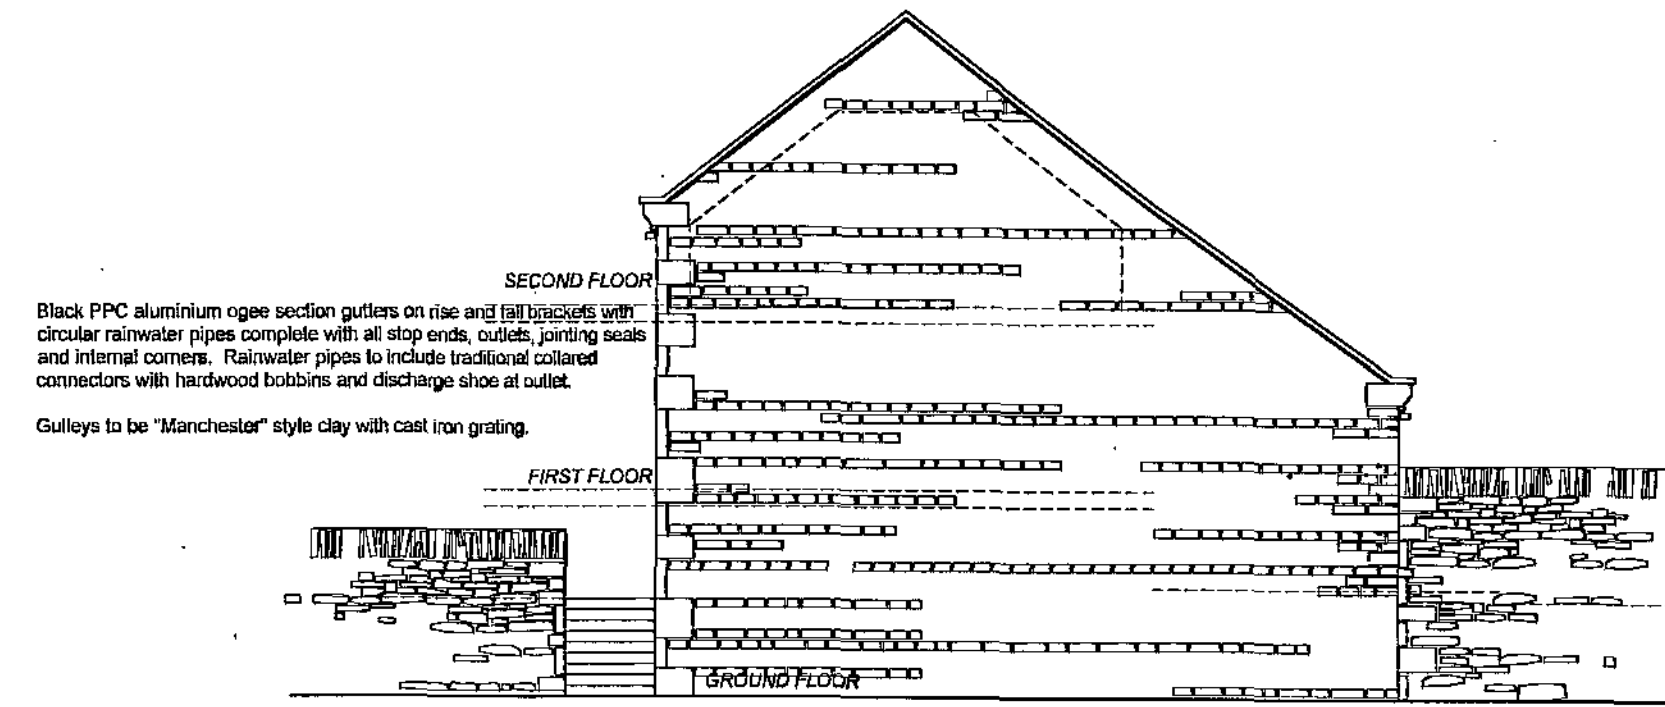

CMR
21 MAY 2008

A. 14.05.08 To Planning
PROPOSED RESIDENTIAL DEVELOPMENT
HILL TOP FARM
EASTFIELD LANE
THURGOLAND

PROPOSALS
PLOT 1
PLANS AND ELEVATIONS

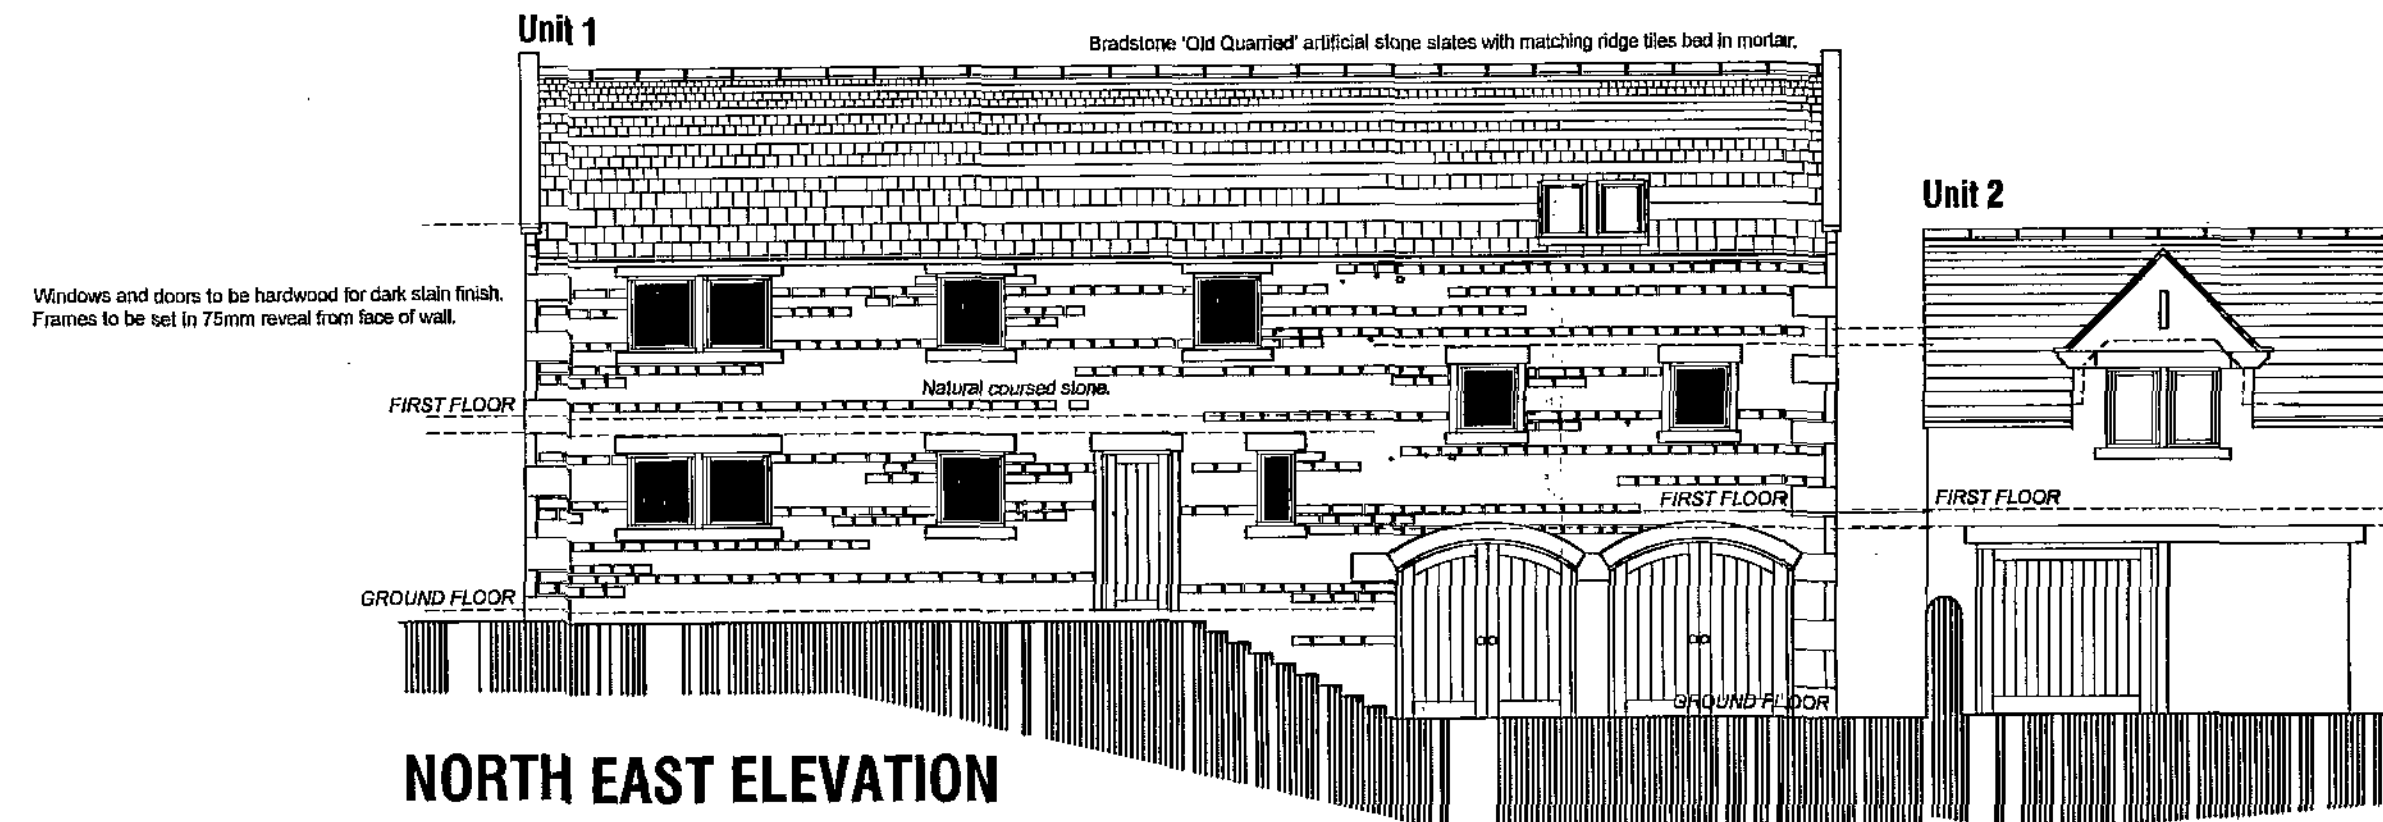

Chris Carr Associates
ARCHITECTS
6A Eastgate, Barnsley, S70 2EP
Tel: (01226) 286256 Fax: (01226) 207304
email: mail@cca-arch.co.uk

Scale:	1:200@A1	Drawn:	ECG
Date:	NOV 07	Ref. No.:	22.14
DWG. No.:	P2	Rev.:	A