
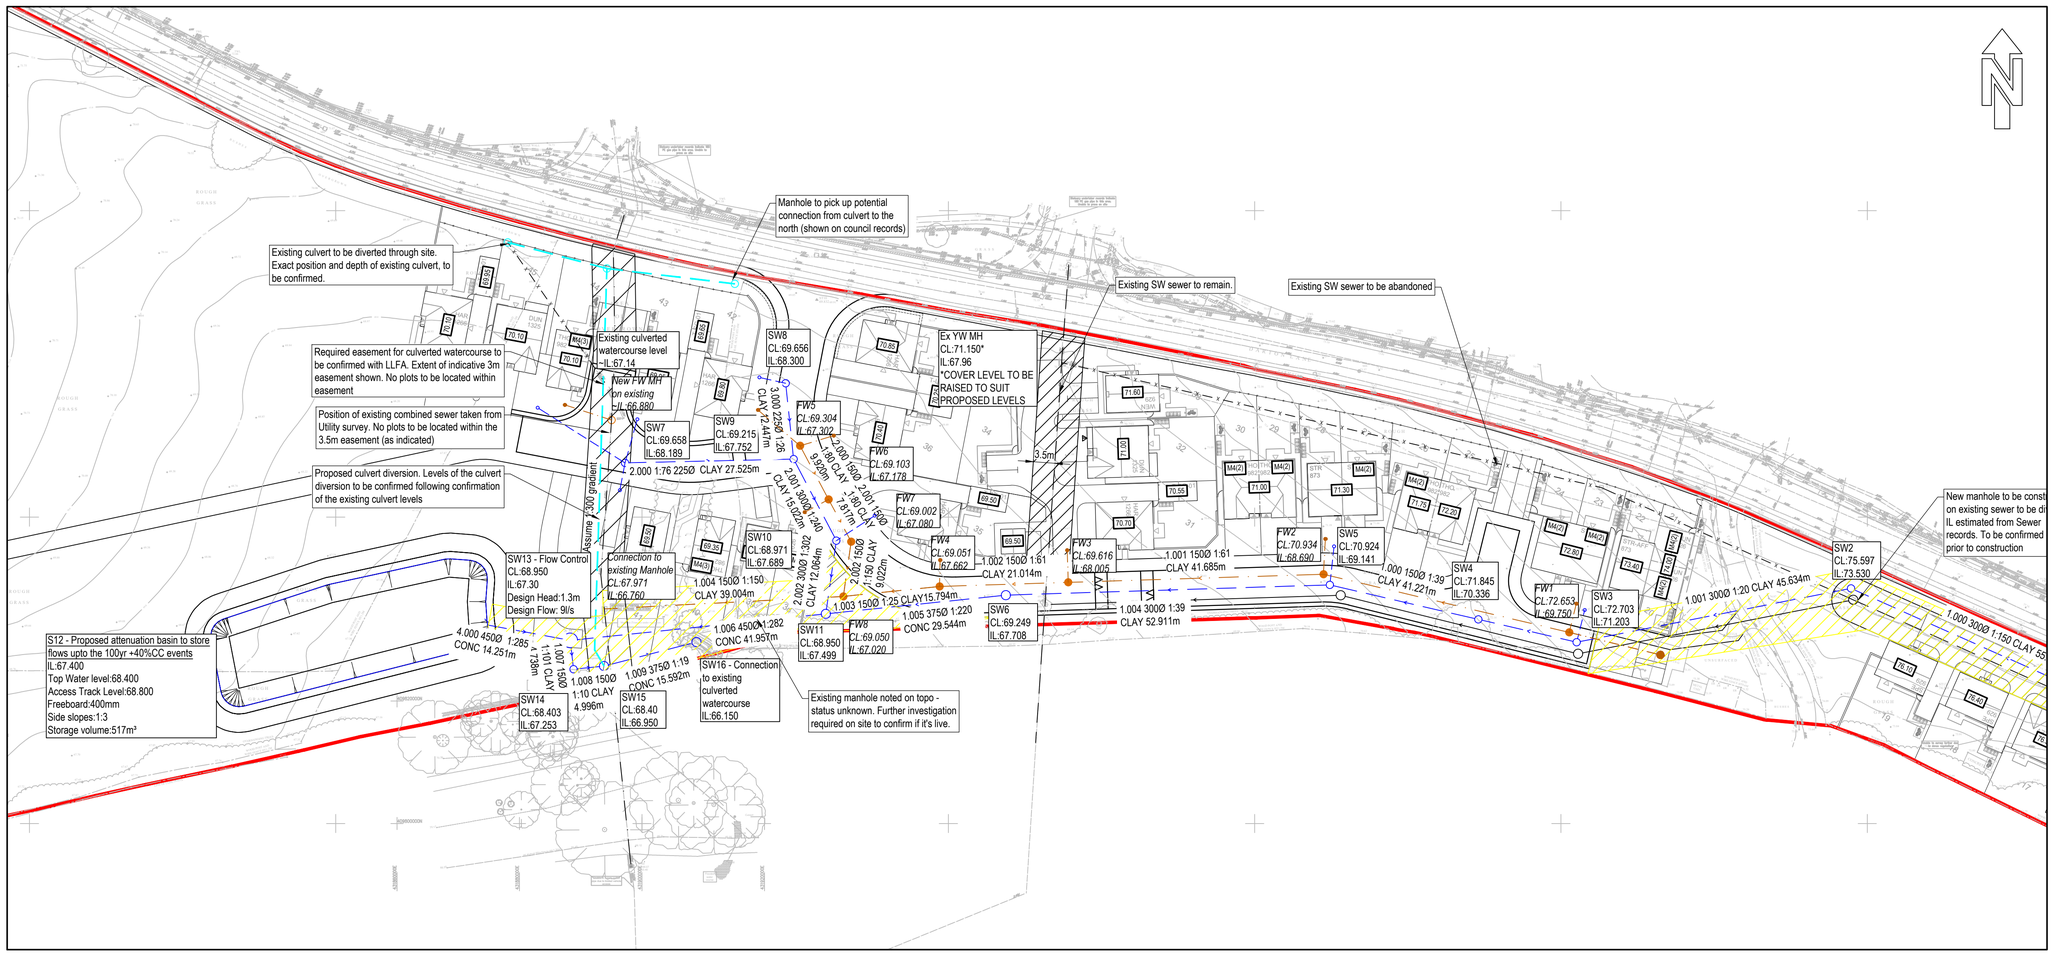


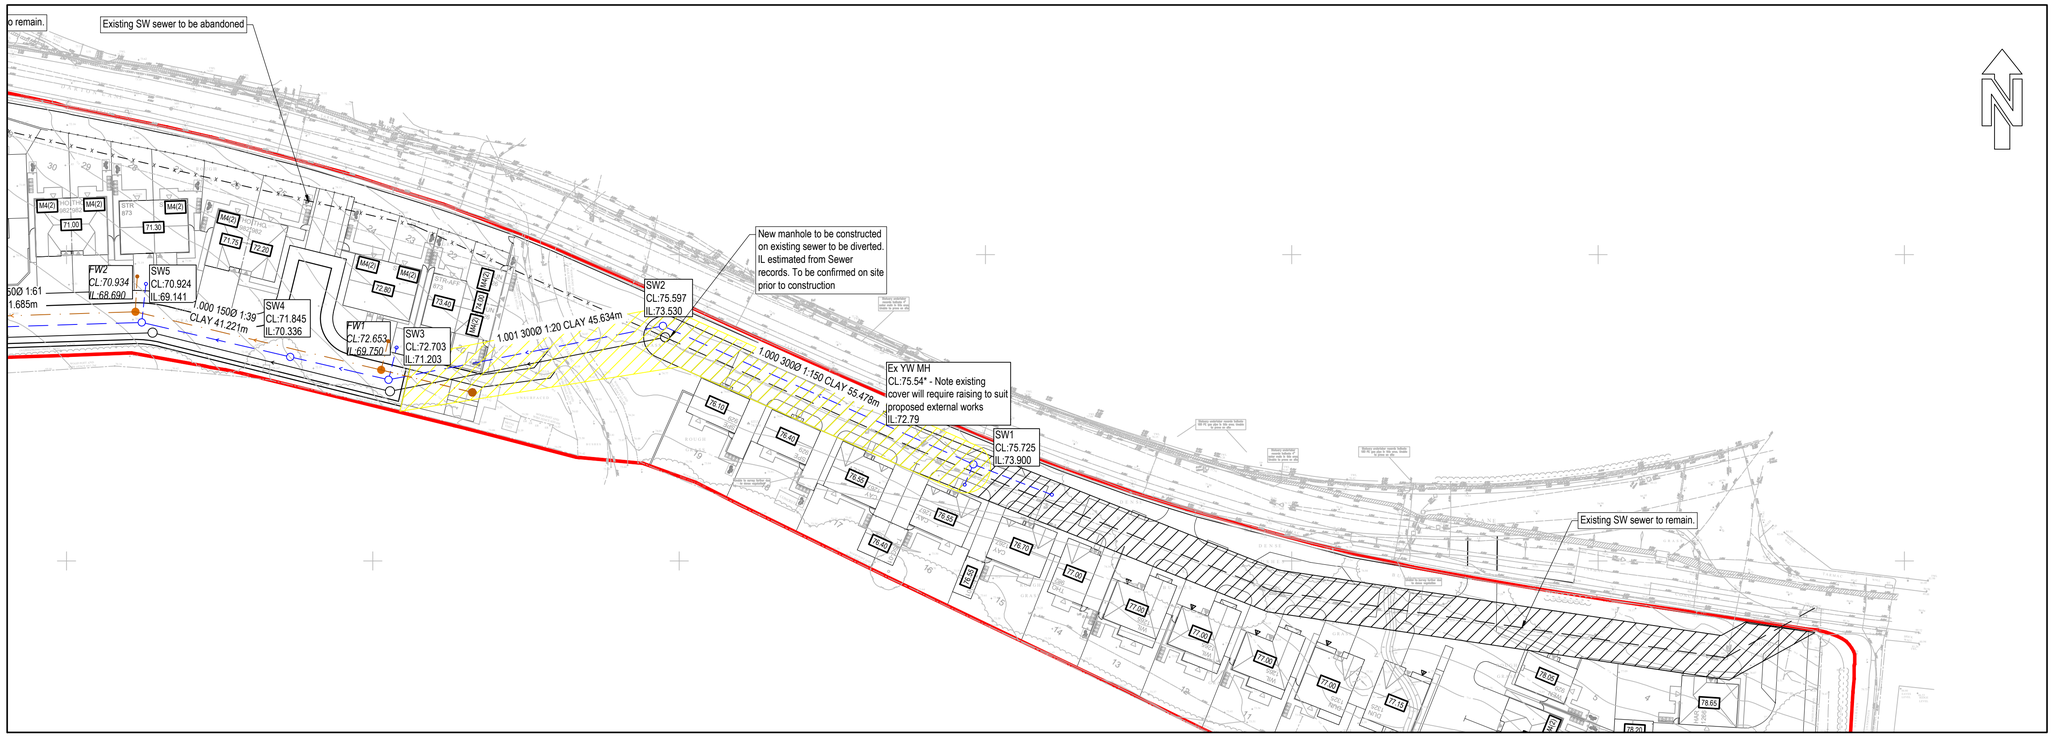

REV	DESCRIPTION	SIG	CHK	DATE
P01	First Issue.	GH	CH	15.03.2024

DUCHY HOMES

DARTON LANE

S104 LAYOUT

Eastwood
CONSULTING ENGINEERS
St Andrew's House
23 Kingfield Road
Sheffield, S11 9AS
T: 0114 255 4554
E: mail@eastwoodce.com
eastwoodce.com

ECE PROJECT No	SCALE AT A1	STATUS	SUITABLE FOR
47509	1:500	S0	Initial

DRAWING NUMBER

Project	Originator	Zone	Level	Type	Role	Number	REV
47509	- ECE -	XX -	XX -	DR -	C -	0008	P01