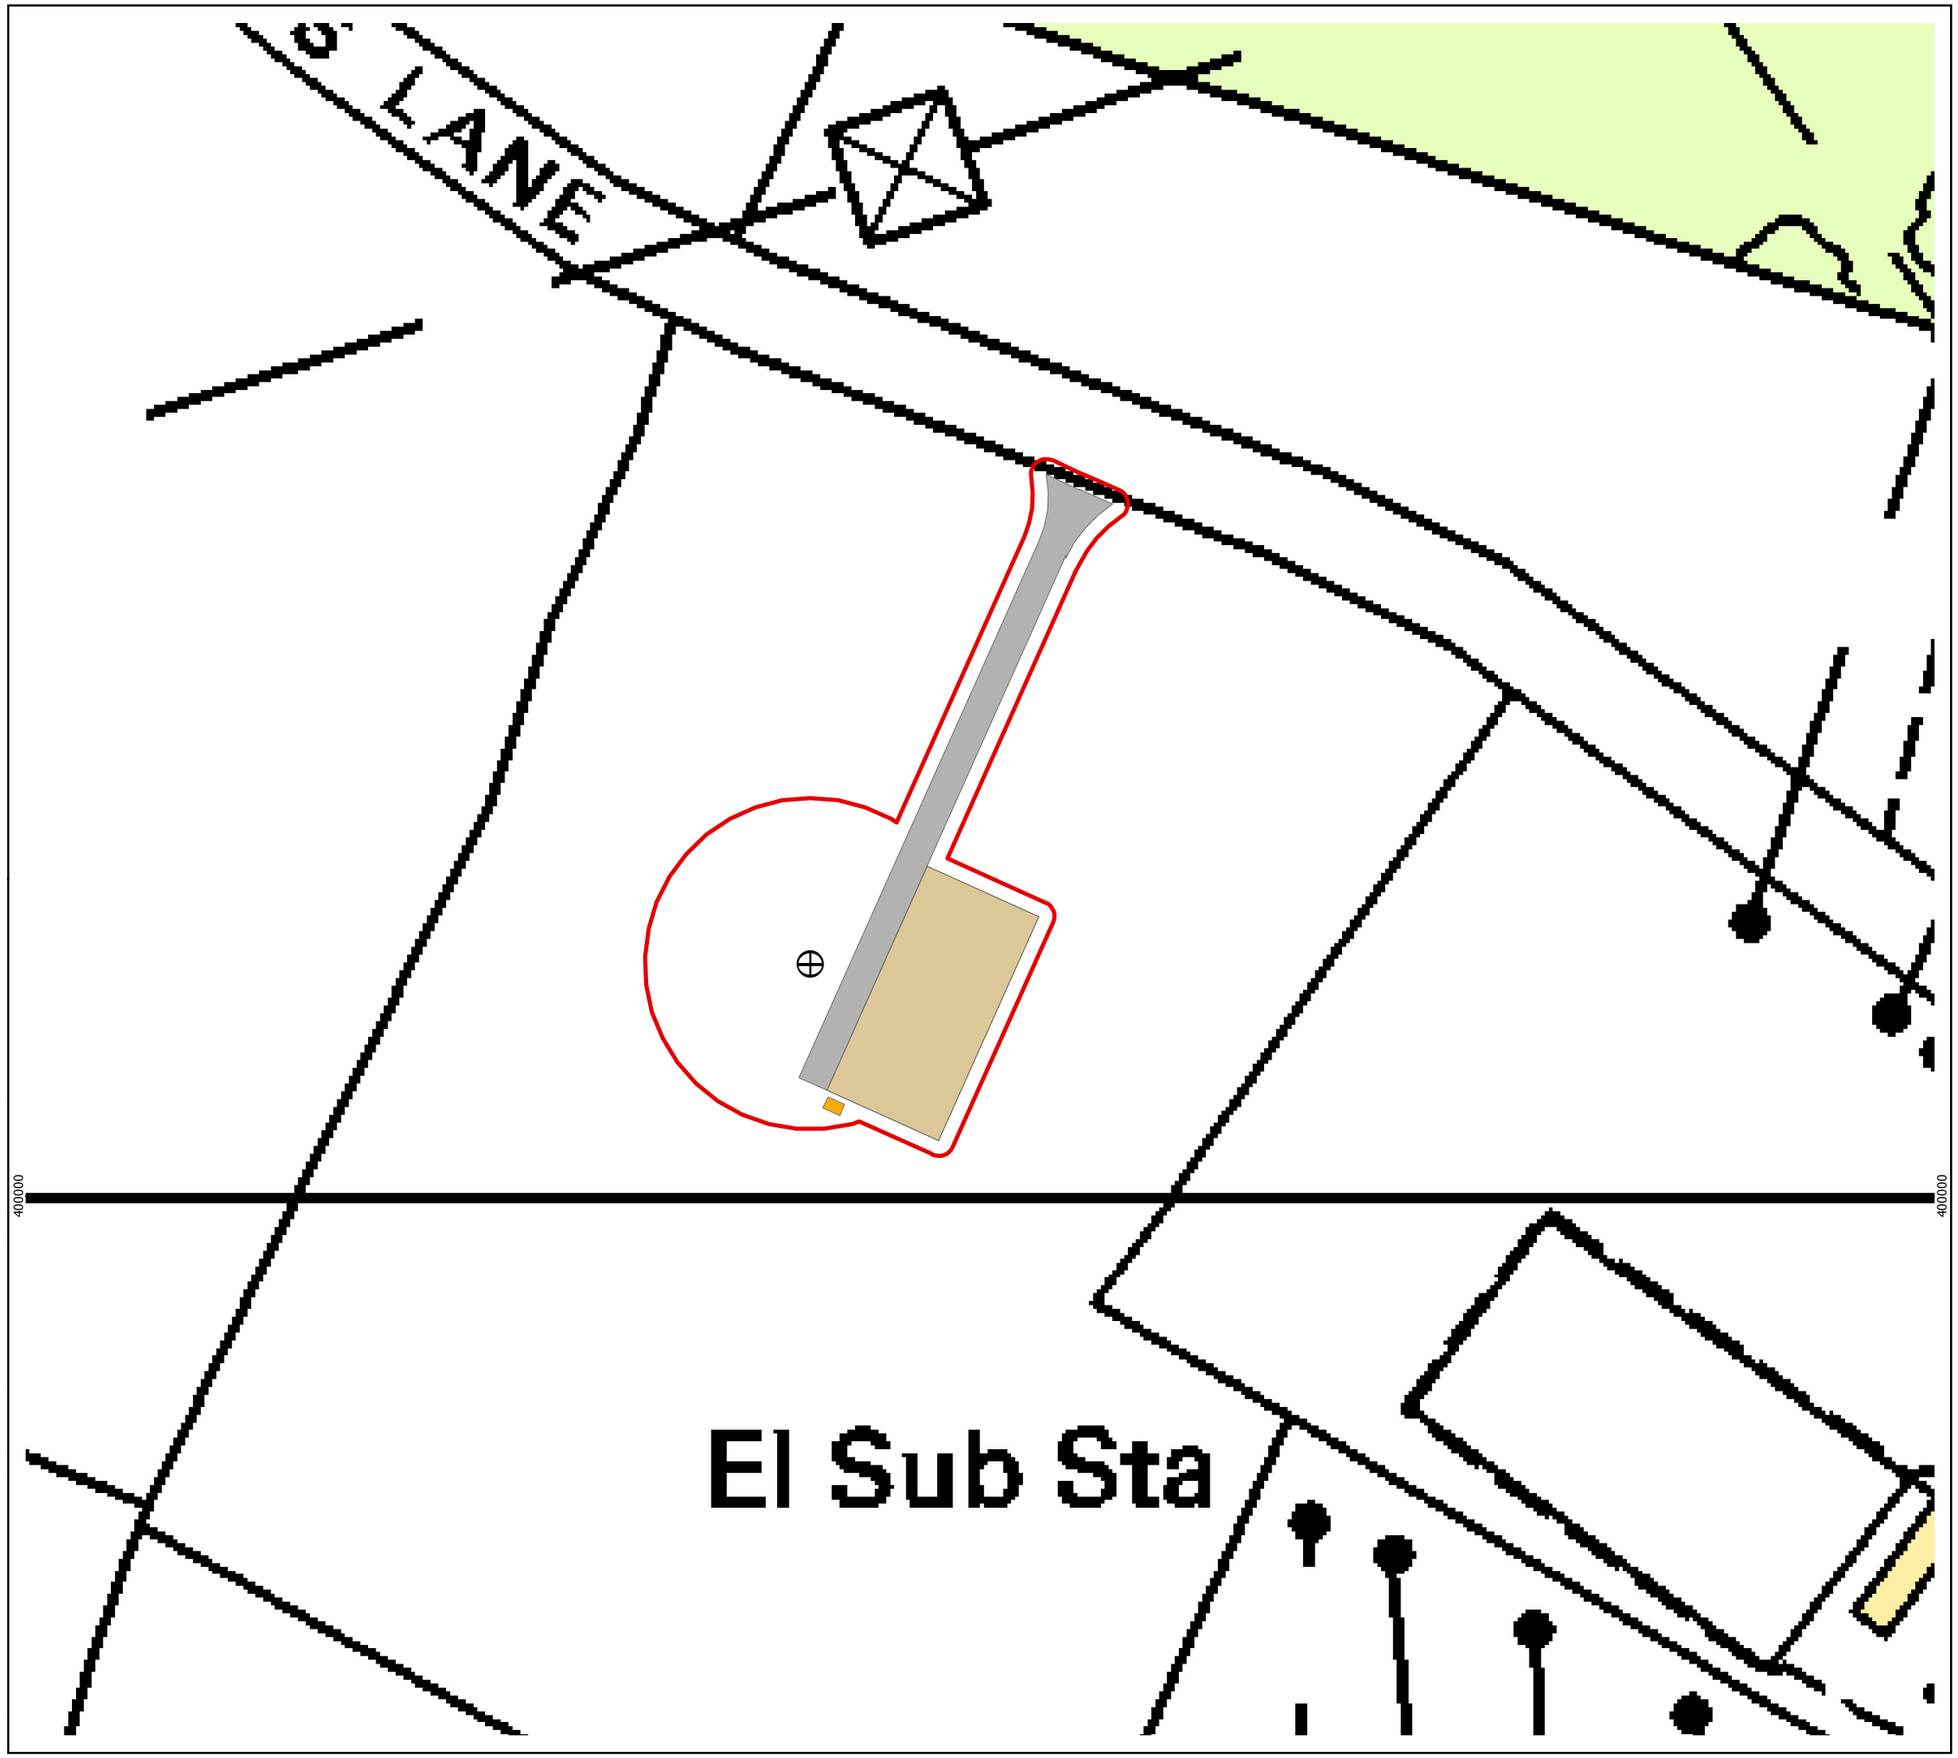


Reproduced from Ordnance Survey digital map data © Crown copyright 2011. All rights reserved. License number 100048606

TEMPORIS WIND

arcus

Key

- Provisional Turbine Location
- Application Boundary
- Crane Hardstanding
- Transformer
- New Access Track

1:1,000 Scale @ A3

0 25 50 m

N

Produced: VM
Reviewed: PM
Approved: FC

Ref: 634/PA/002 | Revision: A

Date: 23/02/2011

Block Plan
Drawing 002

Chapel Farm
Planning Application