
Drawing No.	Rev No.
MMP001 -002	A

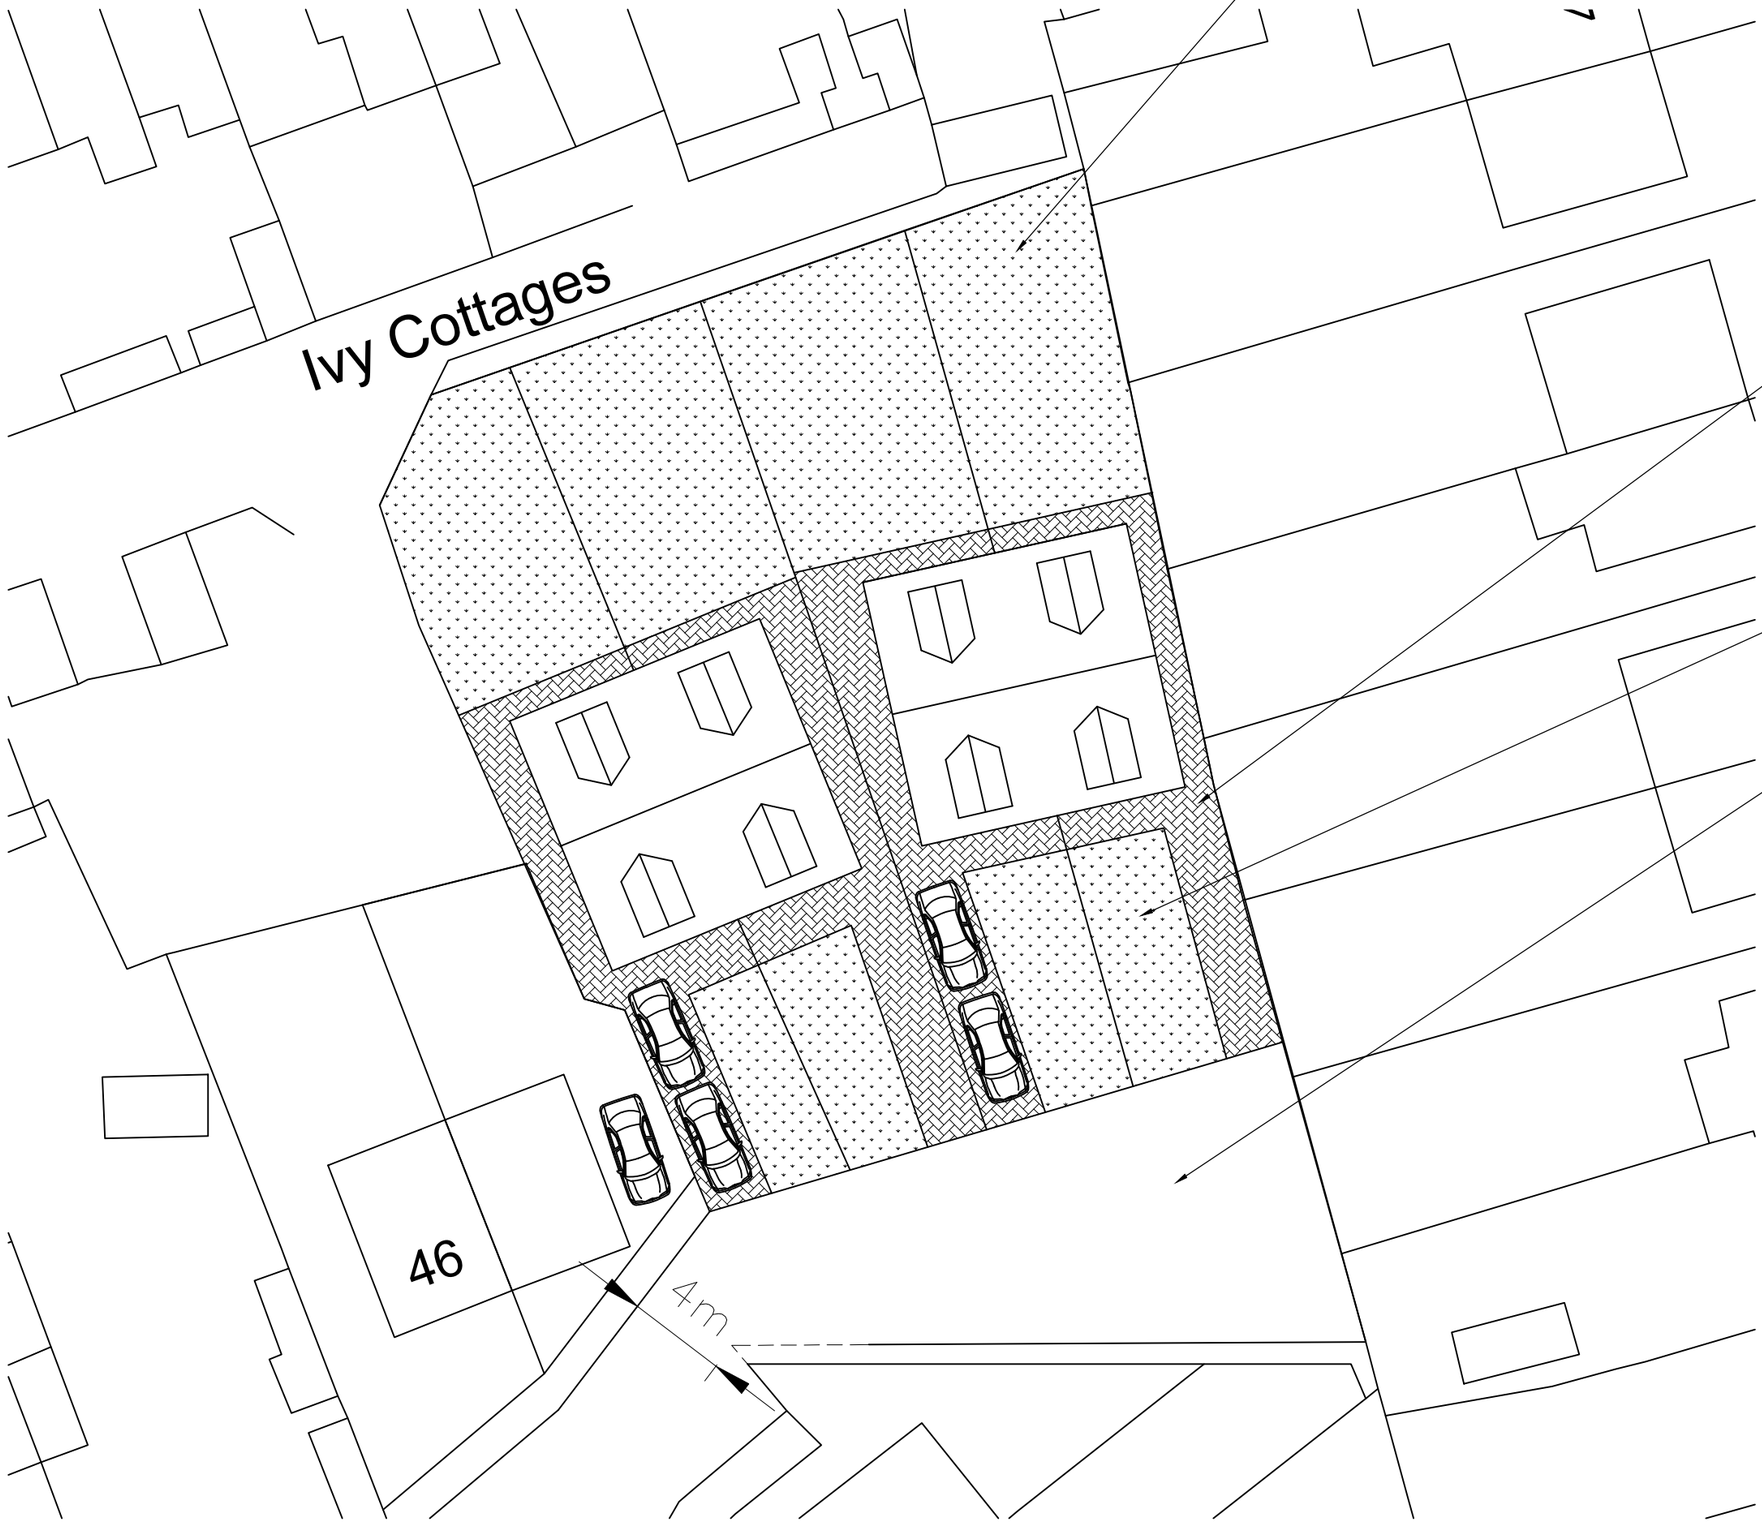

BLOCK PLAN OF SITE
SCALE 1:250 AT A3

DO NOT SCALE: Contractor to check all dimensions and report any omissions or errors

NOTES

Rev	Description	By	Chk	App	Date
A	Height reduced	JRB			16/02/20

JRB DESIGNS Ltd
1 Saville Road
Cudworth
Barnsley
S72 8LT
Tel: 01226 383542
Fax: 01226 380078
Mob: 07970 541192
Email: john@jrbdesigns.co.uk

This drawing is copyright. © jrbdesigns Ltd.

Client
MR. M PATISON

Drawing Title
BLOCK PLAN

Address
42 FILEY AVENUE
ROYSTON
BARNSLEY

Project Title:
PROPOSED 4 NEW DWELLINGS

Purpose of Issue:
PLANNING

Drawing Status
FIRST ISSUE

Scale at A3	Drawn By	Date	
AS SHOWN	JRB	05/09/2019	
Checked By	Date	Approved By	Date
	05/09/2019		05/09/2019
Project No.	Drawing No.		Revision
MMP001	002		A

APPROVAL ☒ INFORMATION ☐ TENDER ☐ CONTRACT ☐ CONSTRUCTION ☐