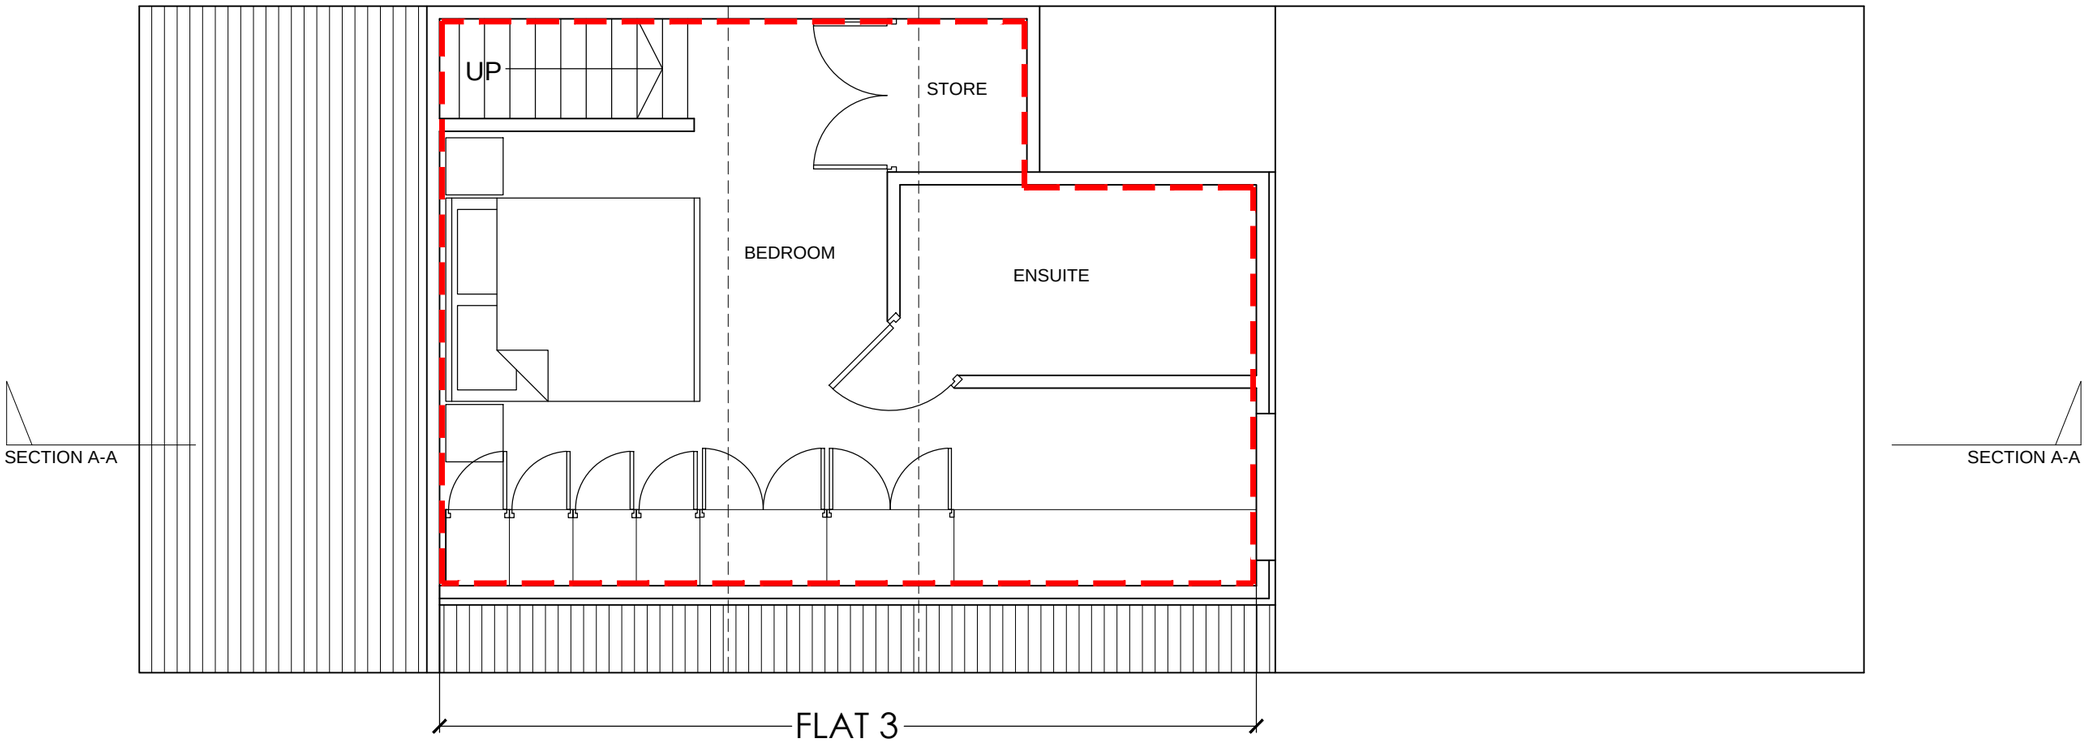


SECTION A-A

SECTION A-A

Plan as Proposed

Rev A - plan updated to form 2 apartments ARN 14/03/17

PROPOSED EXTENSION

Mr Jamie Attwood
164 Midland Road,
Royston, Barnsley
S71 4PX

Drawing Title

PROPOSED SECOND PLAN

Scale 1:50 @ A3	Date	
Drawn by ARN		Revision A
Drawing no. 2016-01-09		