


Ordnance Survey, (c) Crown Copyright 2021. All rights reserved. Licence number 100022432

Notes

1. Do not scale from this drawing. All dimensions must be checked on site prior to the commencement of any fabrication or building works. Where applicable, dimensions and details are to be read in conjunction with specialist consultants' drawings and/or other specifications; any disparity is to be brought to the attention of the office & clarification sought before proceeding.
2. Any dimensions shown on this drawing are in (millimetres/metres)

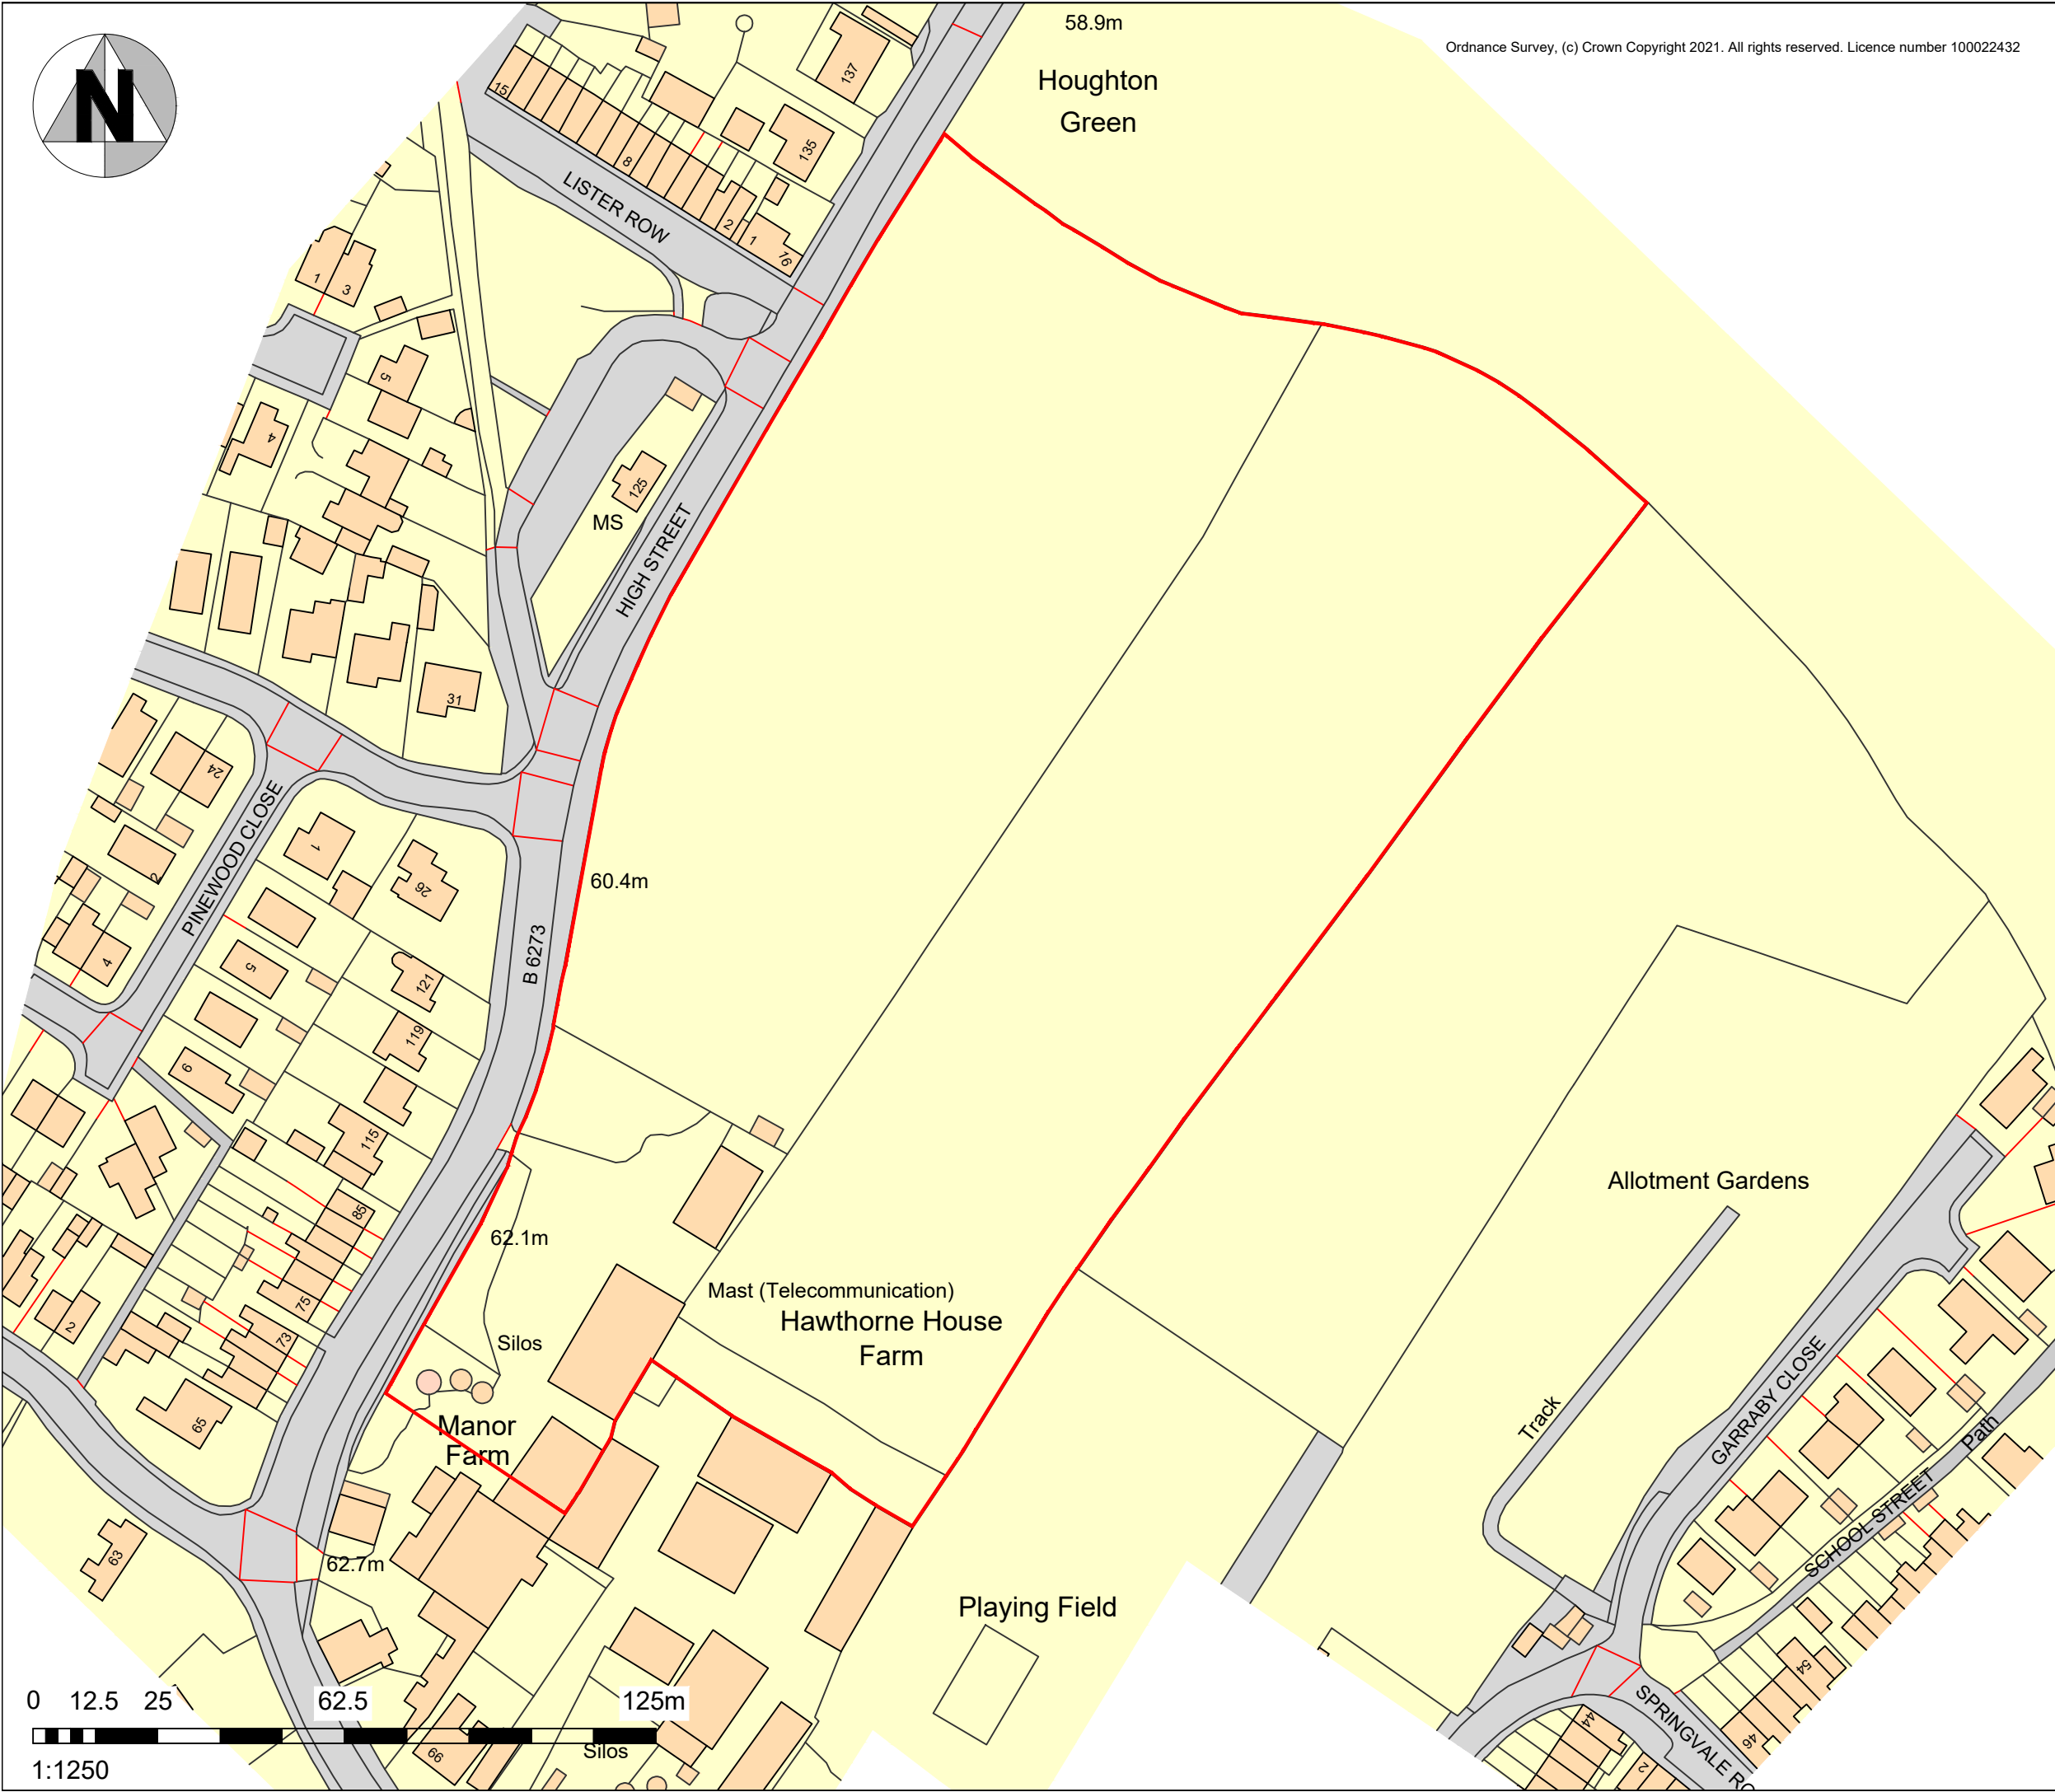

REV: #	DATE: ####/##/##	DRAWN: ##	CHECKED: ##
Revision text			
Revisions			



Harron Homes Limited
Unit 1 Cliffe Park
Bruntcliffe Road
Morley
Leeds
LS27 0RY

Tel: 0113 204 4670
Fax: 0113 204 4677
Web: www.harronhomes.co.uk

Status: PLANNING

Project: GREAT HOUGHTON

Title: SITE LOCATION PLAN

Drawn: JB

Date: 25.06.21

Checked: CHECKED

Scale @ A3: 1:1250

Job no: 563

Drg No: PL-00

Rev: