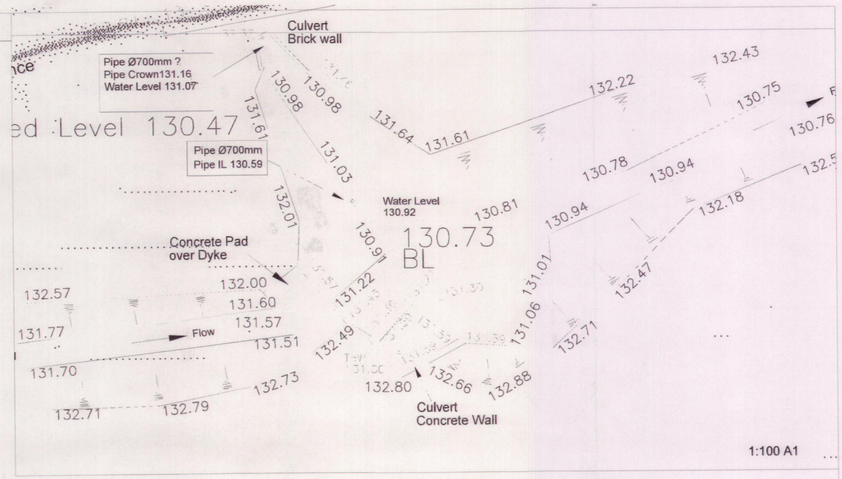


N

Abbreviation & Symbol Key.

B	Bollard	RSC	Rolled Steel Column
BB	Belisha Beacon	RSJ	Rolled Steel Joist
BT	British Telecom Cover	RWP	Rain Water Pipe
BM	Bench Mark	SC	Stop Cock
CL	Cover Level	SP	Sign Post
DK	Drop Kerb	STP	Stand Pipe
EL	Electricity Cover	SV	Stop Valve
EP	Electricity Pole	SVP	Soil Vent Pipe
FH	Fire Hydrant	SWG	Storm Water Gully
FFP	Flagged Footpath	SW	Storm water
G	Gully	TFP	Tarmac Footpath
GM	Gas Meter	TL	Treffic Light
GV	Gas Valve	TP	Telegraph Pole
IC	Inspection Cover	UTL	Unable To Lift
IL	Invert Level	VP	Vent Pipe
LB	Letter Box	WM	Water Meter
LP	Lamp Post	WP	Waste Pipe
MB	Multi Bole		
MH	Man Hole	Fences & Walls	
Mkr	Marker Post	Ret	Retaining Wall
MS	Mile Stone	B/W	Barbed Wire
CATV	Cable Telecommunications	C/B	Close Boarded
NB	Notice Board	C/I	Corrugated Iron
NFI	No Further Information	C/L	Chain Link
OSBM	Ordnance Survey BM	C/P	Chestnut Paling
P	Post	I/R	Iron Railing
PB	Post Box	Lat	Lattice
RE	Rodding Eye	P/C	Post & Chain
RL	RootLine	P/R	Post & Rail
RS	Road Sign	P/W	Post & Wire
SS	Street Name Sign		
N/S	Non Slip Paving		

Trees
0.25/10/10/Syc
Diameter/Height/Spread/Species

General

Details or services hidden or obscured by vegetation, debris or vehicles at survey dates may be omitted. Hedge & Vegetation details are outline

Control & Datum Information

Grid & Datum - Station ST1 (Lidget Lane & Pilley Green)
Coordinates & Datum are OS GPS RTK
All other Stations are relative to this in Plane Grid Projection and Grid North

Grid & Datum - Station ST1NR (New Road)
Coordinates & Datum are OS GPS RTK
All other Stations are relative to this in Plane Grid Projection and Grid North

OS Grid @ 100.0m to cover Site
Contours are shown at 1.0m intervals
This Plan is a combination of surveys carried out in 2013,14 and 2015

Revision	Description	By	Date

Surv.	Drawn	Date	Chkd	Date	Appr'd	Date
GH,KH	GH	18/12/15	SH			

Client.

Title. Initial Technical Appraisal

Site. Pilley, Barnsley

BDW Yorkshire West

THIS IS A CAD DRAWING - DO NOT ALTER

Dwg No. SK01 - INITIAL TECH. APPRAISAL

Sheet No.

SCALE 1:500 A1 REV. A