




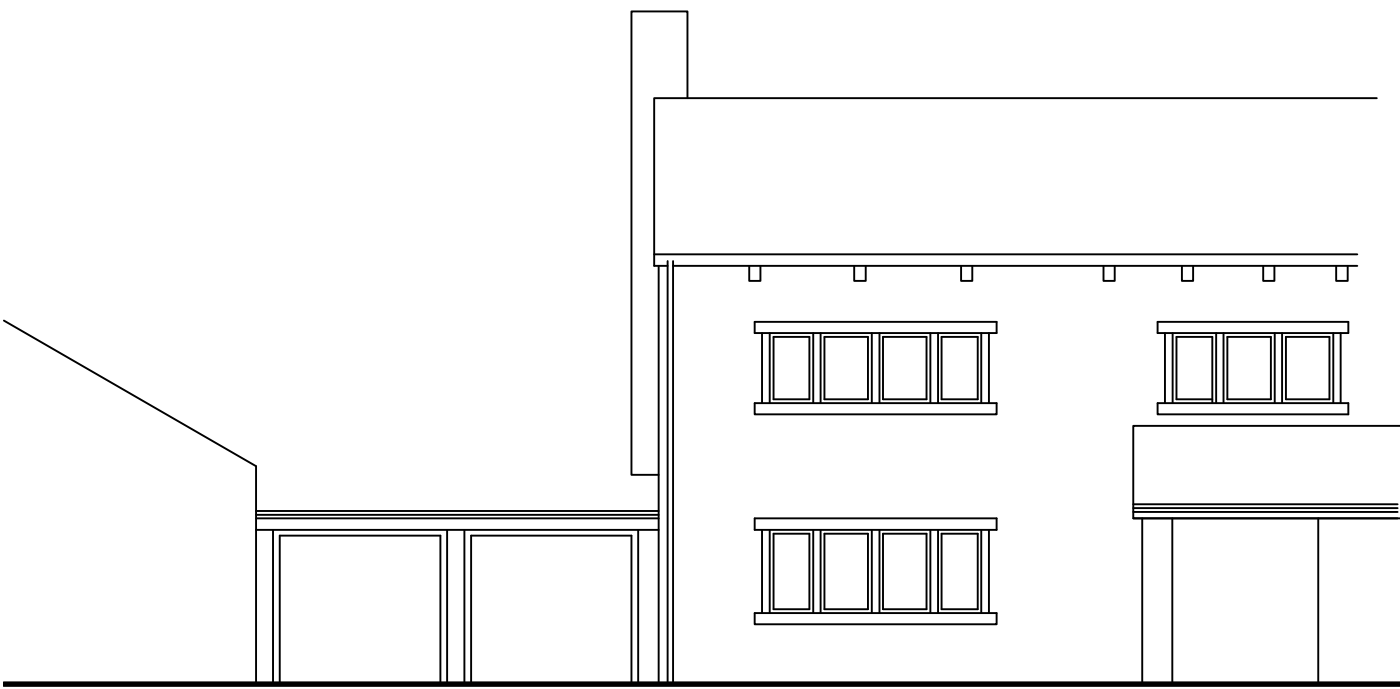


EXISTING FRONT ELEVATION

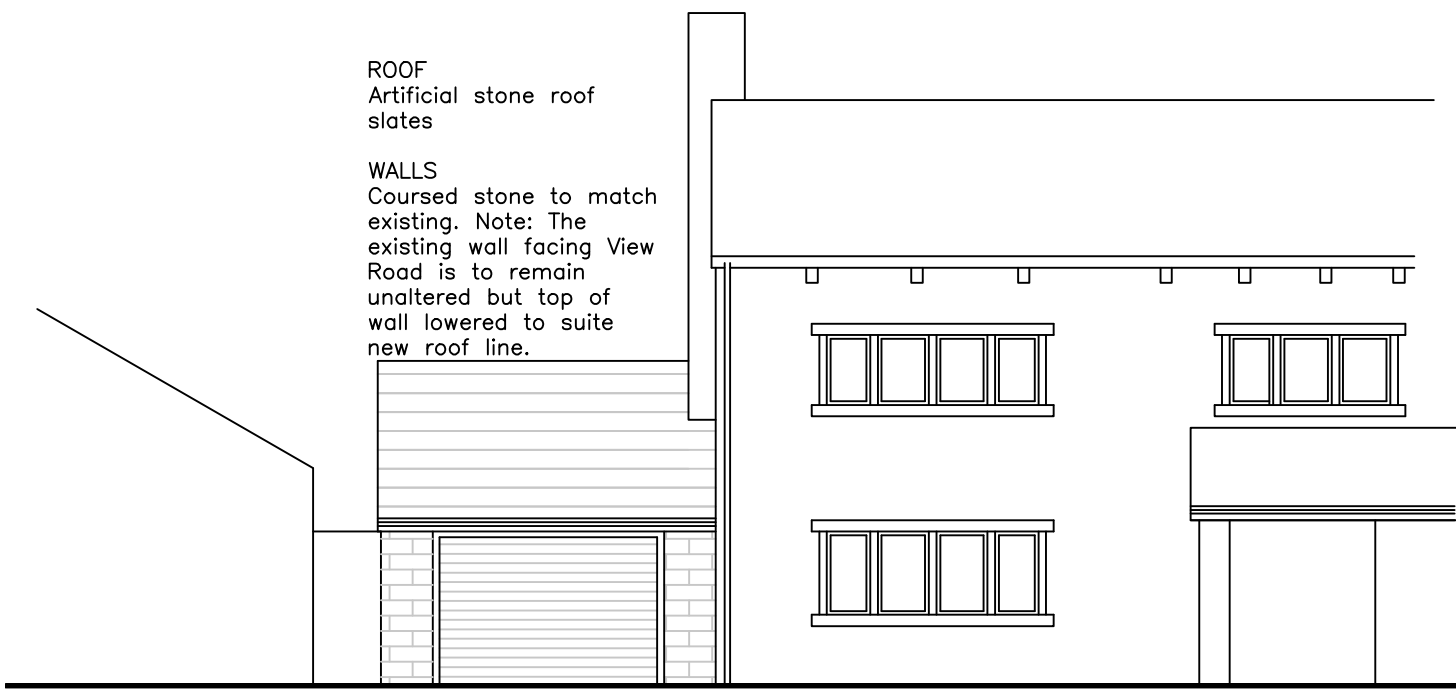


PROPOSED FRONT ELEVATION

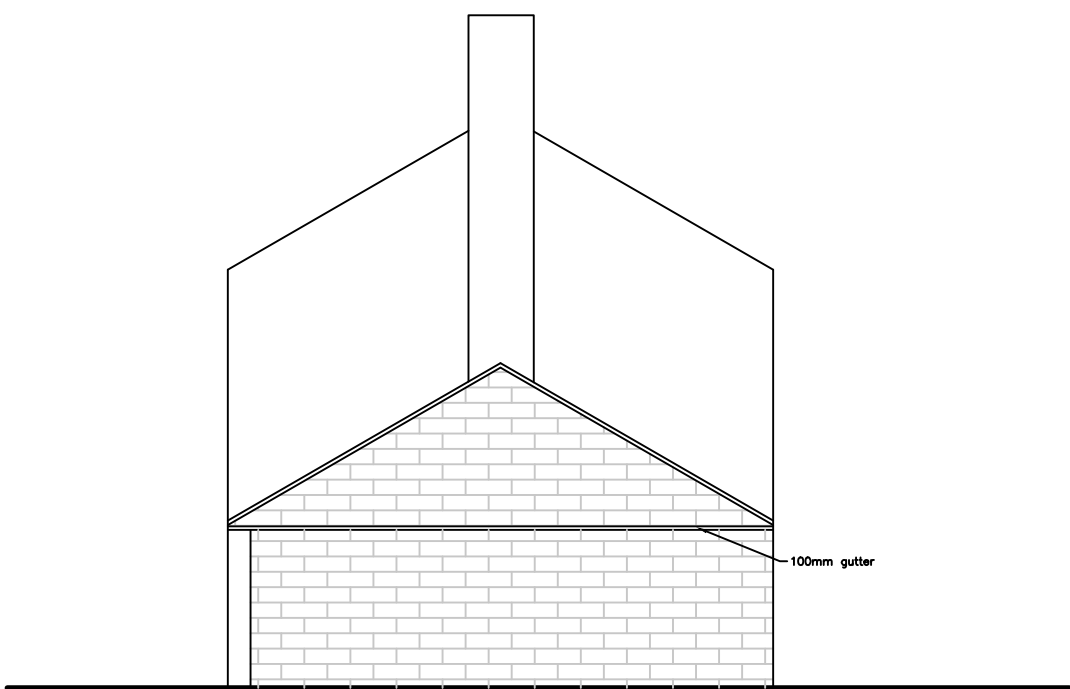


PROPOSED SIDE ELEVATION

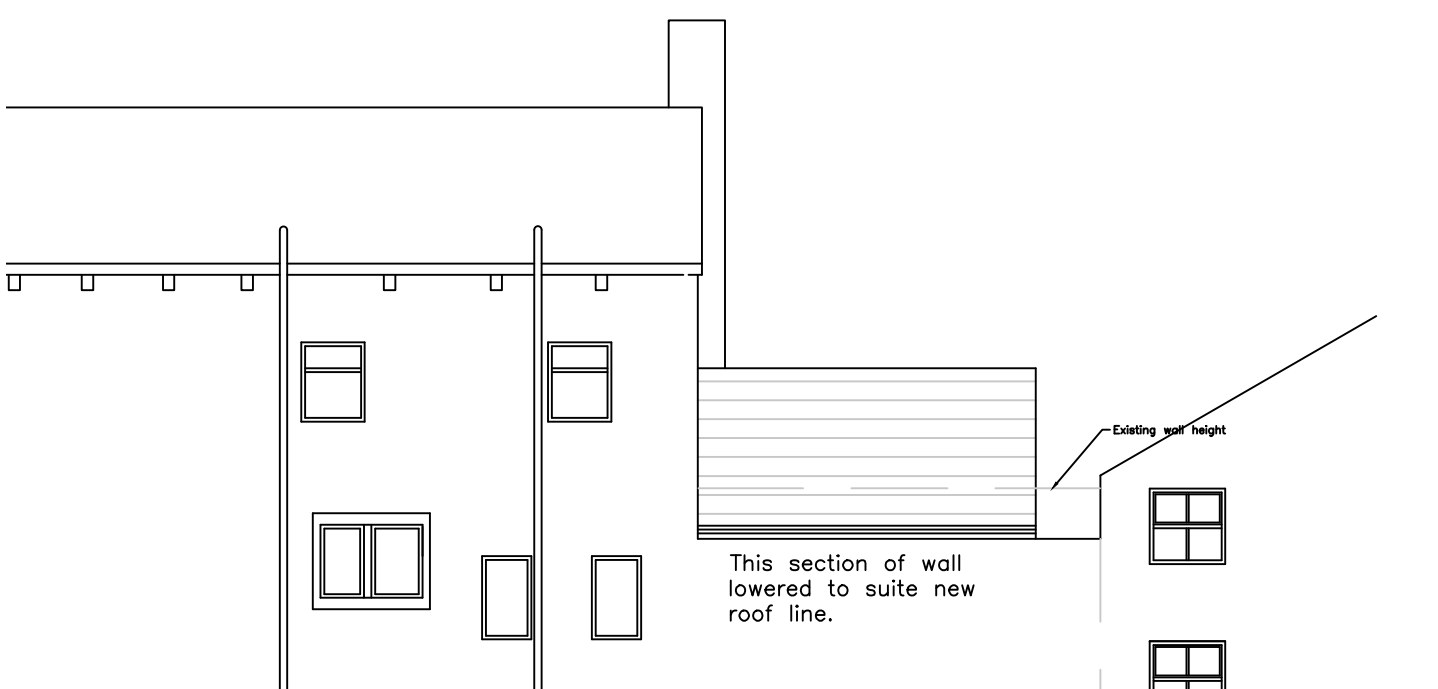

PROPOSED REAR ELEVATION

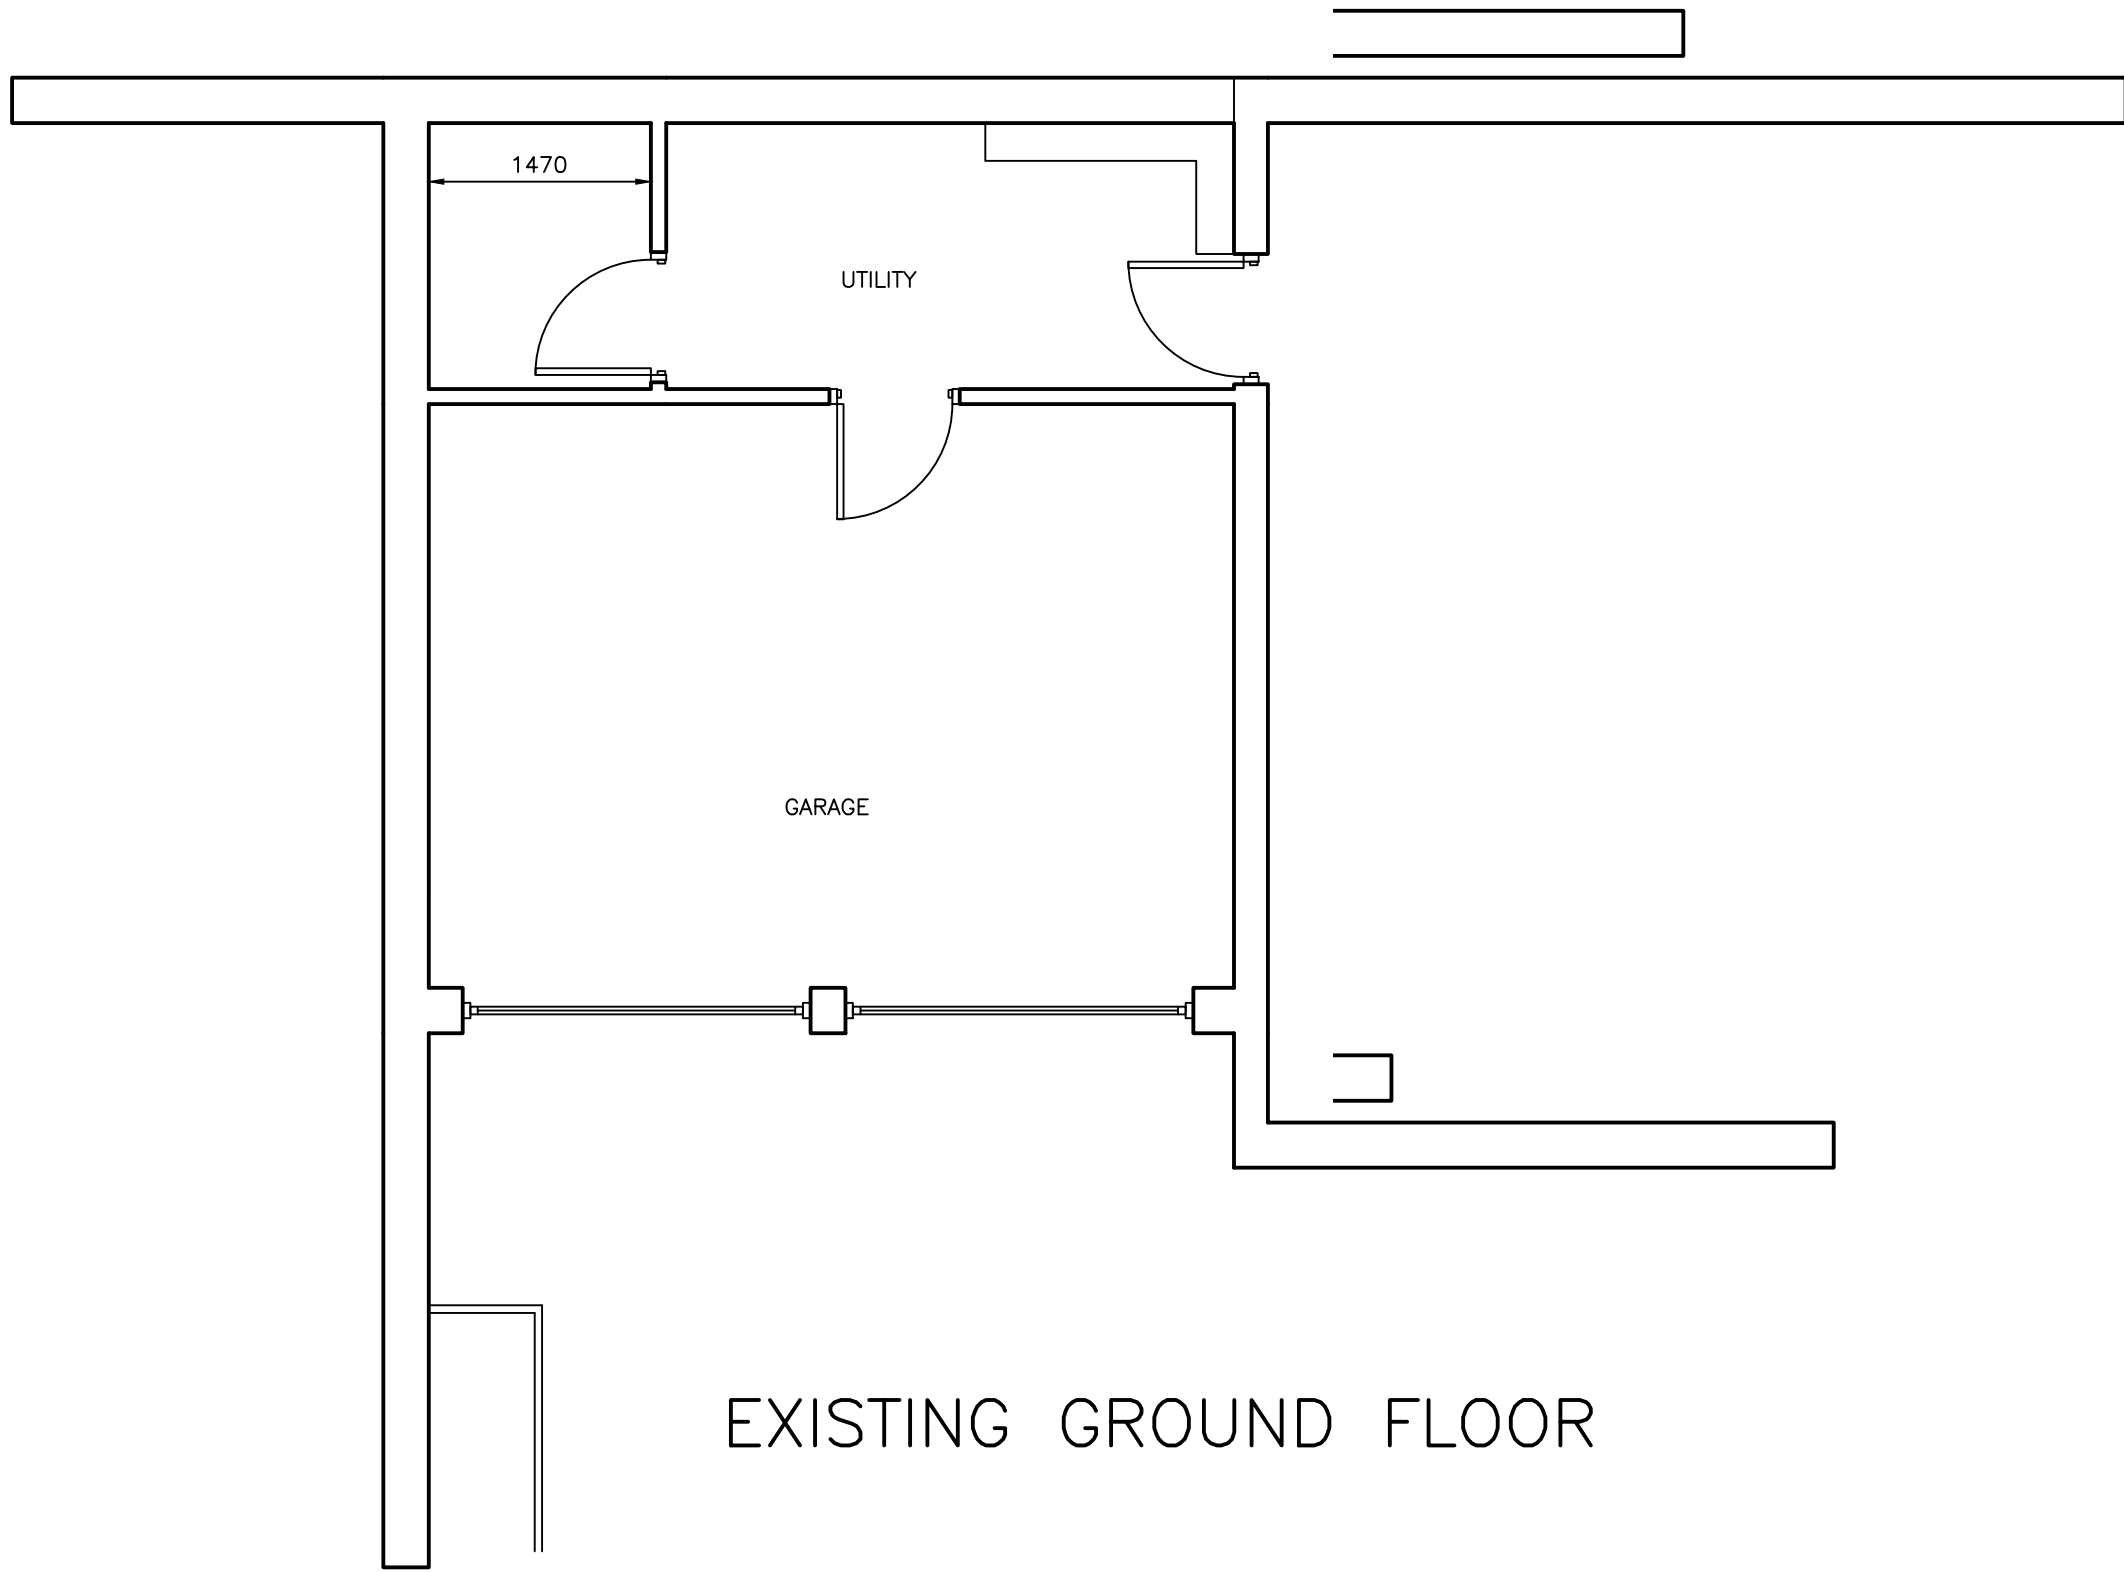

EXISTING GROUND FLOOR

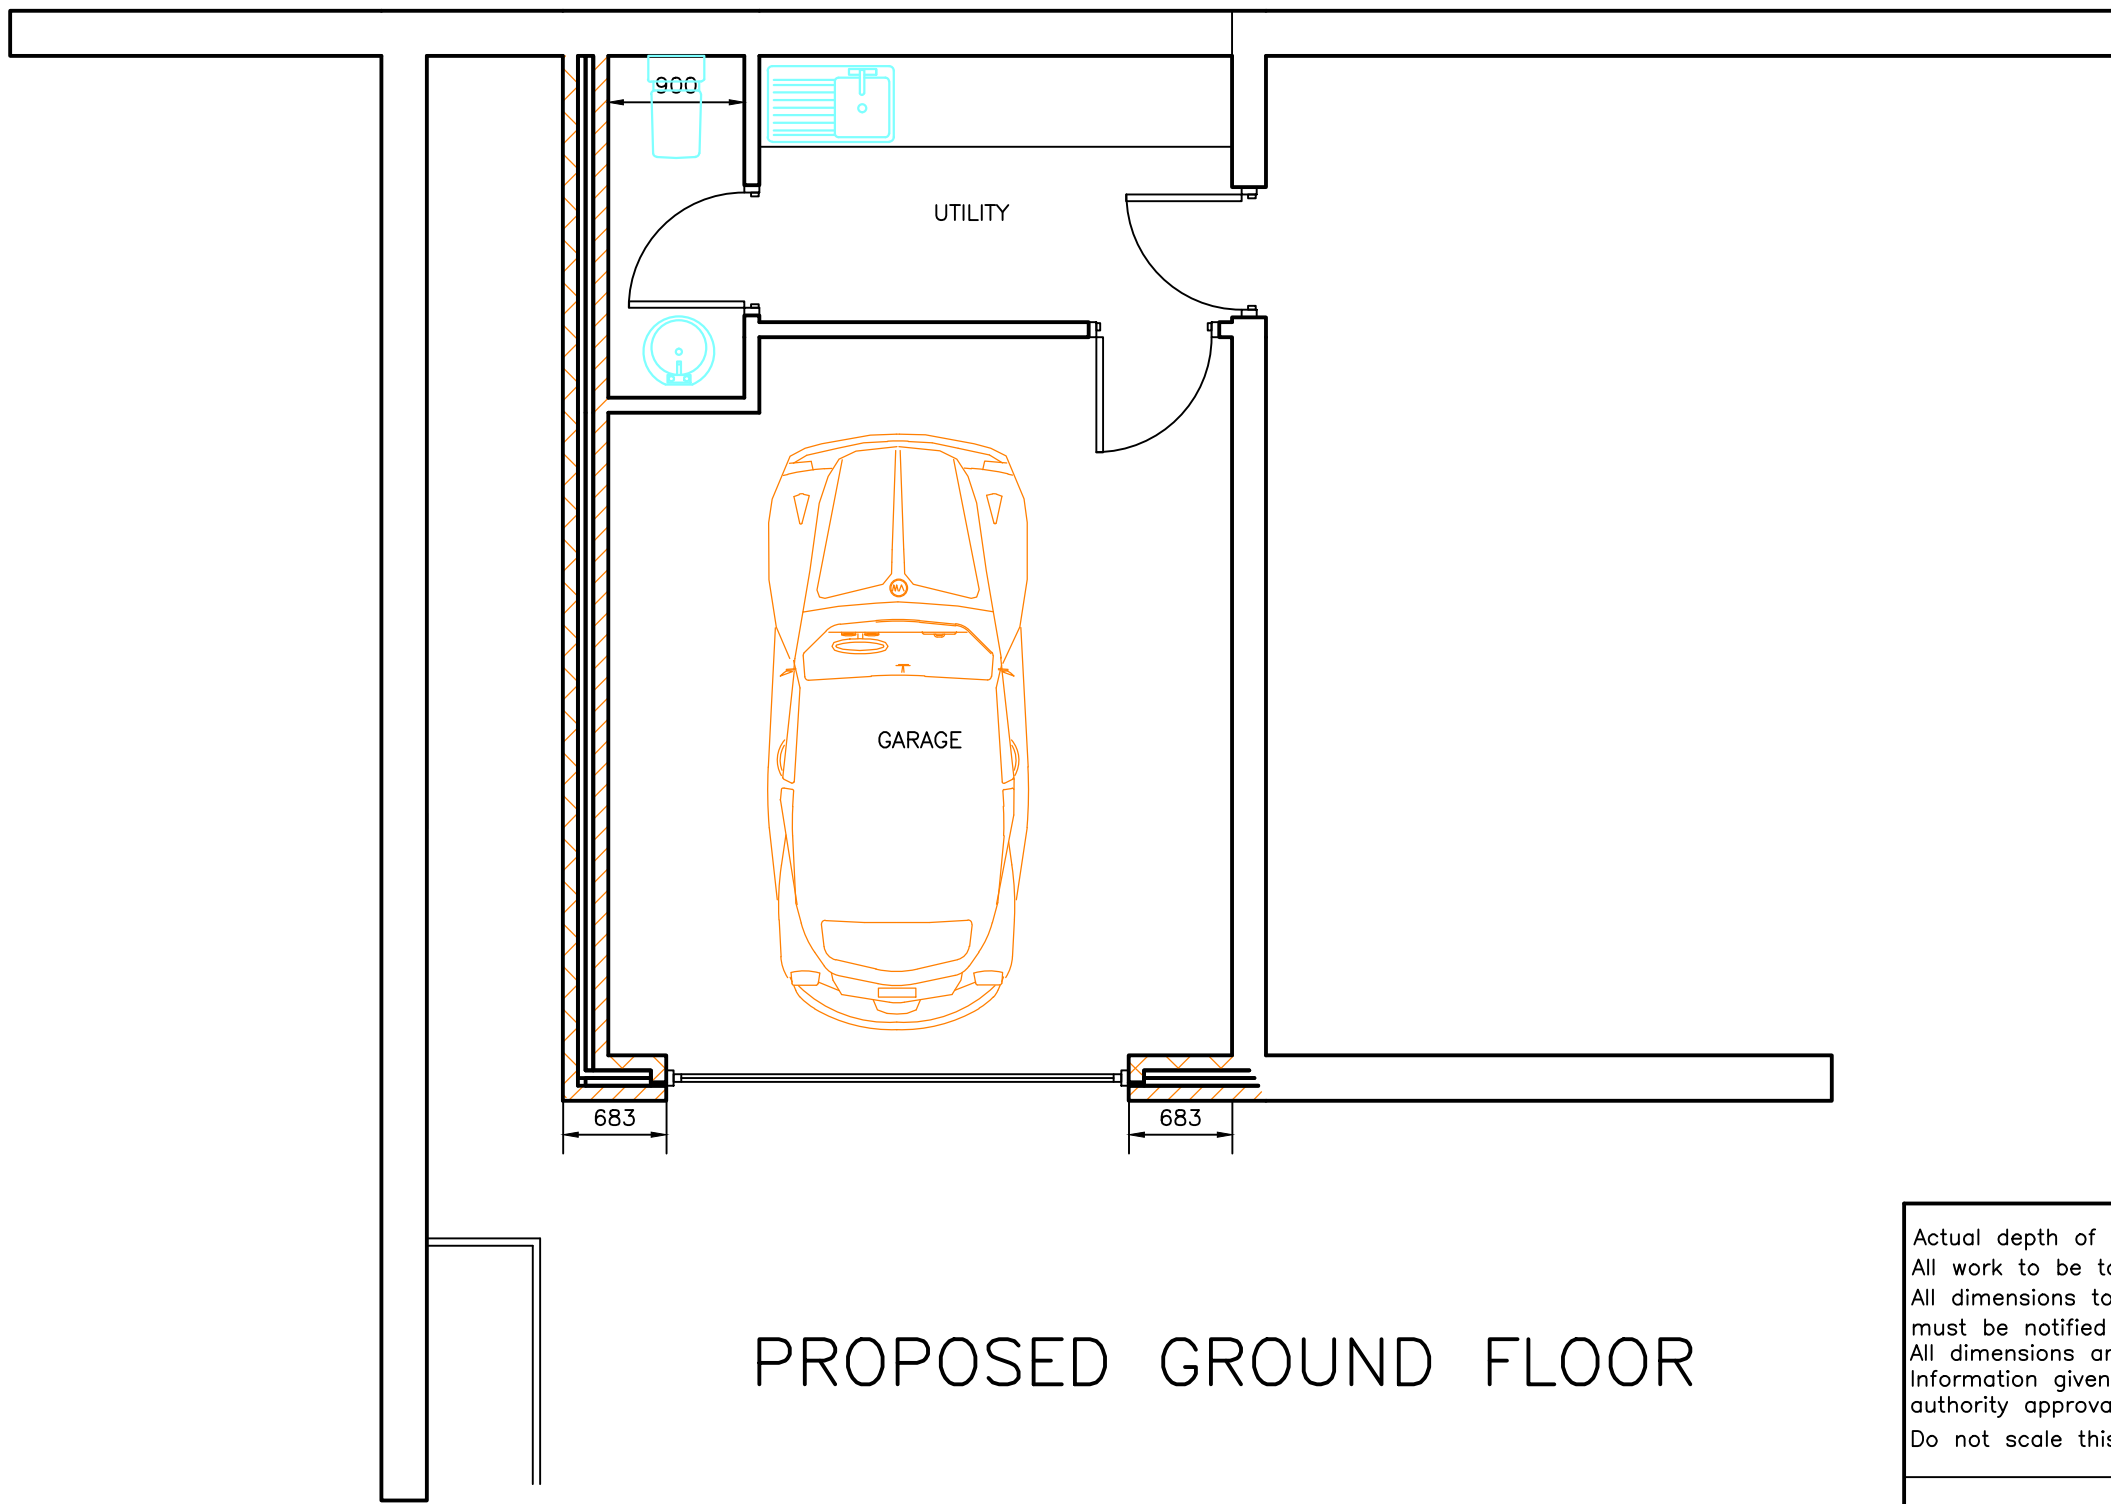

PROPOSED GROUND FLOOR

Actual depth of foundations to be determined on site.
All work to be to the satisfaction of the local authority.
All dimensions to be checked on site and any discrepancies must be notified immediately.
All dimensions are in millimetres unless otherwise stated.
Information given on this drawing is subject to local authority approval.
Do not scale this drawing.

PROJECT MANAGEMENT
services

CHARTERED BUILDING CONSULTANTS

4 HUDDERSFIELD ROAD, BARNSELEY, SOUTH YORKSHIRE S70 2LT
TELEPHONE (01226) 286276
FAX (01226) 731265 E-mail: info@prmsdesign.co.uk

CLIENT
MR & MRS J FRANKLAND

PROJECT
PROPOSED GARAGE & UTILITY ROOM
1 MATHEW GAP
THURLSTONE

FILE NAME	DWG.No	SCALE	DATE	DRAWN	REV.
J.FRANKLAND.DWG	2010/2286	1:100 1:50	22/03/10	DE	