
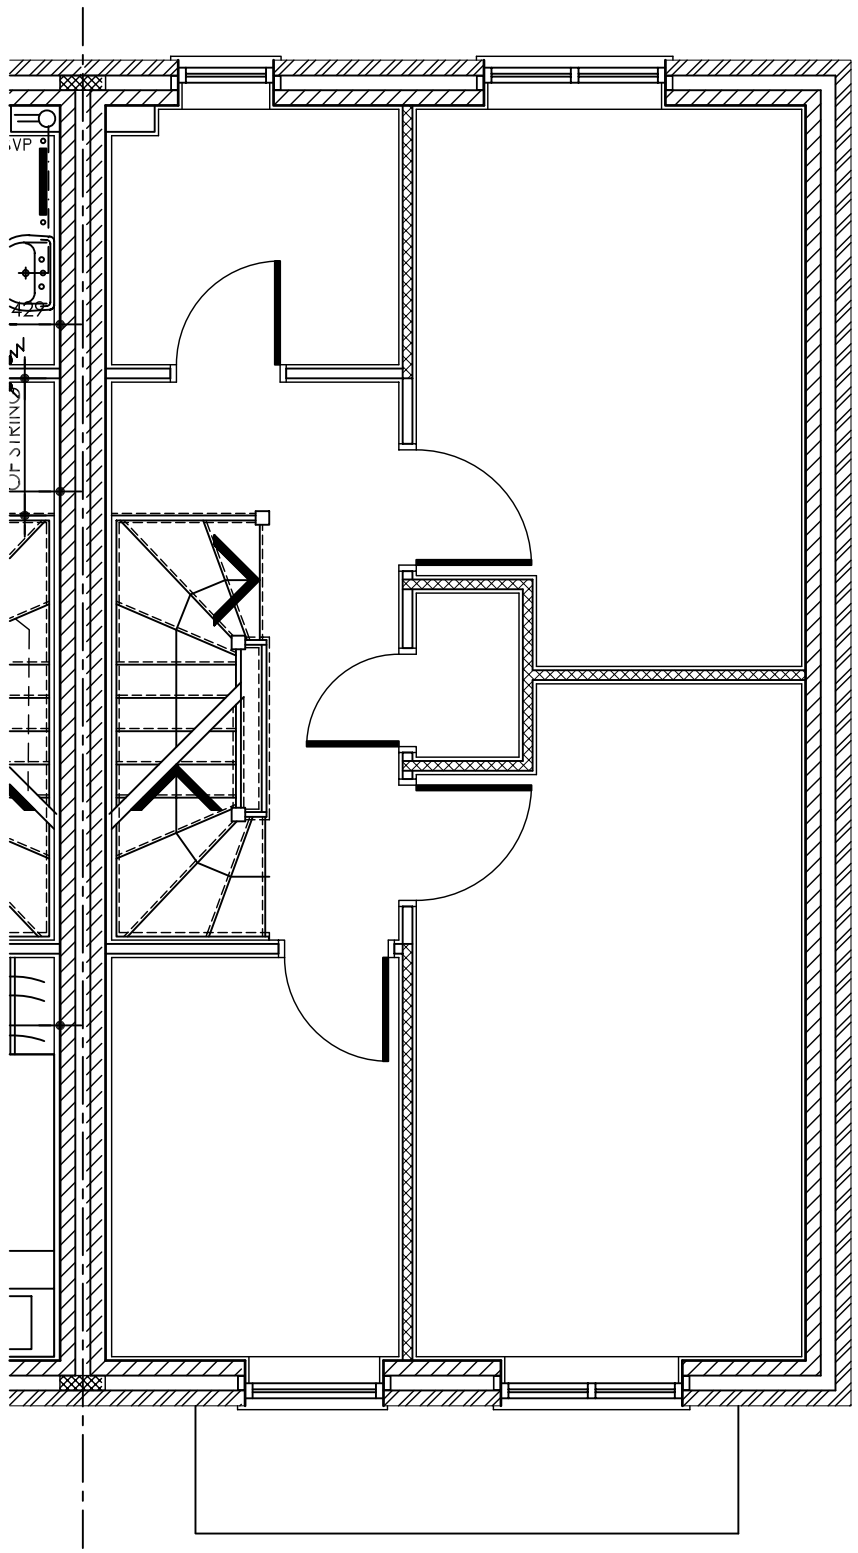


FIRST FLOOR

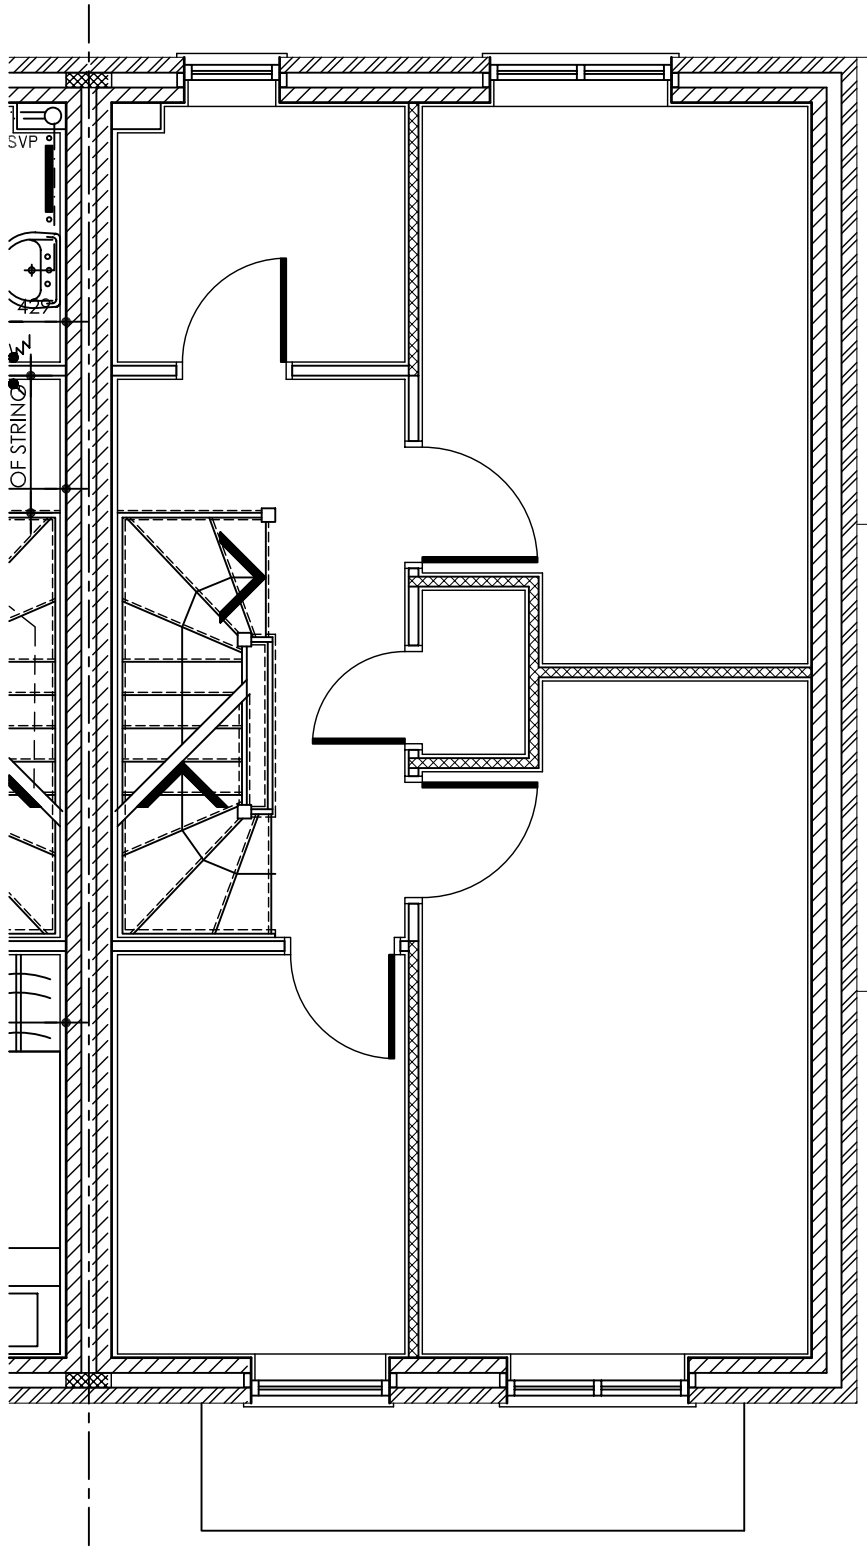

PROPOSED FIRST FLOOR

35° Roof Pitch

35° Roof Pitch

Revision :

Scale : 1:50 @A3

Date : 10/06/11

Drawn by : SB

Project :
PROPOSED DEVELOPMENT AT
35 PARK HOLLOW,
WOMBWELL

Title :
FIRST FLOOR

Drg No : FF Rev : -