


Mr J Arkwright
330 Doncaster Road
Barnsley
South Yorkshire


OUTLINE PLANNING
APPLICATION
With some matters reserved

CONTENTS

1. O.S. EXTRACTS 1:1250 & 1:500
2. BLOCKPLAN 1:200 existing layout
3. BLOCK PLAN 1:200 proposed layout

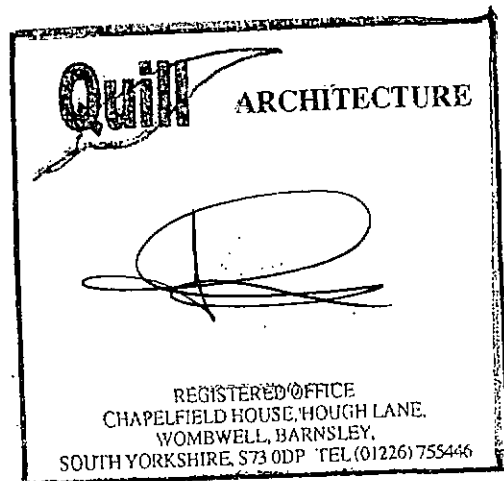

QUILL ARCHITECTURE


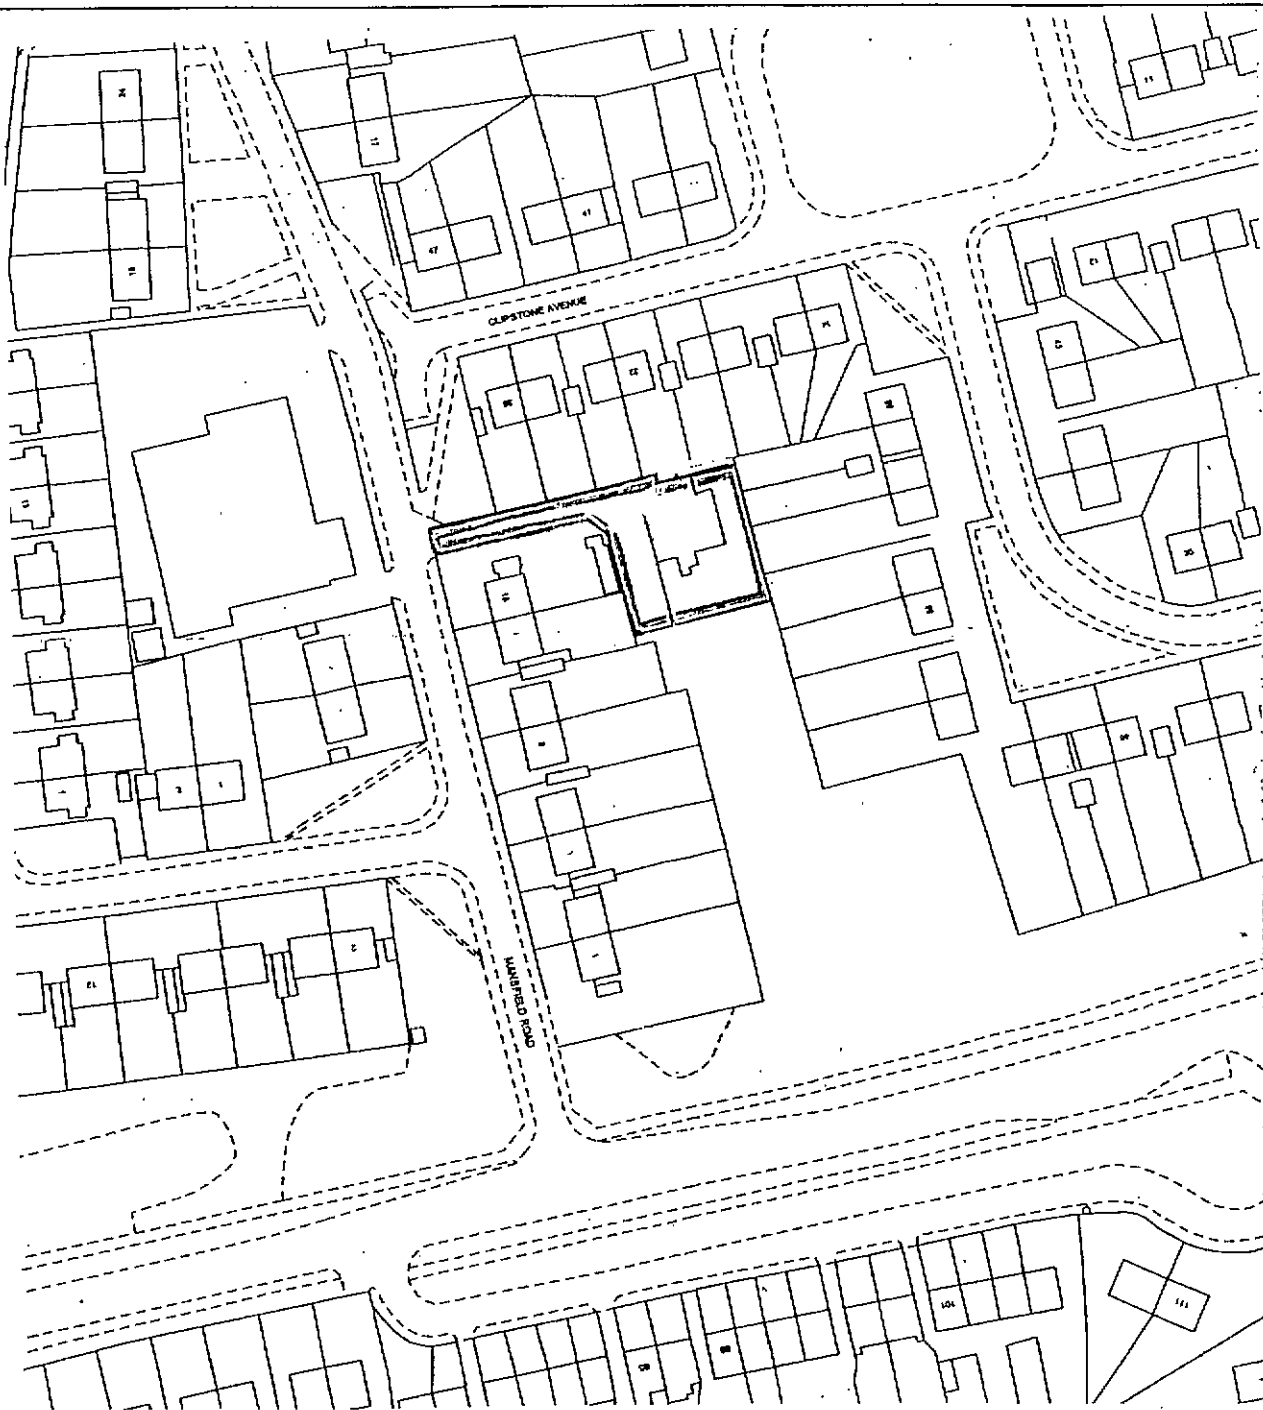


Quill Architecture. TELEPHONE 01226 755446

Client Mr J Arkwright 330 Doncaster Rd Barnsley

Title Block plan Scale 1 : 1250

Site Address
Former L.A Council Depot Mansfield Road,
Athersley.

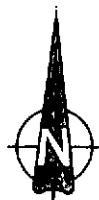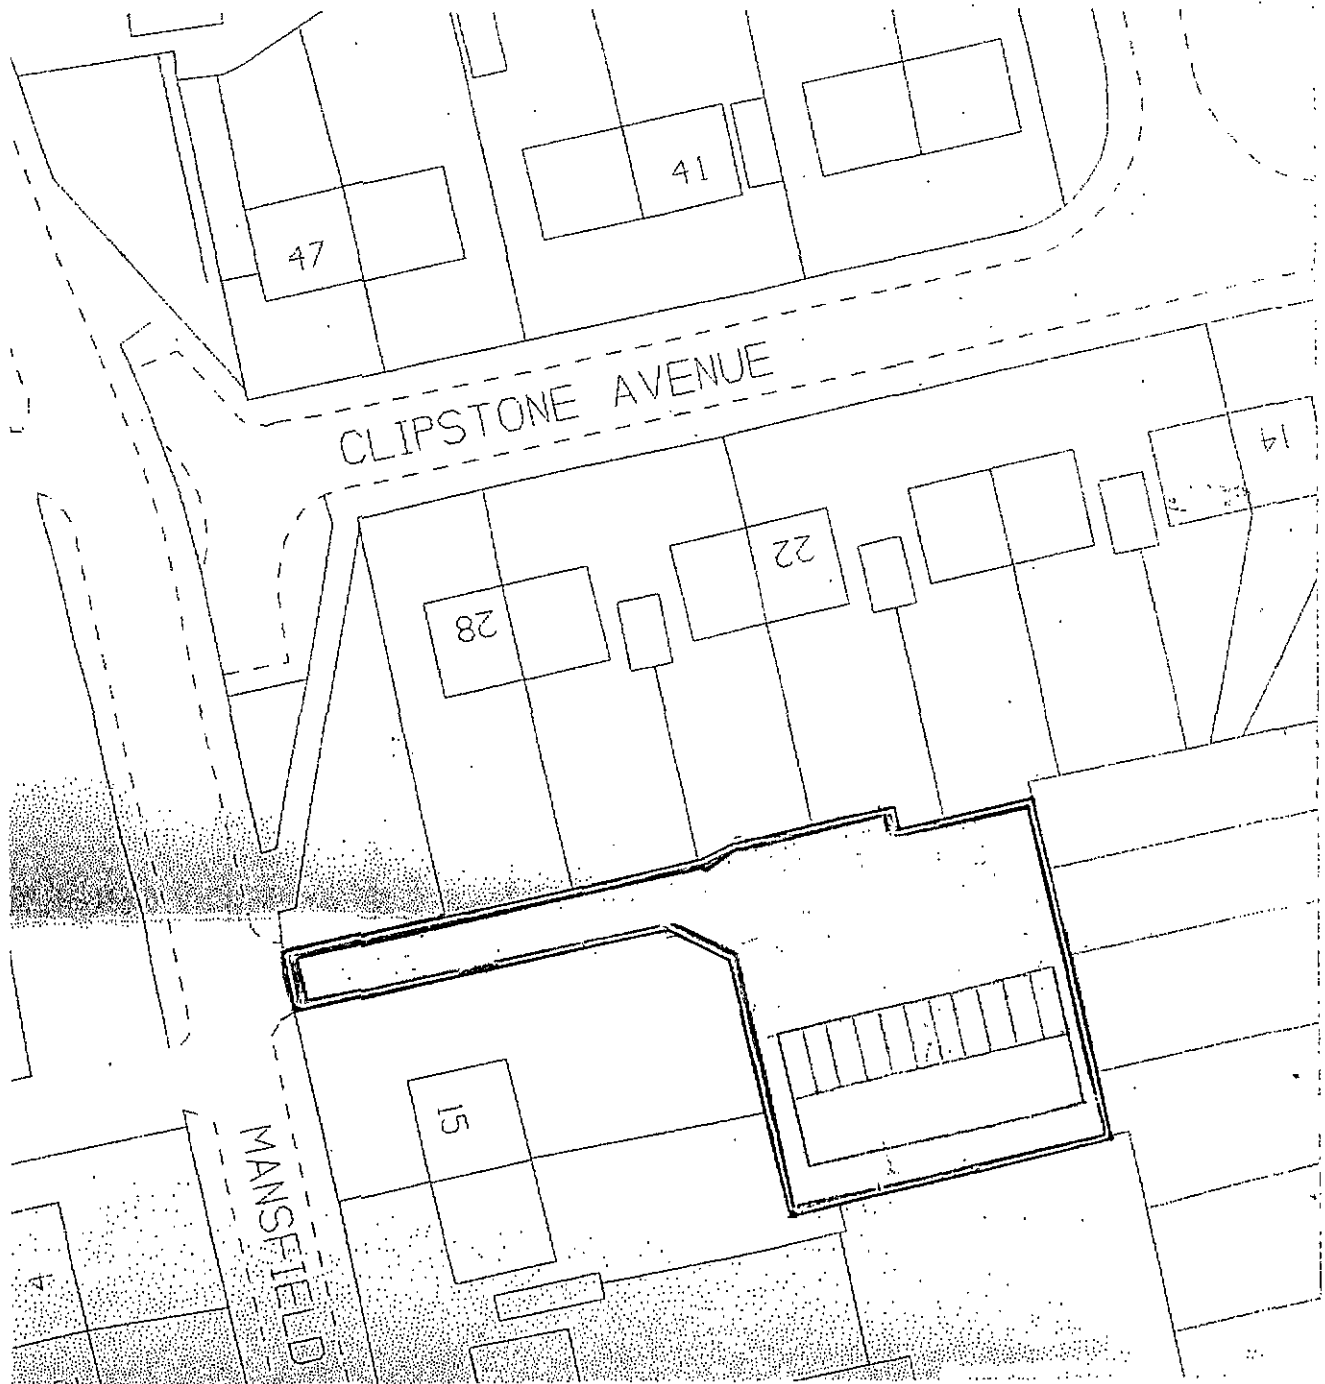



Quill Architecture. TELEPHONE 01226 755446

Client Mr J Arkwright 330 Doncaster Rd Barnsley

Title Block plan

Scale 1 : 500

Site Address
Former L.A Council Depot Mansfield Road,
Athersley.

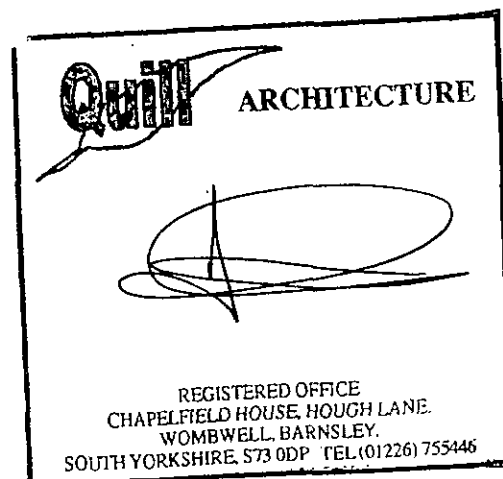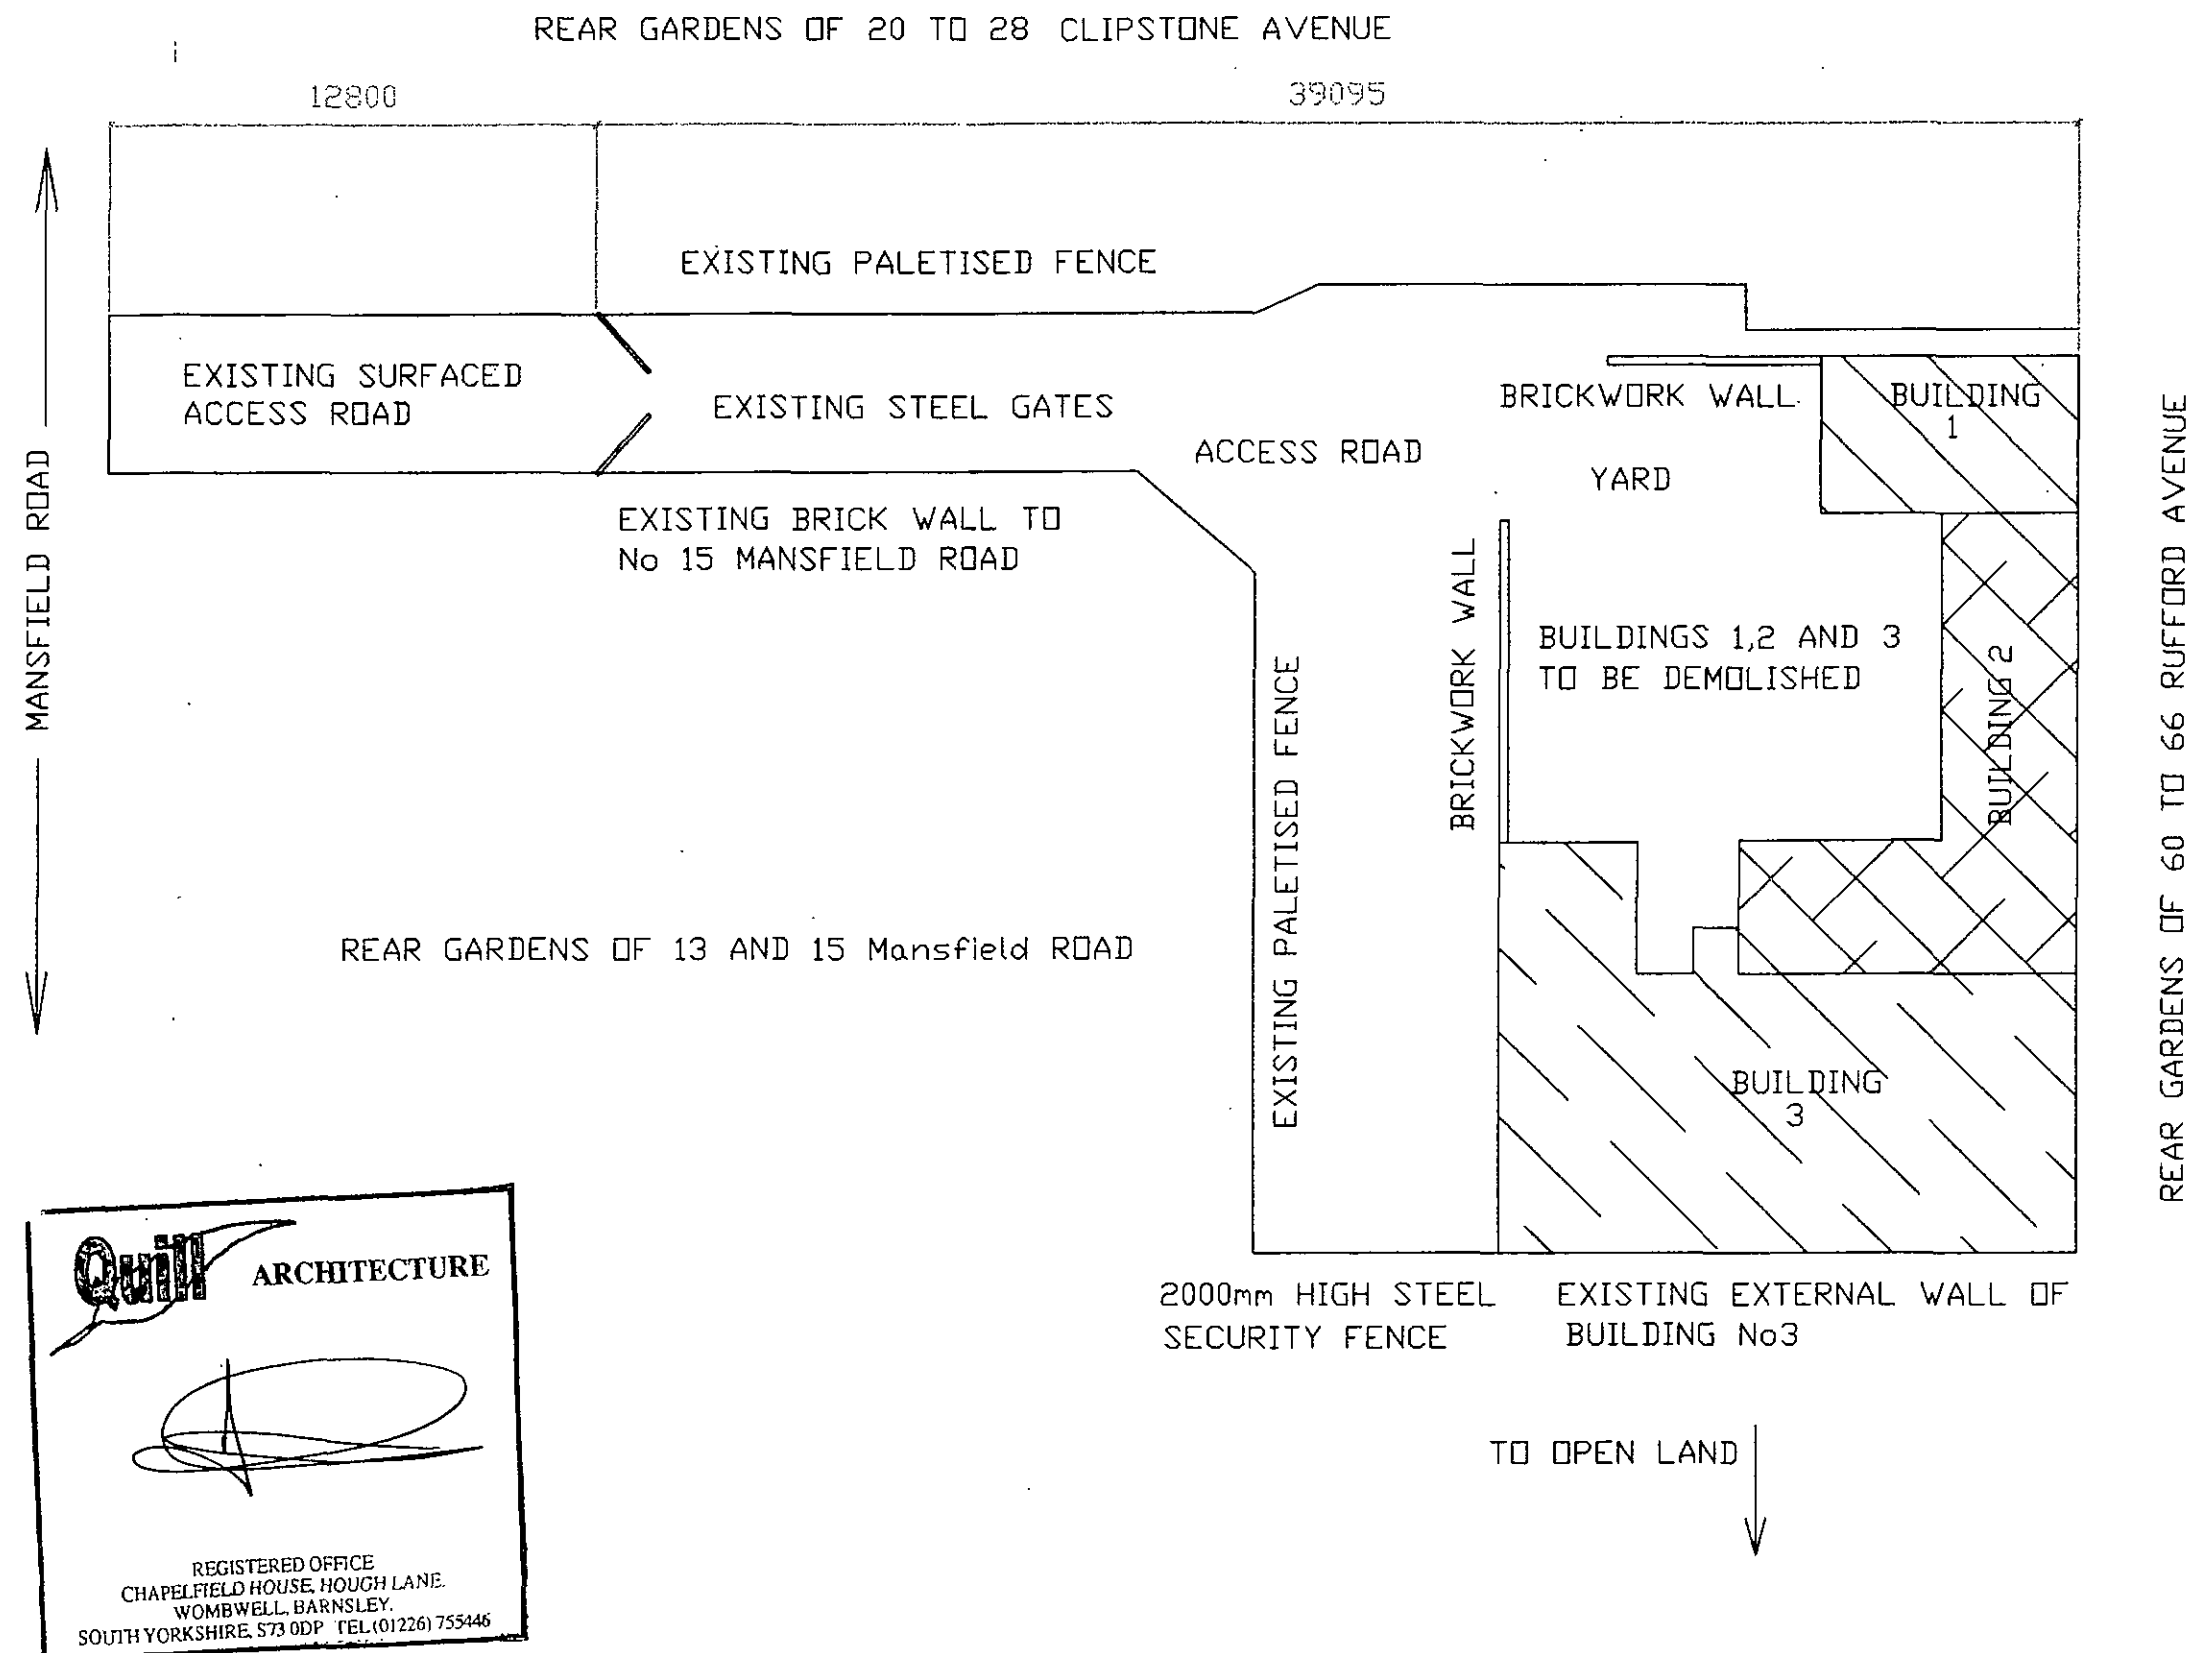


CLIENT
MR J ARKWRIGHT
336 DONCASTER ROAD
KENDRY, BARNSLEY

TITLE
BLOCK PLAN SHOWING EXISTING SITE LAYOUT

Quill ARCHITECTURE ©

THIS DRAWING IS COPYRIGHT AND MUST NOT BE USED OR
DISCLOSED IN ANY WAY EXCEPT WHERE AUTHORIZED IN
WRITING BY QUILL ARCHITECTURE.
TELEPHONE (01226) 755446 REG No 5210984

SCALE 1 : 200	DRAWN AD
DATE 14/08/09	REV
DRG No CAD/QA/001	

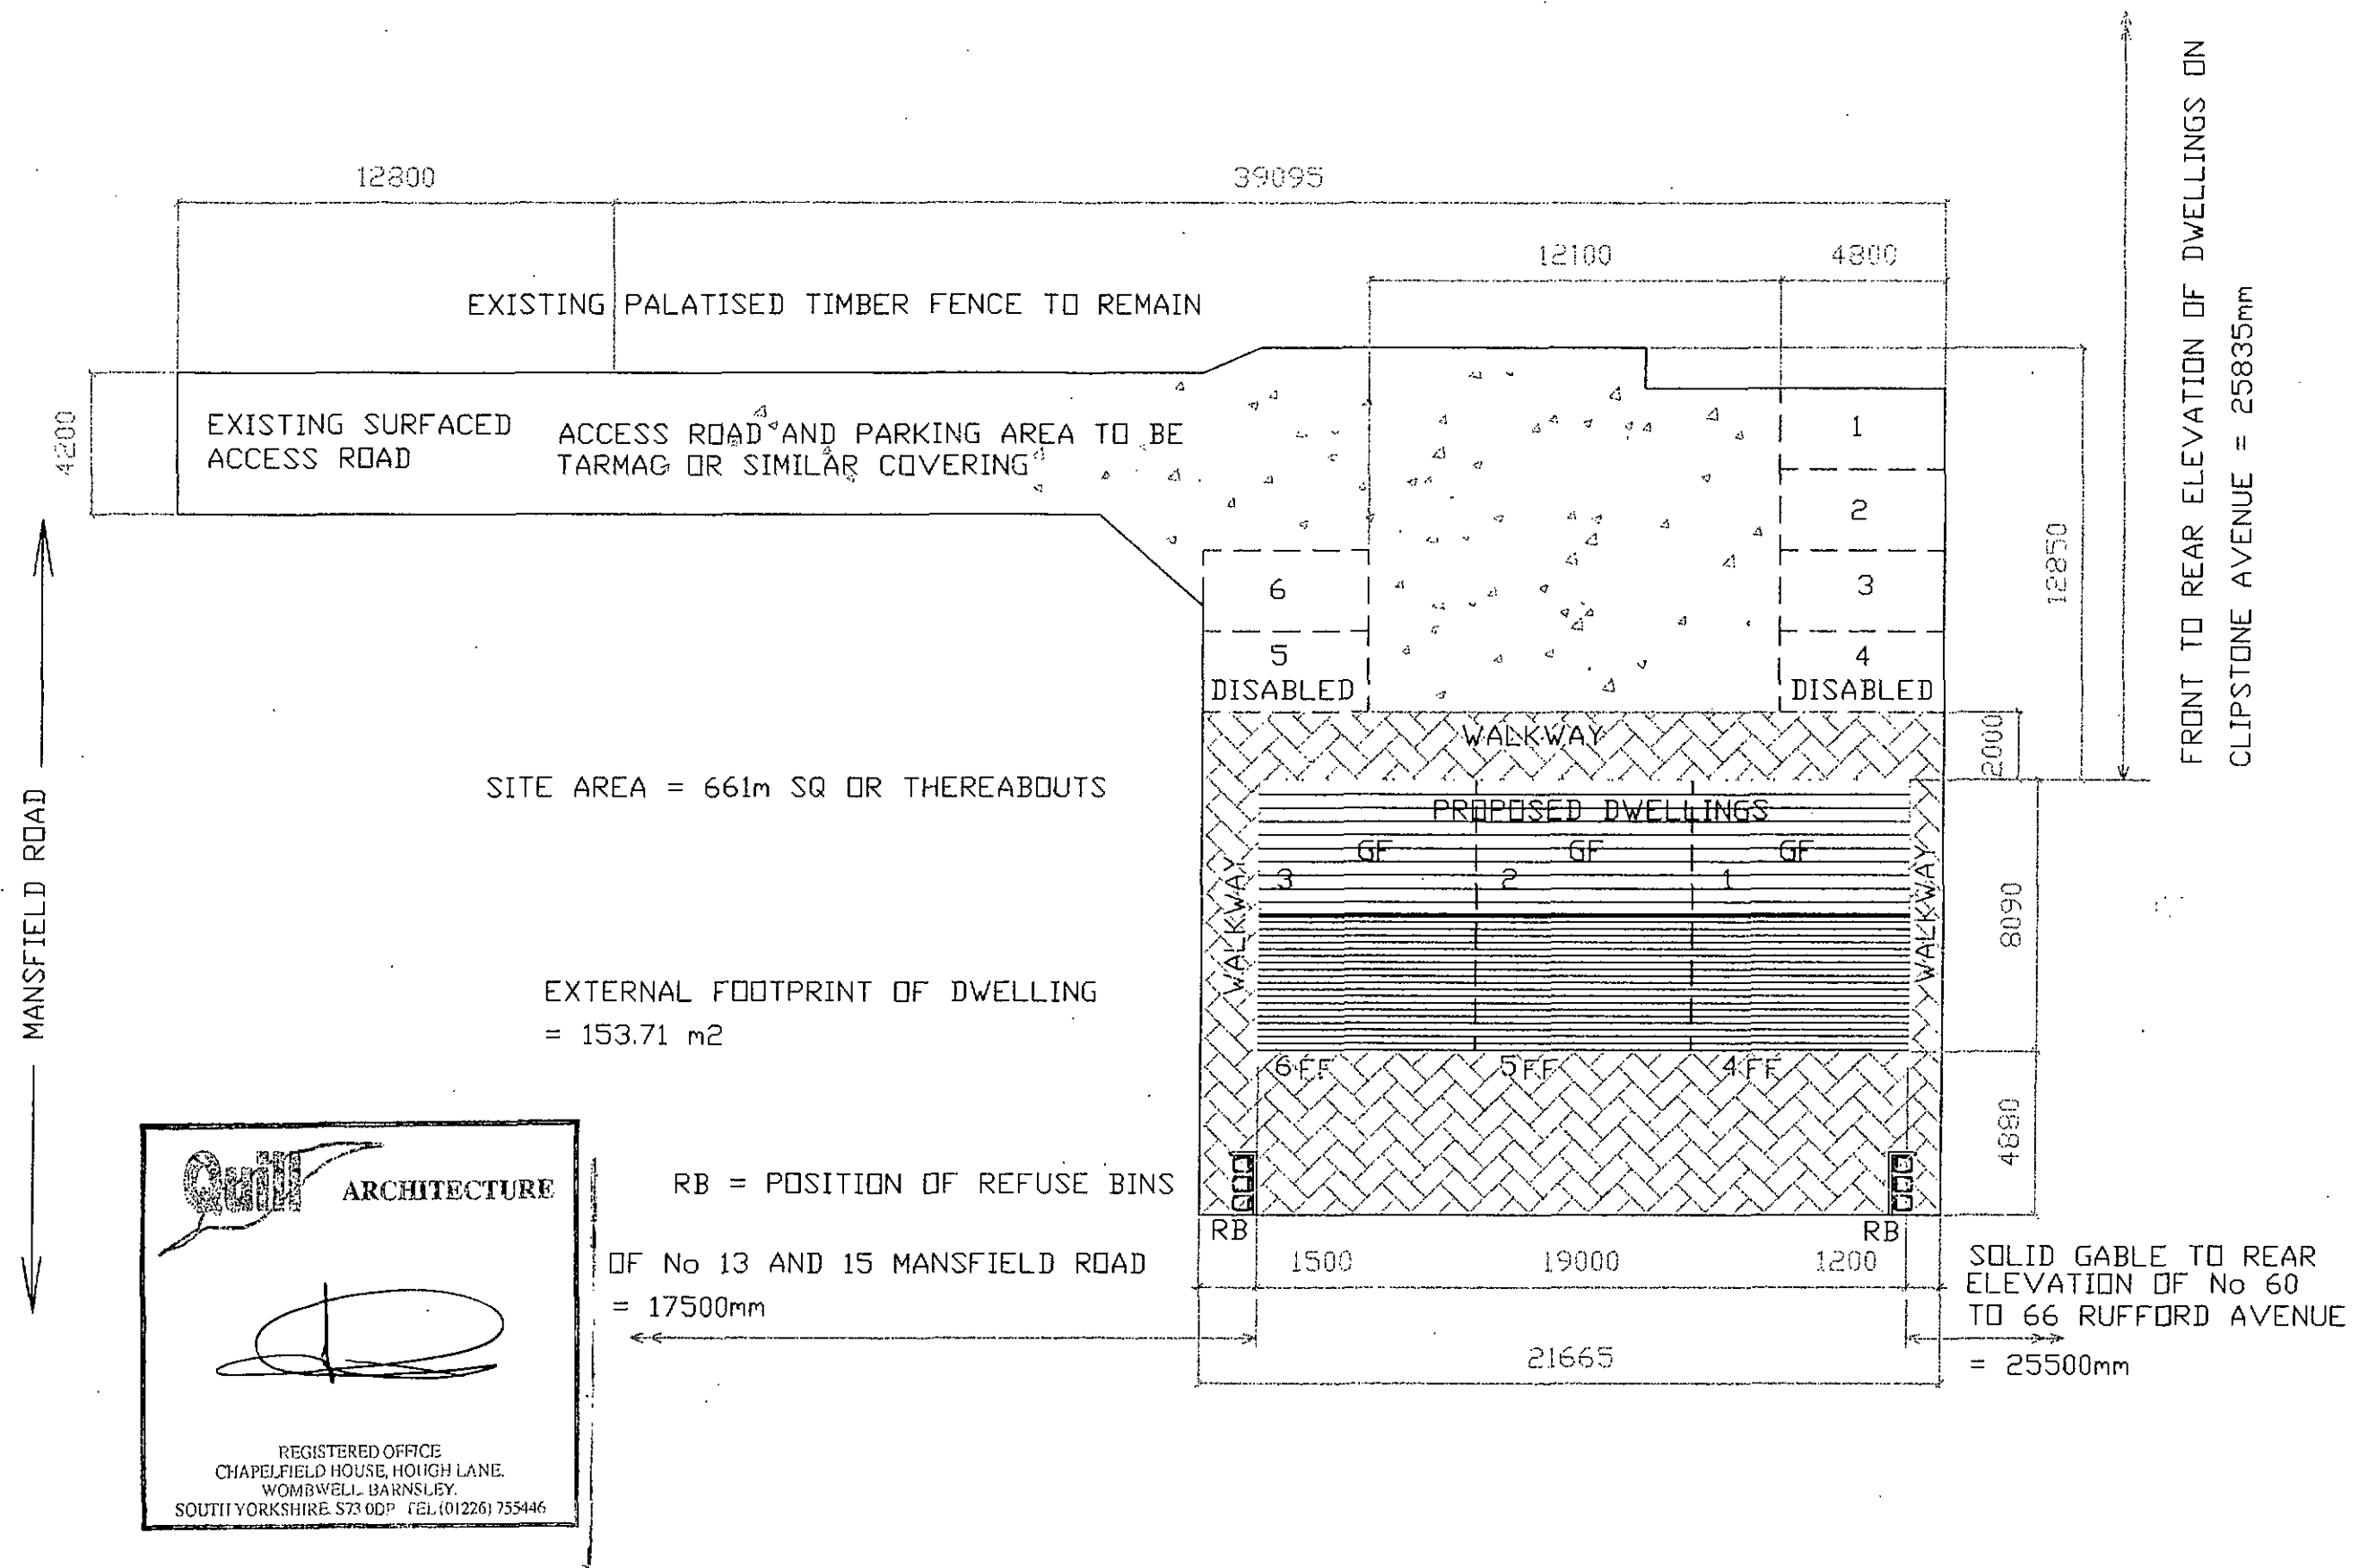

REVISION A AMENITY SPACE TO THE REAR OF BUILDING
INCREASED FROM 2755mm TO 4880mm.
REDUCTION IN AMOUNT OF APARTMENTS FROM 8 TO 6

CLIENT
MR J ARKWRIGHT
330 DONCASTER ROAD
BARNSELEY

TITLE
BLOCK PLAN SHOWING PROPOSED SITE LAYOUT
OF APARTMENTS AND CAR PARKING BAYS

Quill
ARCHITECTURE ©

THIS DRAWING IS COPYRIGHT AND MUST NOT BE USED OR
DISCLOSED IN ANY WAY EXCEPT WHERE AUTHORIZED IN
WRITING BY QUILL ARCHITECTURE.
TELEPHONE (01226) 755446 REG. No 5210984

SCALE 1 : 200	DRAWN AD
DATE 10/11/09	REV A
DRG No CAD/QA/002	