
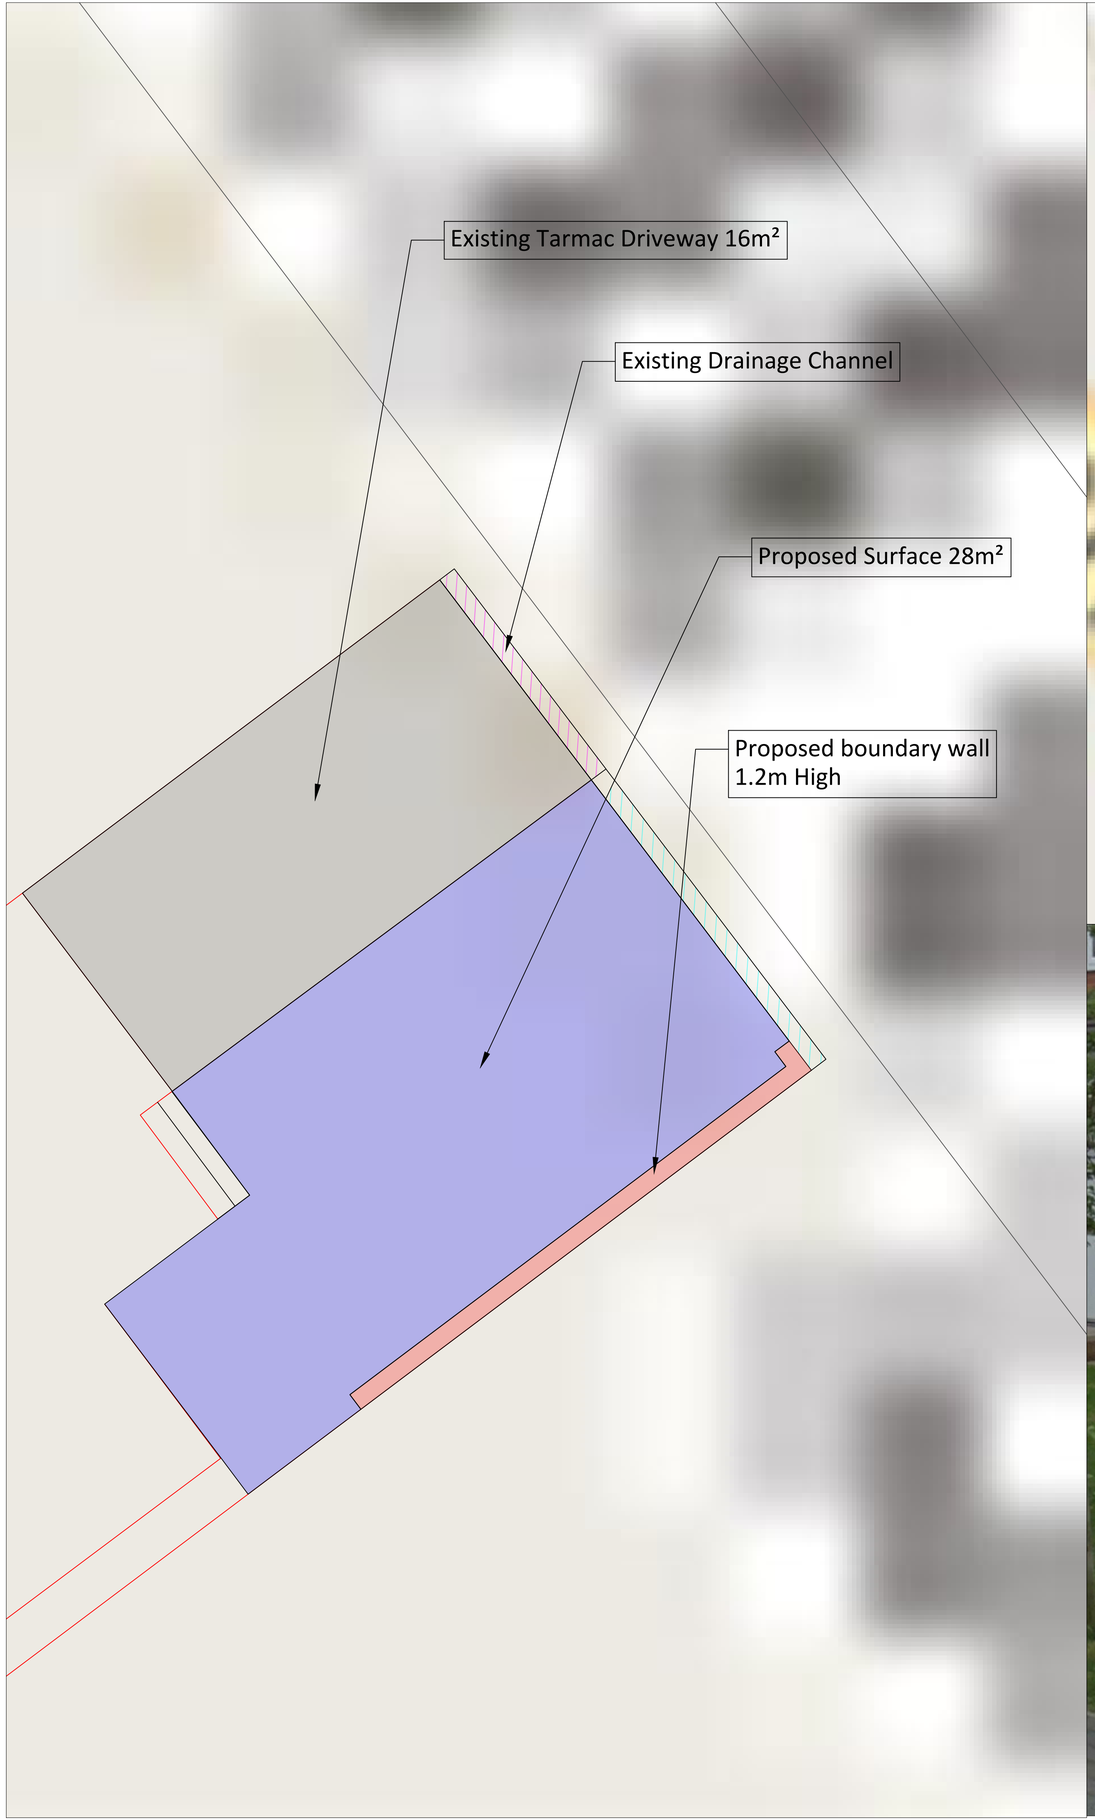


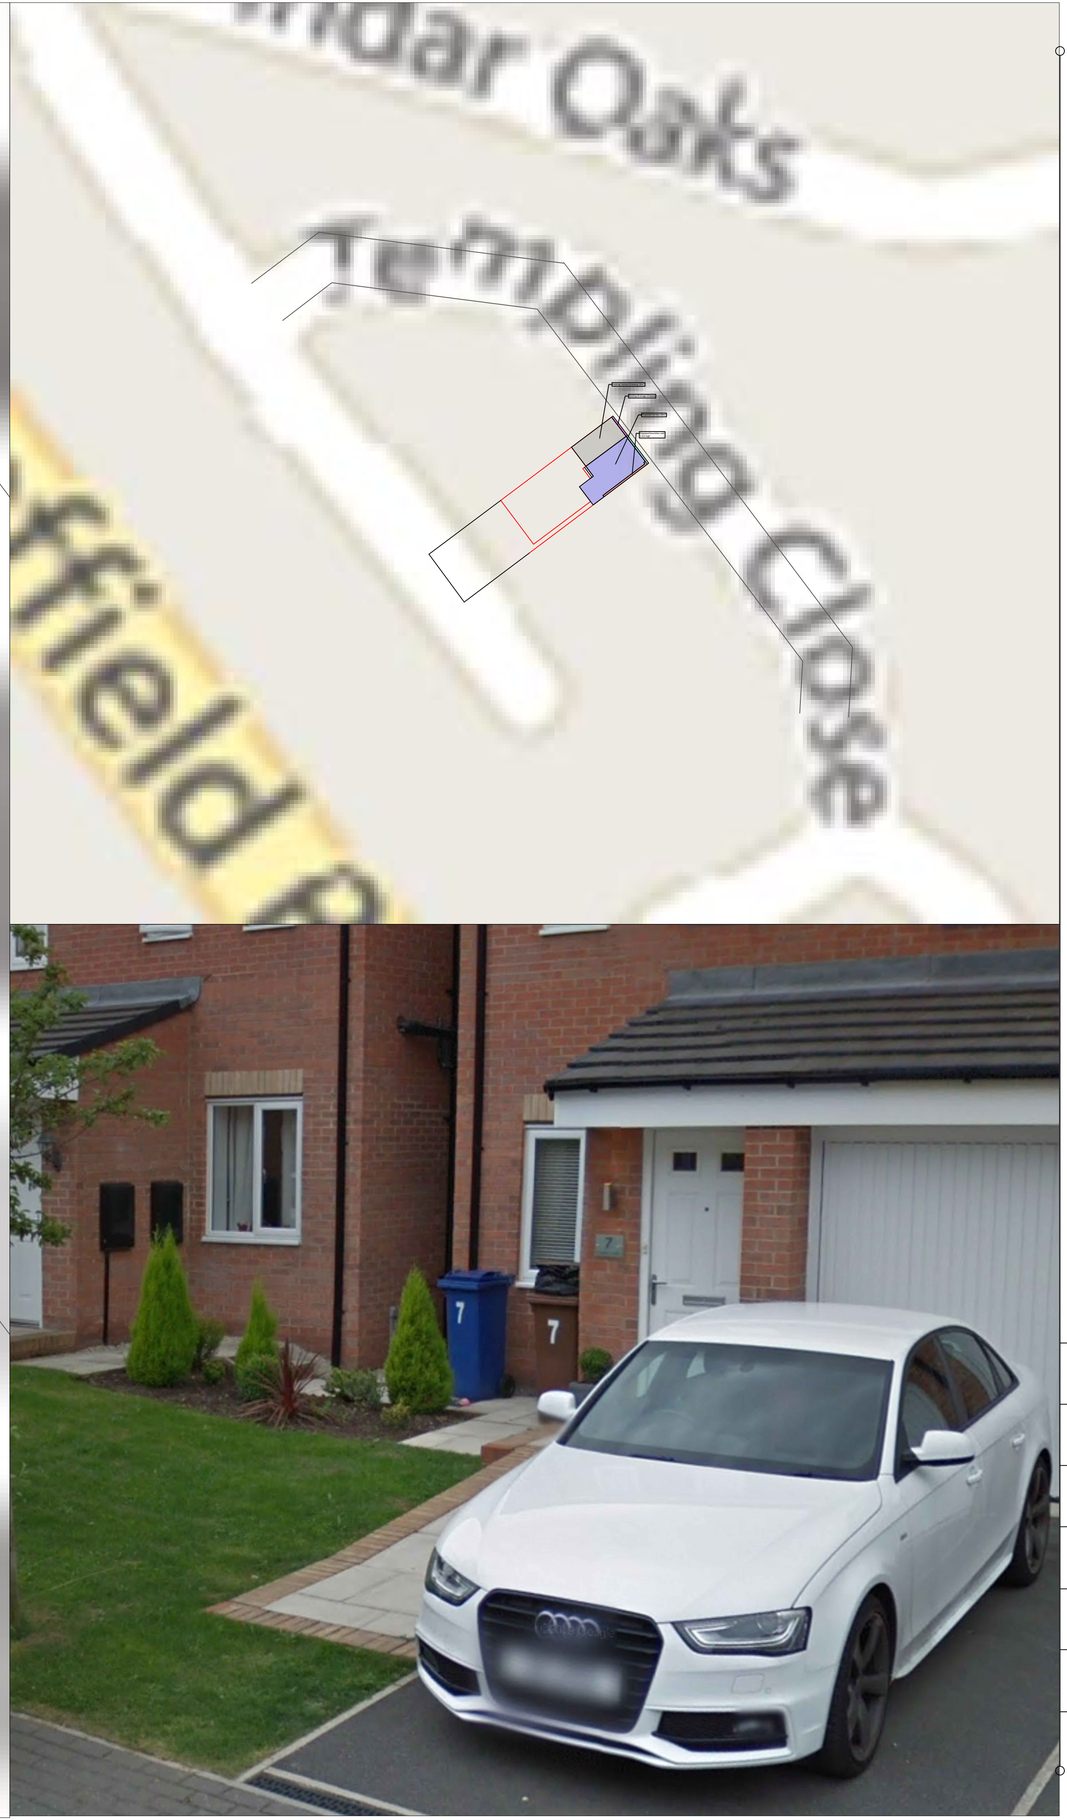

Notes:

- Drainage channel to utilize the existing outfall
- Surface laid to fall into drainage channel
- Proposed boundary wall to be red brick to match property

PROJECT: 7 Templing Close

TITLE: Driveway Extenstion

DRAWN: LDM

SCALE: NTS

DATE:22/06/20

REVISION: A