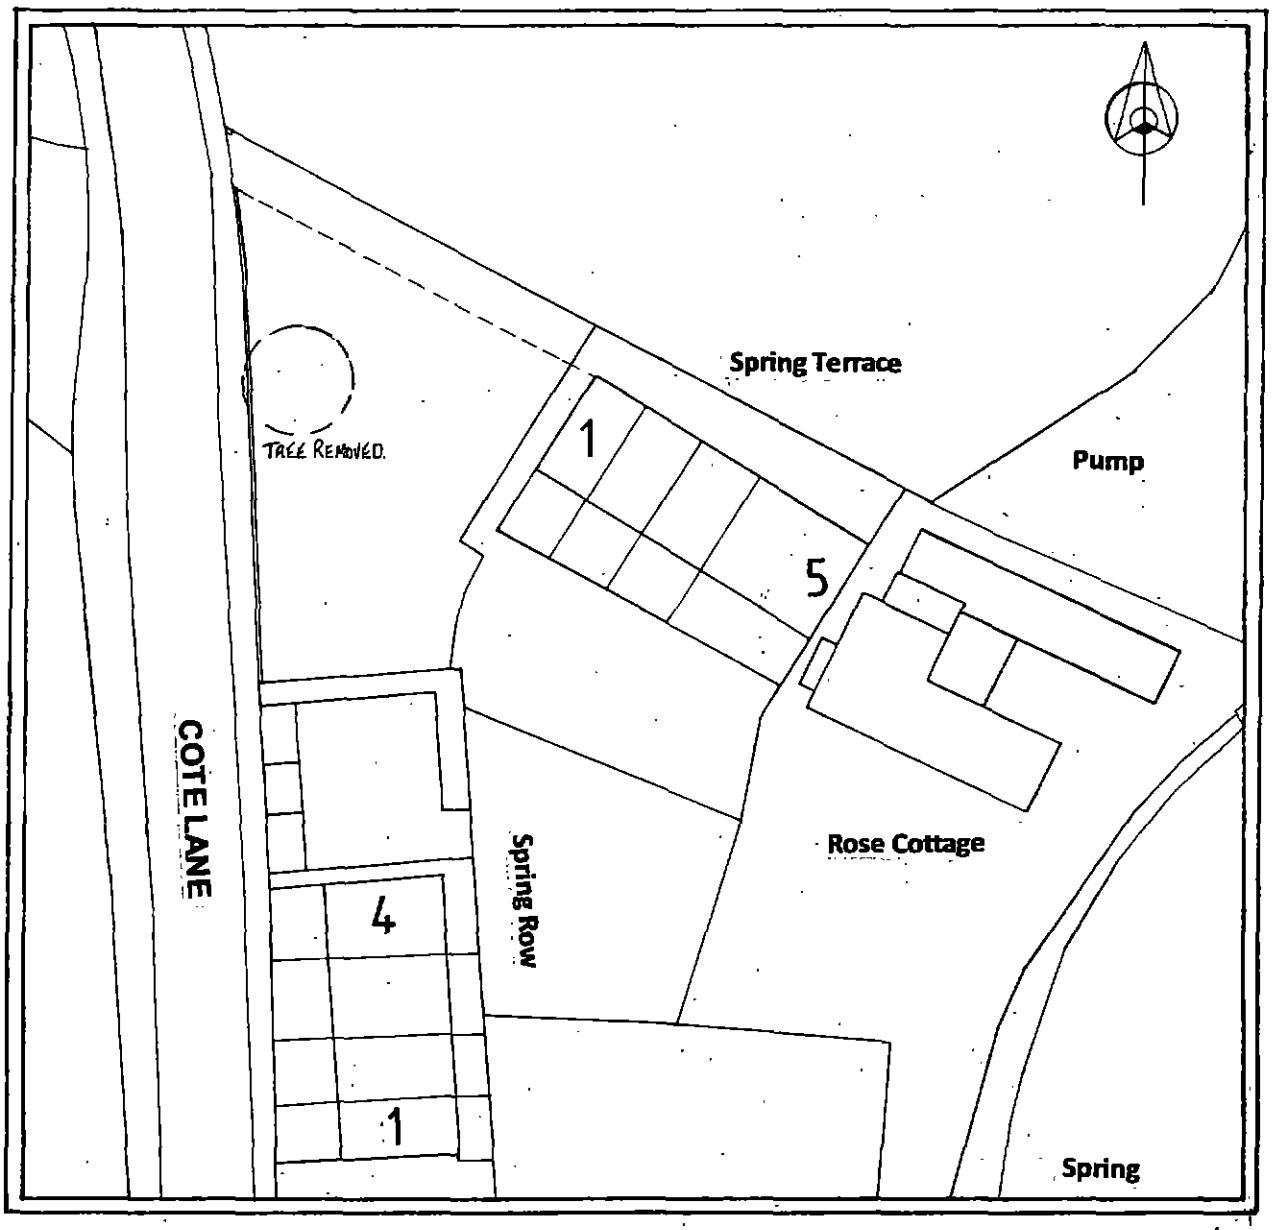


Existing Site Layout Plan - Scale 1:500

Simon Elliott Associates

Planning & Development Consultants

Land Adjoining Spring Terrace, Cote Lane, Thurgoland.

Proposed Construction of Detached Dwellinghouse.

Drawing No. SEA/884/G/003

September 2022