


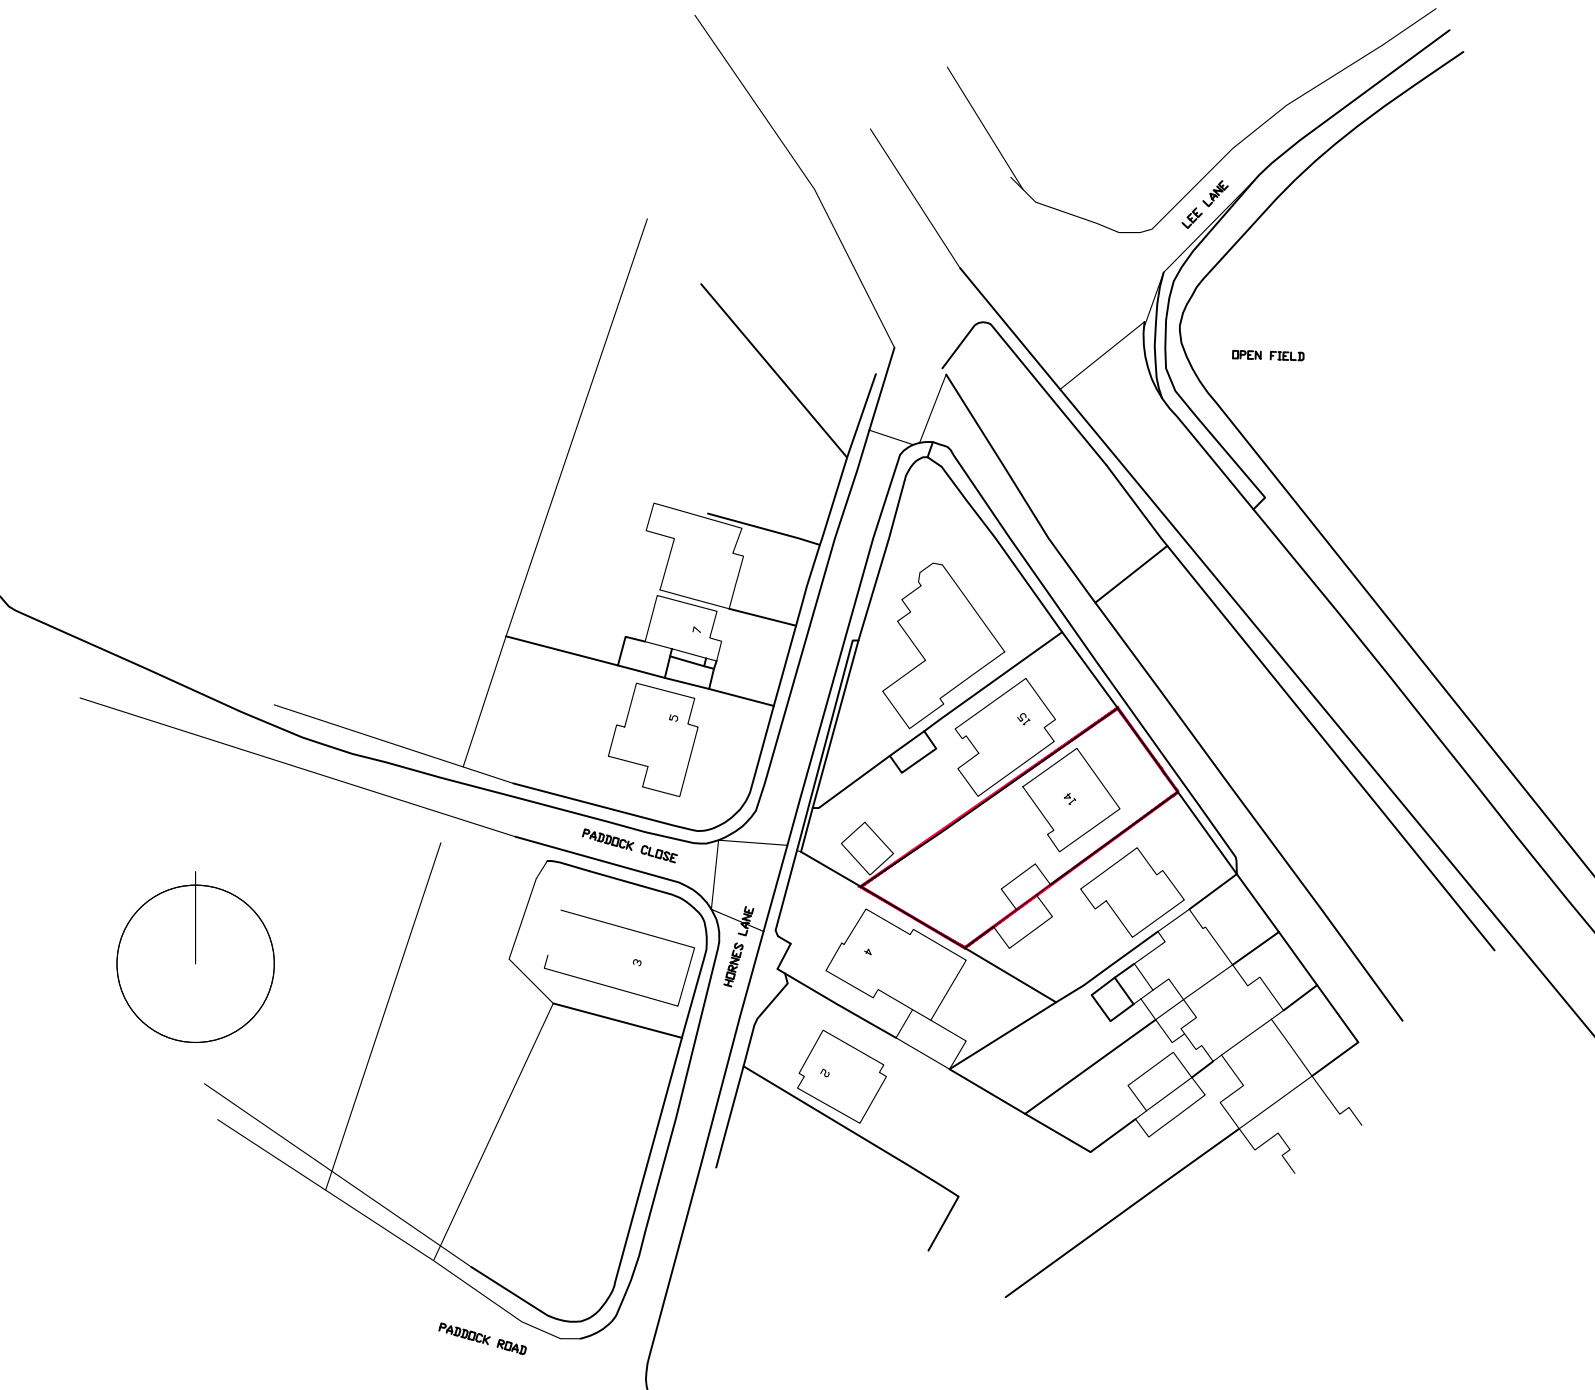

CLIENT DEBBIE CRAWSHAW		
PROJECT TITLE PROPOSED GRANNY ANNEX RE ROOFING AND CONVERSION OF LOFT		
DRAWING TITLE SITE LOCATION PLAN		
© ANTHONY SNOWDEN ARCHITECT 2020 RIBA		
SCALE 1:50 AND 1:100 at A1 1:1250 AND 1:500		
PROJECT NO. 023	DRAWING NO. 03	REV. 00

SITE LOCATION PLAN 1:1000