




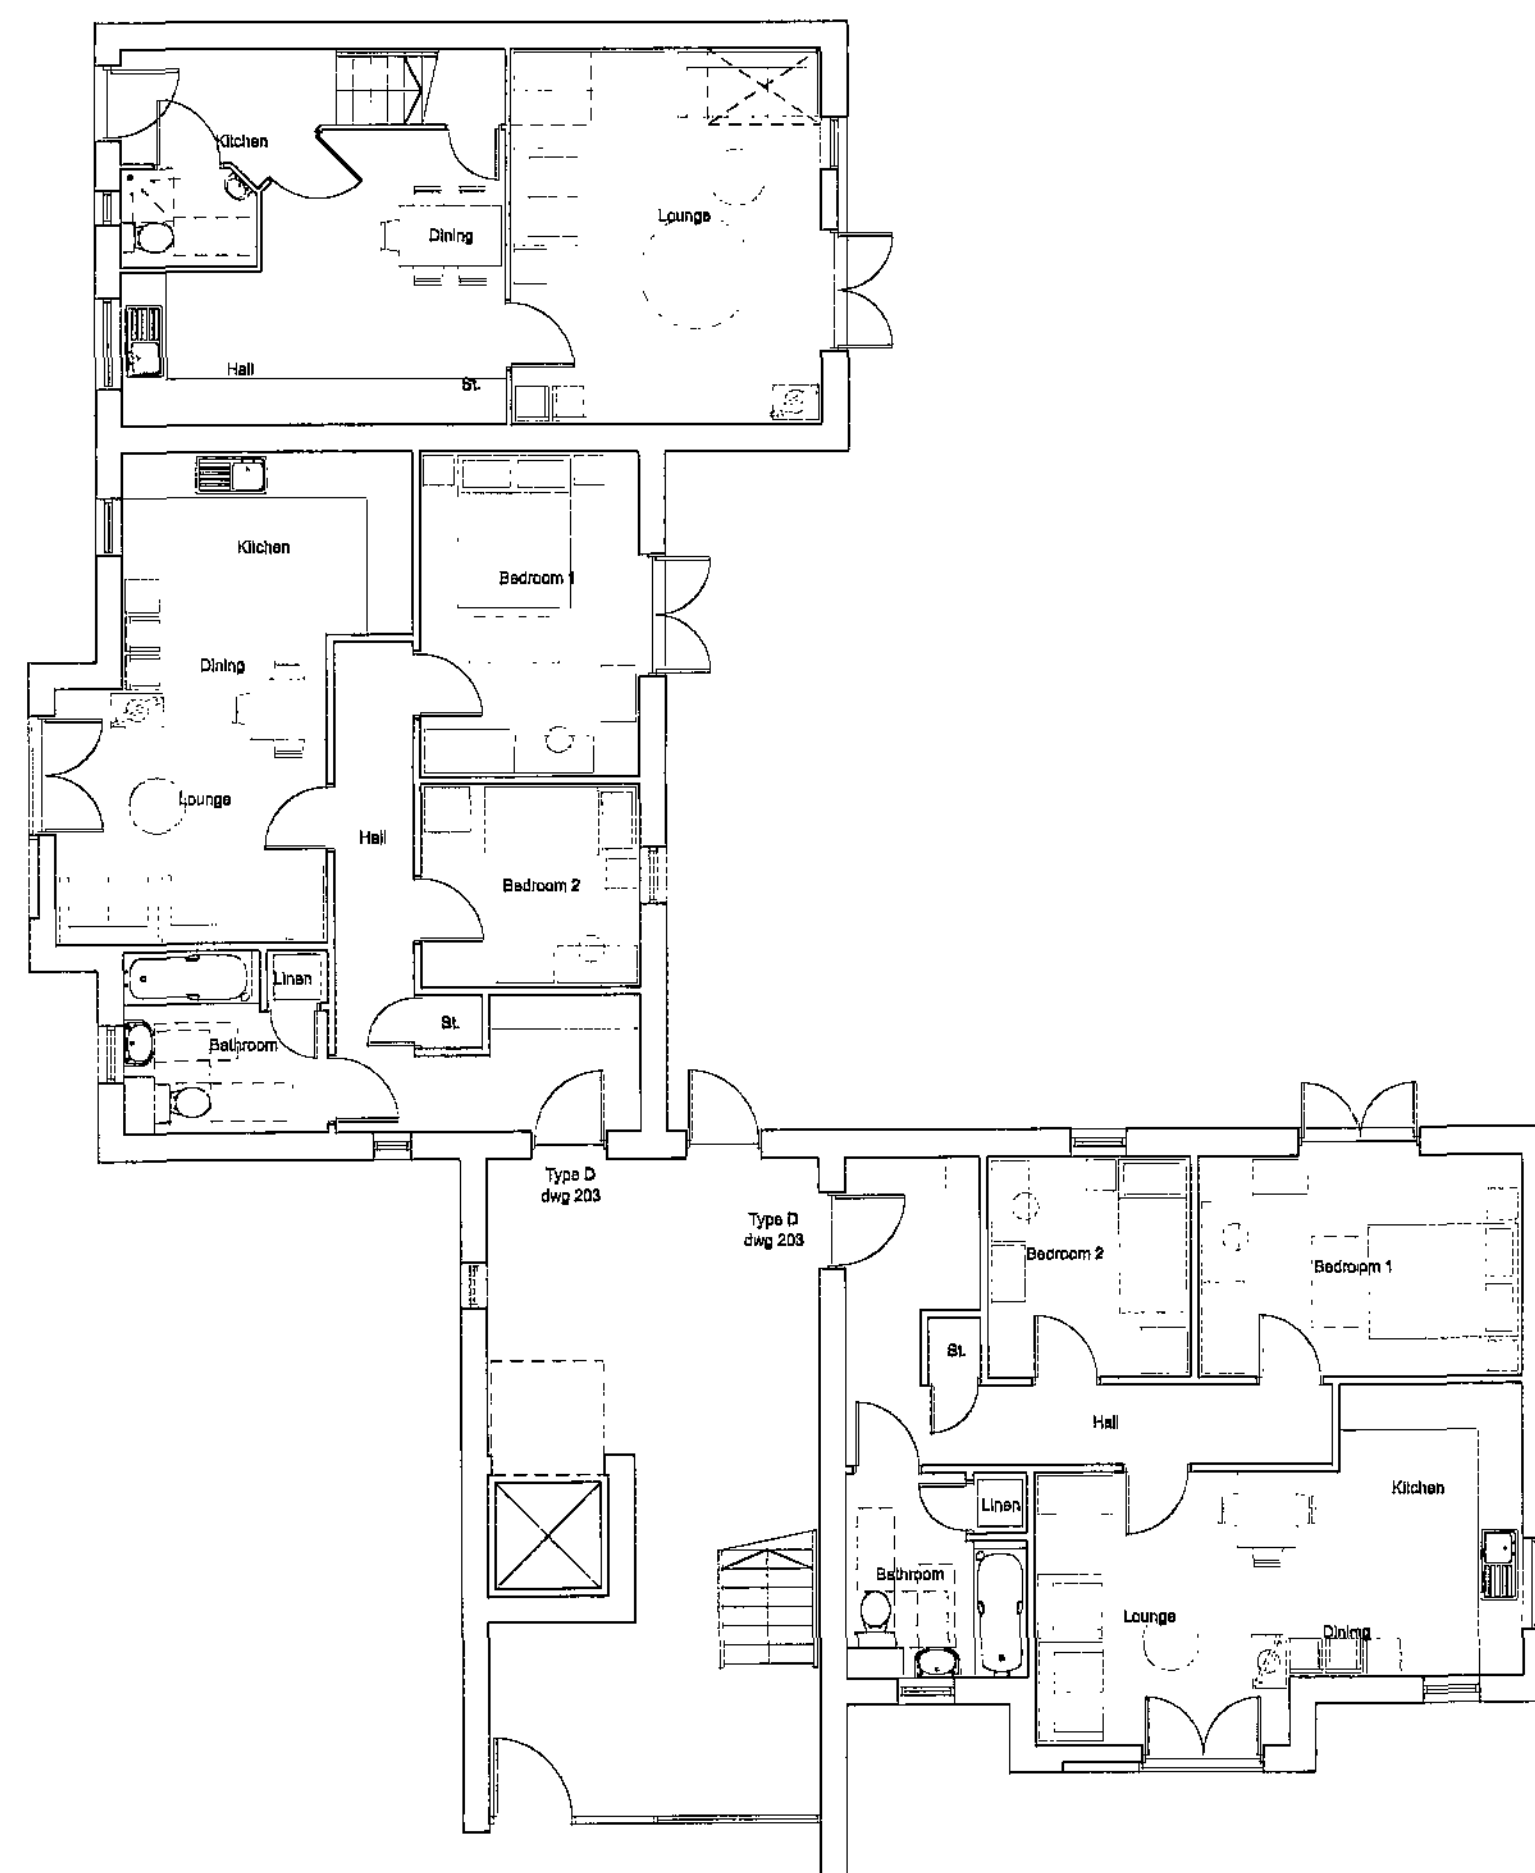


GROUND FLOOR

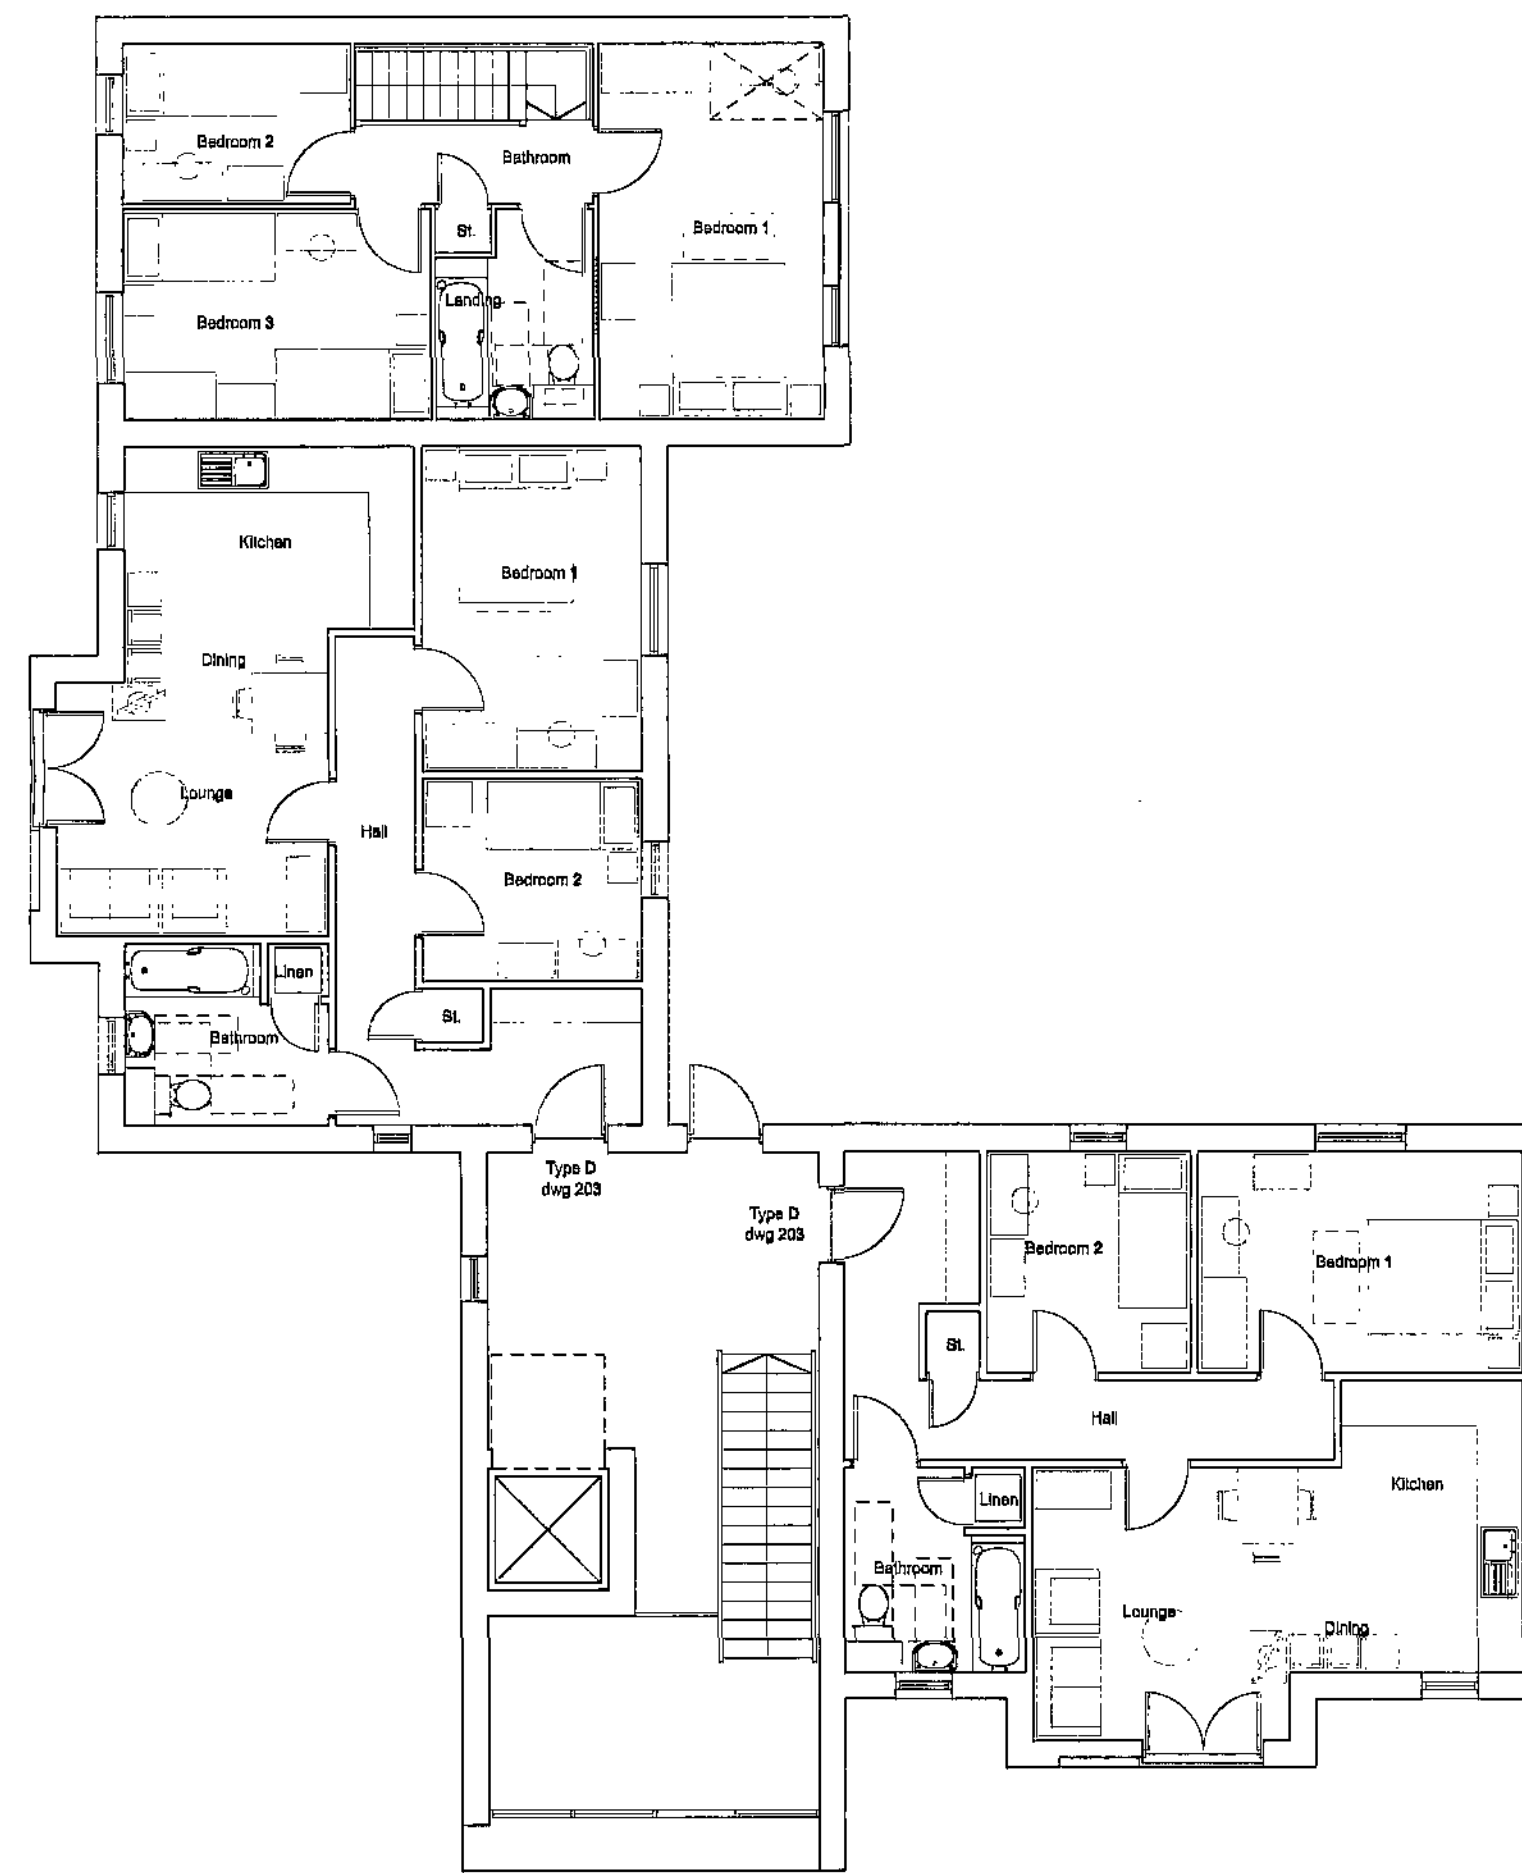

FIRST FLOOR

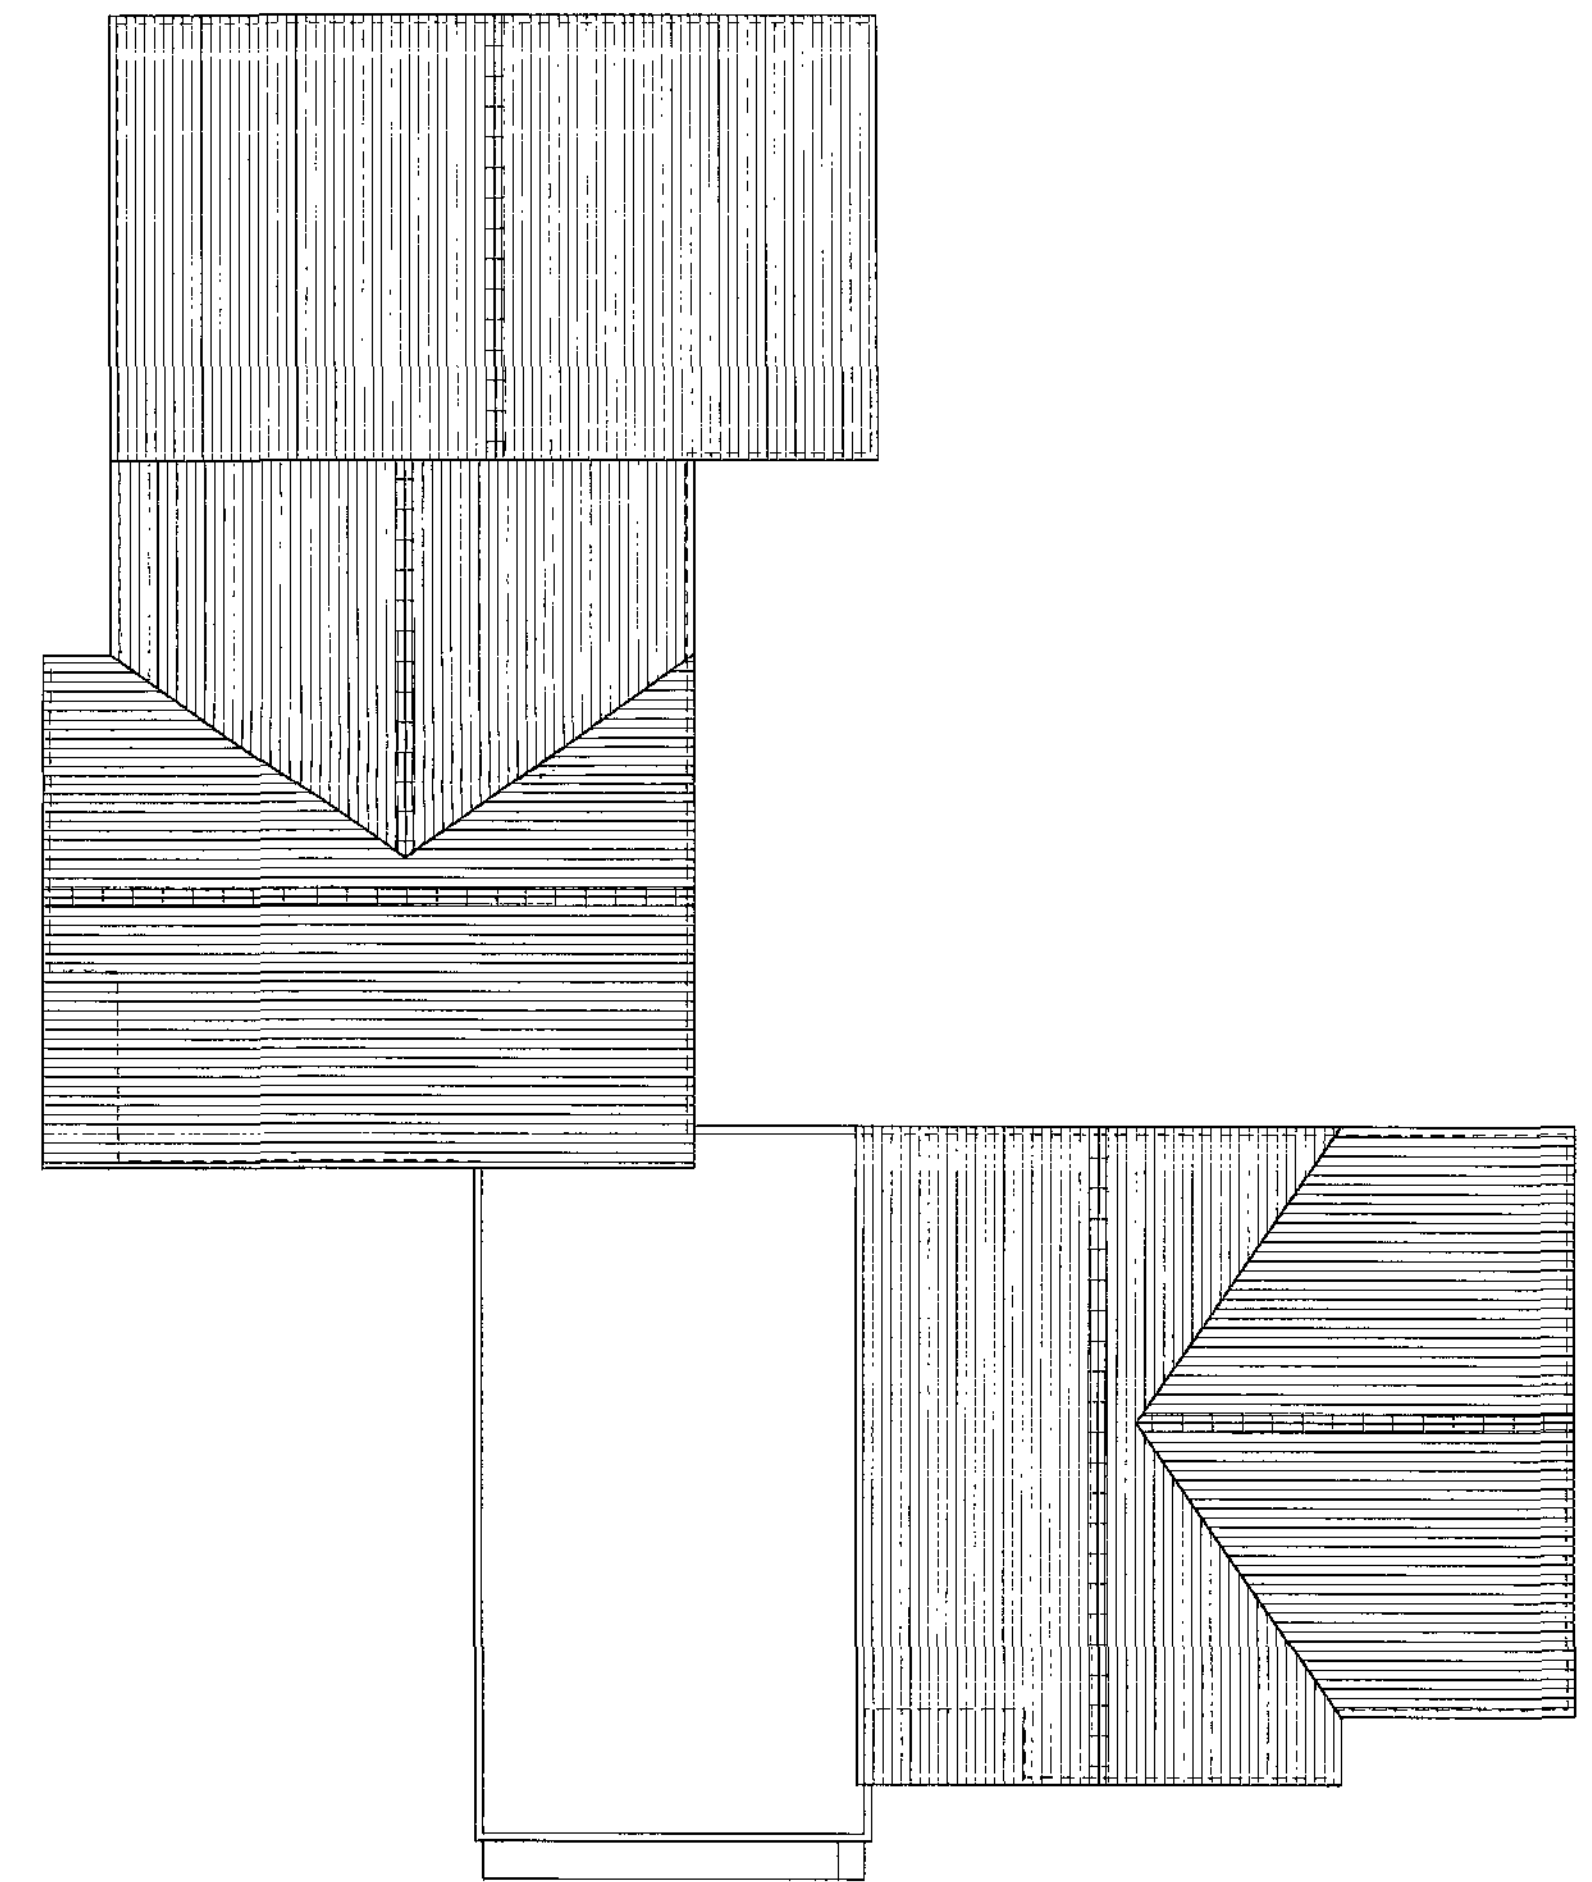


ROOF PLAN

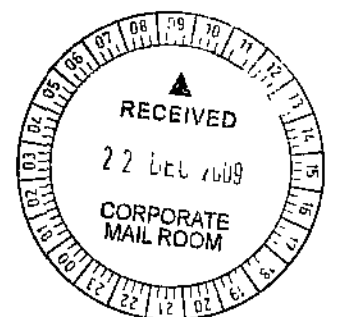


MICHAEL HYDE AND ASSOCIATES LIMITED
 REGISTERED OFFICE
 51 BARTON ARCADE
 DEANSGATE
 MANCHESTER M3 2BJ
 TEL 0161 834 1018
 FAX 0161 834 4798
 Manchester@MHA-architects.com

ALLIANCE HOUSE
 LEOPOLD STREET
 SHEFFIELD S1 2GV
 TEL 0114 2766666
 FAX 0114 2757751
 Sheffield@MHA-architects.com


REVISIONS		
LIDGET LANE THURNSCOE		
BLOCK 04 FLOOR PLANS		
DRAWN	DATE	SCALE
KMB	DEC 09	1:100 @ A1
JOB NO	DRAWING	REVISIONS
3BR3	240	

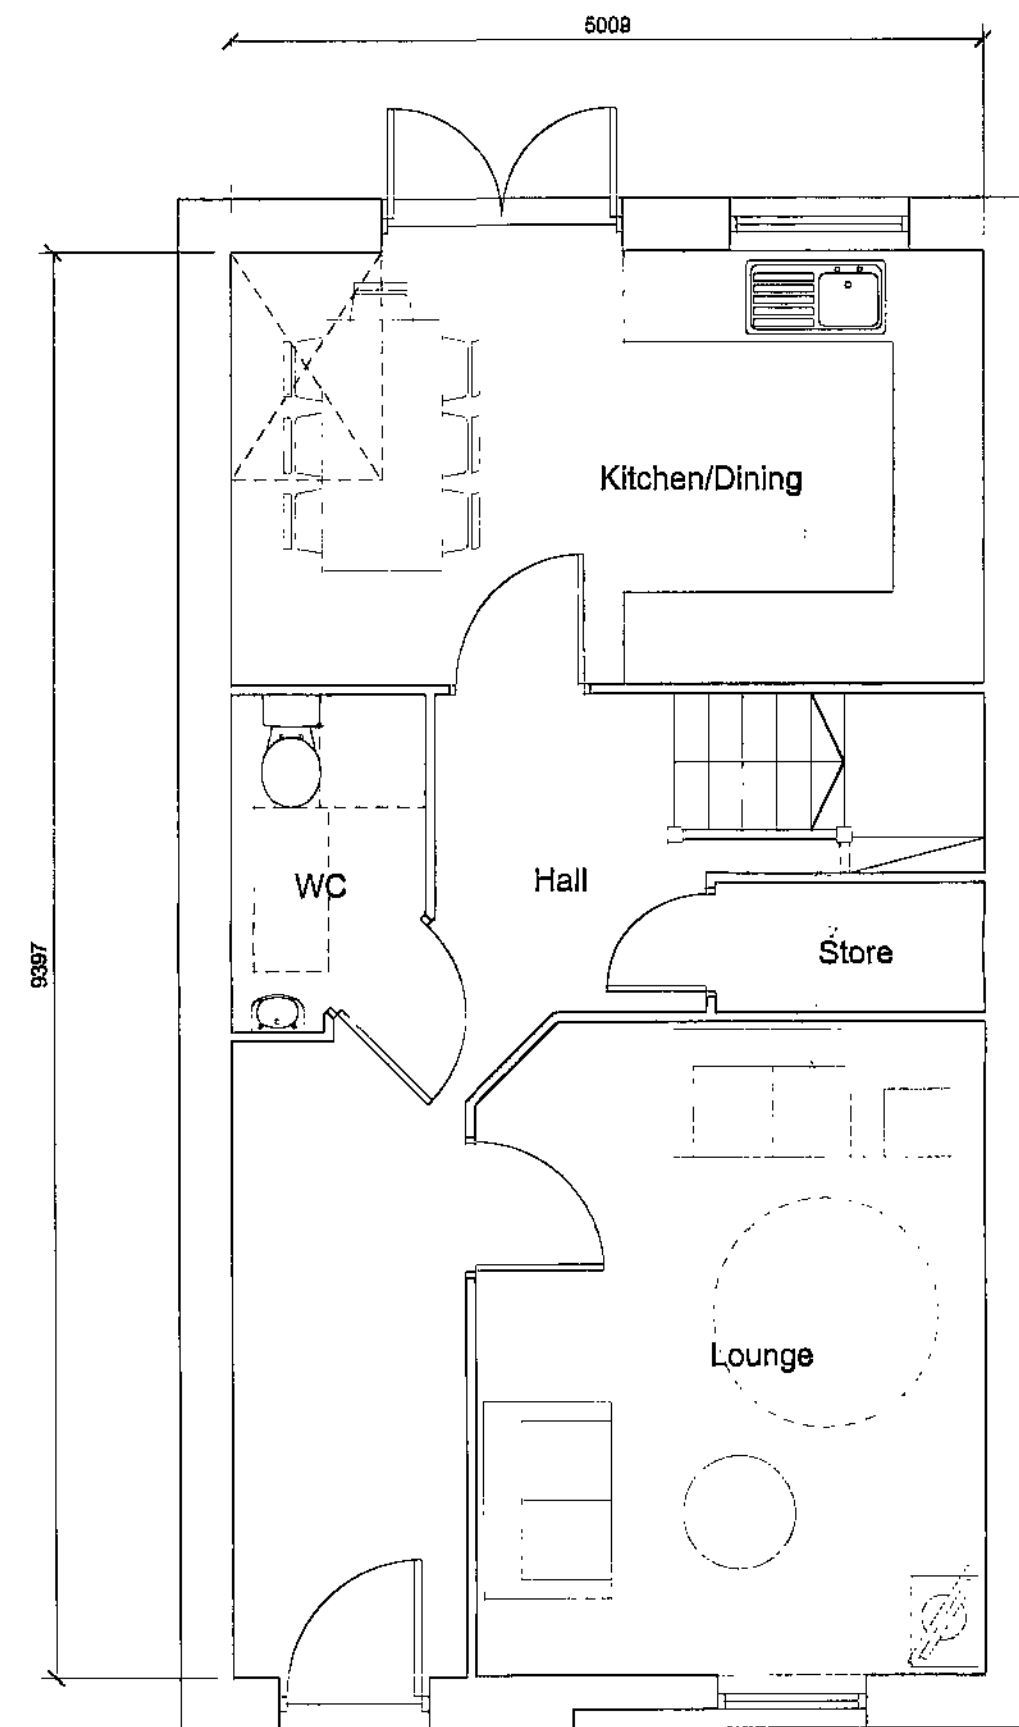


GROUND FLOOR

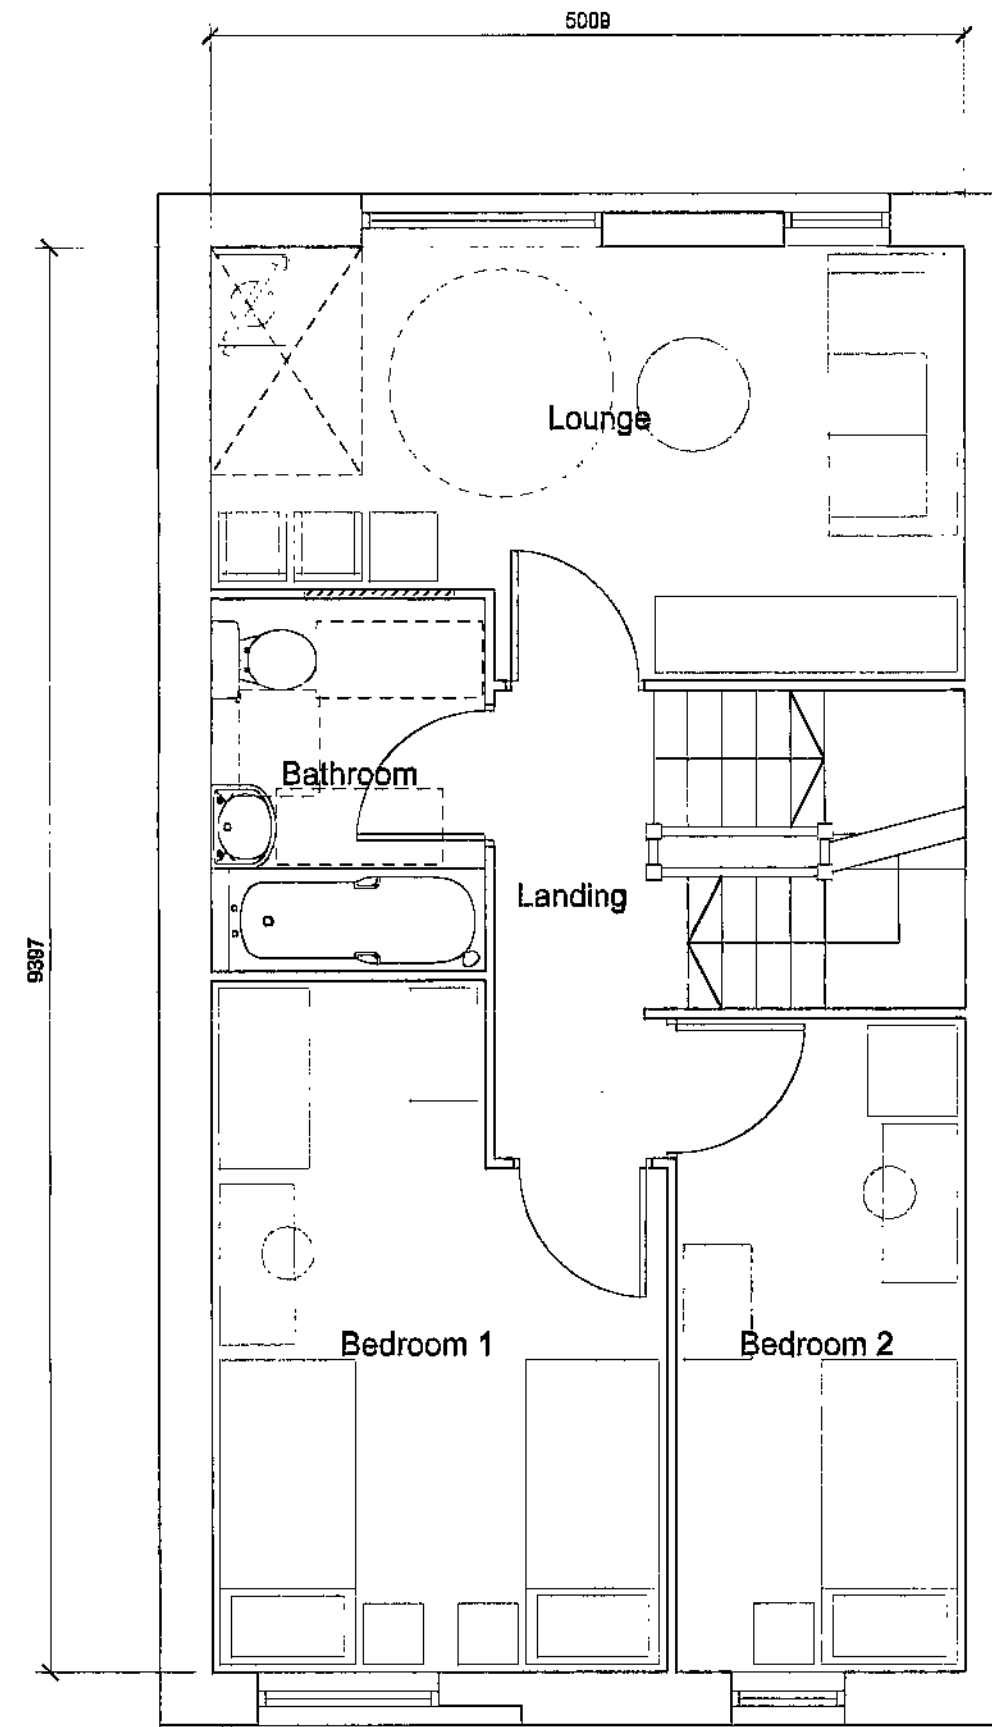

FIRST FLOOR

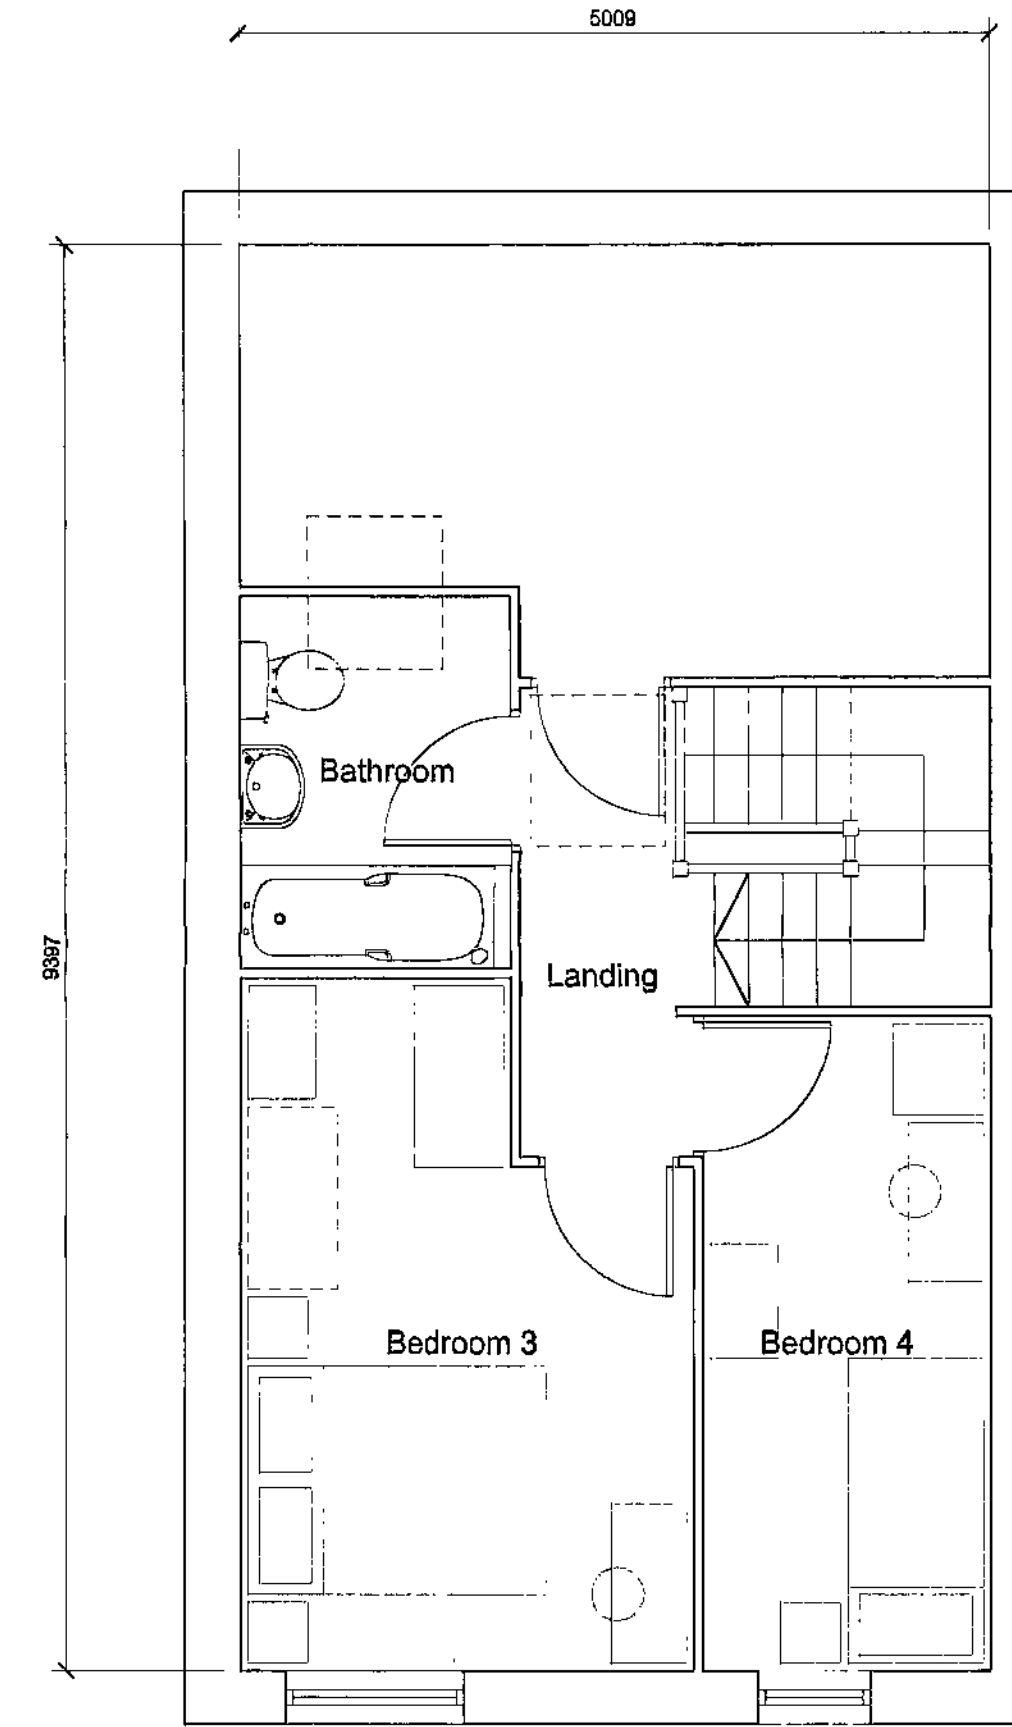

SECOND FLOOR

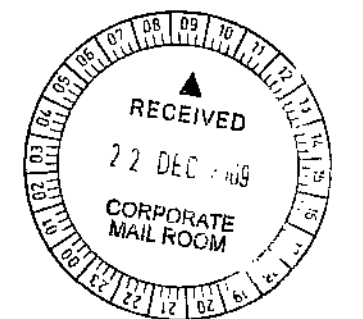

REV A: 15-12-09: KMB Window positions amended to line with elevations.

REVISIONS


LIDGET LANE
THURNSCOPE

TITLE

TYPE A
4 BEDROOM 6 PERSON HOUSE
FLOOR PLANS

DRAWN	DATE	SCALE
KMB	DEC 09	1:50 @ A1
JOB NO	DRAWING	REVISIONS
3BR3	200	A

MICHAEL HYDE AND
ASSOCIATES LIMITED
chartered architects

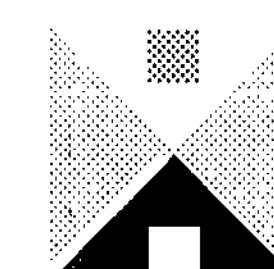

REGISTERED OFFICE
61 BARTON ARCADE
D E A N S G A T E
MANCHESTER M20 2BJ
TEL 0161 834 1018
FAX 0161 834 4798
Manchester@MHA
architects.com

ALLIANCE HOUSE
LEOPOLD STREET
SHEFFIELD S1 2QV
TEL 0114 2769888
FAX 0114 2767751
Sheffield@MHA
architects.com



SOUTH ELEVATION



EAST ELEVATION



NORTH ELEVATION



WEST ELEVATION

- MATERIALS**
- 1.00 Roof**
1.01 Grey concrete roofing tiles
1.02 UPVC fascias and soffits
- 2.00 Walls**
2.01 Red brick
2.02 Render
2.03 Trepsa Cladding
2.04 Steel cable green wall system
- 3.00 Windows & doors**
3.01 UPVC framed windows
3.02 UPVC patio doors
3.03 Faced composite door and frame
3.04 Aluminium framed curtain wall system
- 4.00 Rainwater goods**
4.01 UPVC gutters
4.02 UPVC downpipes
- 5.00 Miscellaneous**
5.01 Canopy above front door
5.02 Juliette balcony

MICHAEL HYDE AND ASSOCIATES LIMITED
chartered architects

REGISTERED OFFICE
51 BARTON ARCADE
DEANSGATE
MANCHESTER M3 2BJ
TEL 0161 834 1915
FAX 0161 834 4798
Manchester@MHA
architects.com

ALLIANCE HOUSE
LEOPOLD STREET
SHEFFIELD S1 2GY
TEL 0114 2759886
FAX 0114 2757751
Sheffield@MHA
architects.com

REVISIONS		
LIDGET LANE THURNSCOPE		
TITLE		
BLOCK 04 ELEVATIONS		
DRAWN	DATE	SCALE
KMB	DEC 09	1:100 @ A1
JOB NO	DRAWING	REVISIONS
3BR3	340	





DEVELOPMENT ACCOMMODATION		
TYPE		No.
A	4 Bedroom 6 Person House	4
B	3 Bedroom 5 Person House	6
C	2 Bedroom 4 Person House	2
D	2 Bedroom 3 Person Flat	4
E	3 Bedroom 5 Person House	1
F	2 Bedroom 4 Person House	2
TOTAL		19

- Existing tree retained
- Existing tree removed
- New tree to be planted



REV A: 15-12-09: KMB: Block 02 footprint amended in line with revised plan type C. Private gardens shown to ground floor falls in block 04. Acoustic boundary treatment to Spit & Whisper noted.

REVISIONS

LIDGET LANE
THURNSCOE

TITLE

PROPOSED SITE PLAN

DRAWN	DATE	SCALE
KMB	DEC 09	1:250 @ A1
JOB NO	DRAWING	REVISIONS
3BR3	100	A



MICHAEL HYDE AND
ASSOCIATES LIMITED
chartered architects

REGISTERED OFFICE
51 BARTON ARCADE
D E A N S G A T E
MANCHESTER M3 2BU
TEL 0161 834 1016
FAX 0161 834 4798
Manchester@MHA
architects.com


ALLIANCE HOUSE
LEOPOLD STREET
SHEFFIELD S1 2DY
TEL 0114 2769886
FAX 0114 2757751
Sheffield@MHA
architects.com



SOUTH ELEVATION TO LIDGET LANE



WEST ELEVATION TO TUDOR STREET

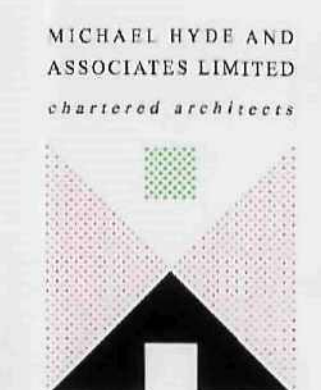

MICHAEL HYDE AND
ASSOCIATES LIMITED
chartered architects

REGISTERED OFFICE
51 BARTON ARCADE
DEANSGATE
MANCHESTER M3 2BJ
TEL 0161 834 1016
FAX 0161 834 4755
Manchester@MHA
architects.com

ALLIANCE HOUSE
LEOPOLD STREET
SHEFFIELD S1 2GY
TEL 0114 2759888
FAX 0114 2757751
Sheffield@MHA
architects.com

REV A: 16-12-09: KMB: Street elevations amended in line with latest block elevations.

REVISIONS

LIDGET LANE
THURNSCOE

TITLE

SITE ELEVATIONS

DRAWN	DATE	SCALE
KMB	DEC 09	1:100 @ A1
CHECKED	DATE	SCALE
3BR3	300	A





WEST ELEVATION



SOUTH ELEVATION



EAST ELEVATION



NORTH ELEVATION

MATERIALS

- 1.00 Roof
 - 1.01 Gray concrete roofing tiles
 - 1.02 UPVC fascias and soffits
- 2.00 Walls
 - 2.01 Red brick
 - 2.02 Render
 - 2.03 Trepsa Cladding
 - ~~2.04 Steel cable green wall system~~
- 3.00 Windows & doors
 - 3.01 UPVC framed windows
 - 3.02 UPVC patio doors
 - 3.03 Faced composite door and frame
 - ~~3.04 Aluminium framed curtain wall system~~
- 4.00 Rainwater goods
 - 4.01 UPVC gutters
 - 4.02 UPVC downpipes
- 5.00 Miscellaneous
 - 5.01 Canopy above front door
 - ~~5.02 Juliette balcony~~

MICHAEL HYDE AND ASSOCIATES LIMITED
chartered architects

REGISTERED OFFICE
61 BARTON ARCADE
DEANSGATE
MANCHESTER M3 2BJ
TEL 0161 834 1016
FAX 0161 834 4798
Manchester@MHA
architects.com

ALLIANCE HOUSE
LEOPOLD STREET
SHEFFIELD S1 2GY
TEL 0114 2759066
FAX 0114 2757751
Sheffield@MHA
architects.com

REVISIONS

LIDGET LANE
THURNSCOPE


BLOCK 01
ELEVATIONS

DATE	SCALE
KMB	DEC 09
3BR3	310





SOUTH ELEVATION

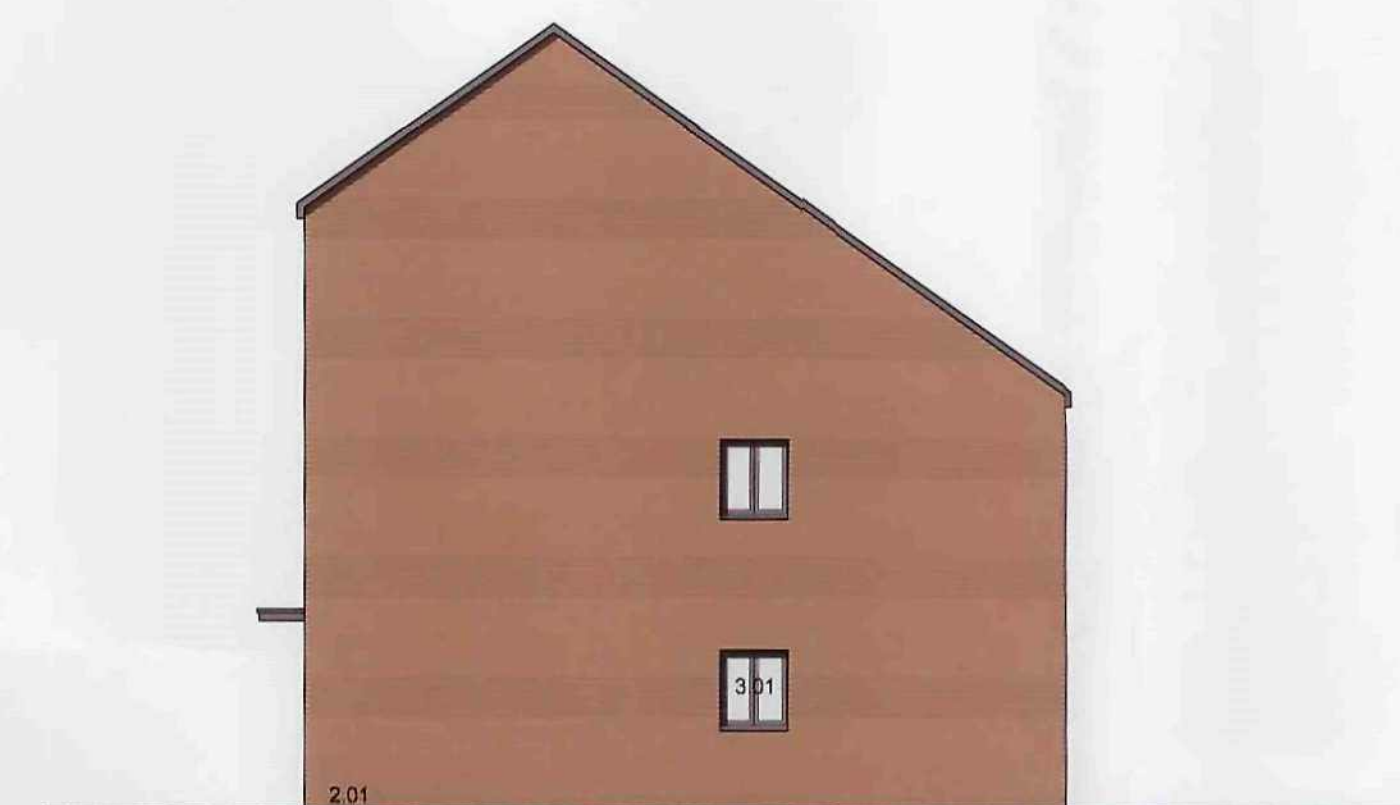

EAST ELEVATION



NORTH ELEVATION



WEST ELEVATION

MATERIALS

1.00 Roof

- 1.01 Grey concrete roofing tiles
- 1.02 UPVC fascias and soffits

2.00 Walls

- 2.01 Red brick
- 2.02 Render
- 2.03 Trepsa Cladding
- ~~2.04 Steel cable green wall system~~

3.00 Windows & doors

- 3.01 UPVC framed windows
- 3.02 UPVC patio doors
- 3.03 Facad composite door and frame
- ~~3.04 Aluminium framed curtain wall system~~


4.00 Rainwater goods

- 4.01 UPVC gutters
- 4.02 UPVC downpipes

5.00 Miscellaneous

- 5.01 Canopy above front door
- ~~5.02 Juliette balcony~~

MICHAEL HYDE AND
ASSOCIATES LIMITED
chartered architects

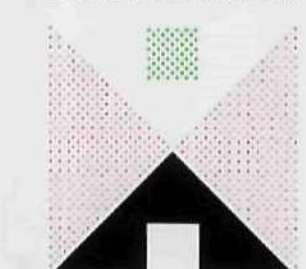

REGISTERED OFFICE
51 BARTON ARCADE
DEANSGATE
MANCHESTER M3 2BJ
TEL 0161 834 1018
FAX 0161 834 4798
Manchester@MHA
architects.com

ALLIANCE HOUSE
LEOPOLD STREET
SHEFFIELD S1 2QV
TEL 0114 2759866
FAX 0114 2757751
Sheffield@MHA
architects.com

REVISIONS

LIDGET LANE
THURNSCOPE

TITLE

BLOCK 02
ELEVATIONS

DRAWN	DATE	SCALE
KMB	DEC 09	1:100 @ A1
JOB NO	DRAWING	REVISIONS
3BR3	320	






WEST ELEVATION



SOUTH ELEVATION



EAST ELEVATION

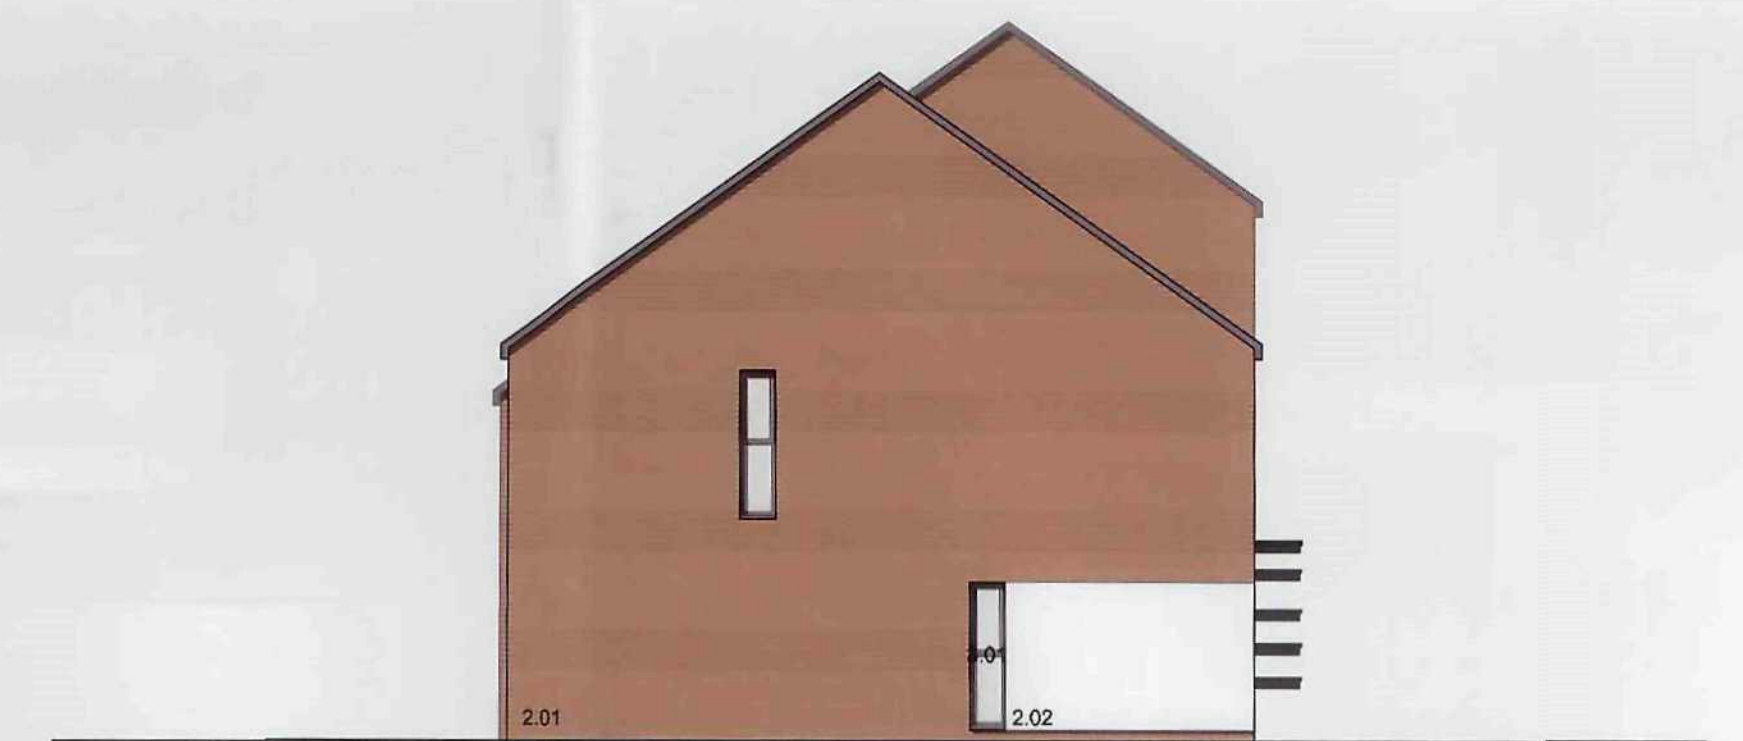


NORTH ELEVATION

MATERIALS

- 1.00 Roof**
 - 1.01 Grey concrete roofing tiles
 - 1.02 UPVC fascias and soffits
- 2.00 Walls**
 - 2.01 Red brick
 - 2.02 Render
 - 2.03 Trepsa Cladding
 - 2.04 Steel cable green wall system
- 3.00 Windows & doors**
 - 3.01 UPVC framed windows
 - 3.02 UPVC patio doors
 - 3.03 Hardwood timber door and frame
 - 3.04 Aluminium framed curtain wall system
- 4.00 Rainwater goods**
 - 4.01 UPVC gutters
 - 4.02 UPVC downpipes
- 5.00 Miscellaneous**
 - 5.01 Canopy above front door
 - 5.02 Juliette balcony

MICHAEL HYDE AND
ASSOCIATES LIMITED
chartered architects

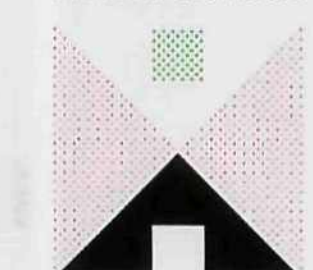

REGISTERED OFFICE
51 BARTON ARCADE
DEANSGATE
MANCHESTER M3 2BU
TEL 0161 634 1018
FAX 0161 834 4798
Manchester@MHA
architects.com




ALLIANCE HOUSE
LEOPOLD STREET
SHEFFIELD S1 2DY
TEL 0114 2759886
FAX 0114 2757751
Sheffield@MHA
architects.com

REVISIONS
LIDGET LANE
THURNSCOE




BLOCK 03
ELEVATIONS

DRAWN	DATE	SCALE
KMB	DEC 09	1:100 @ A1
3BR3	330	






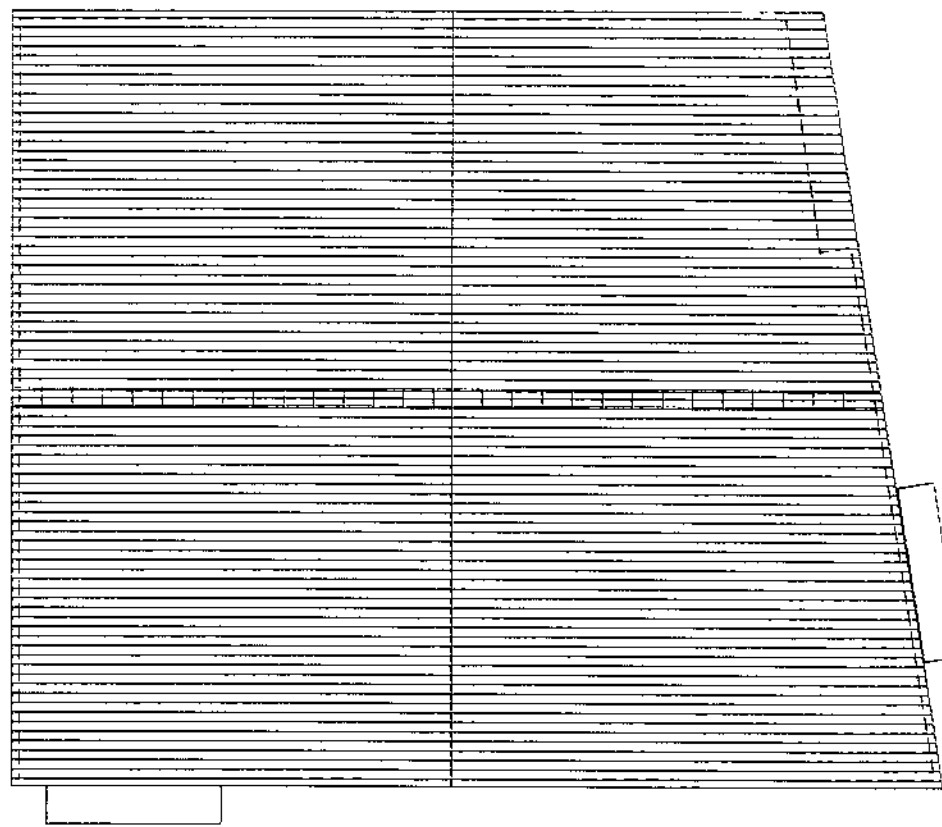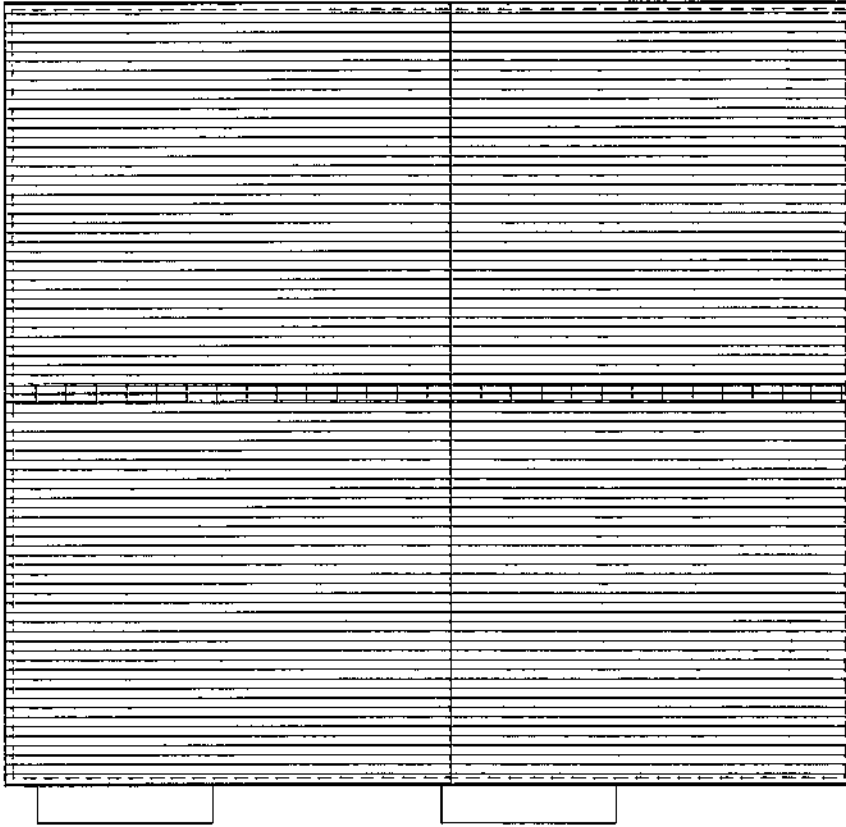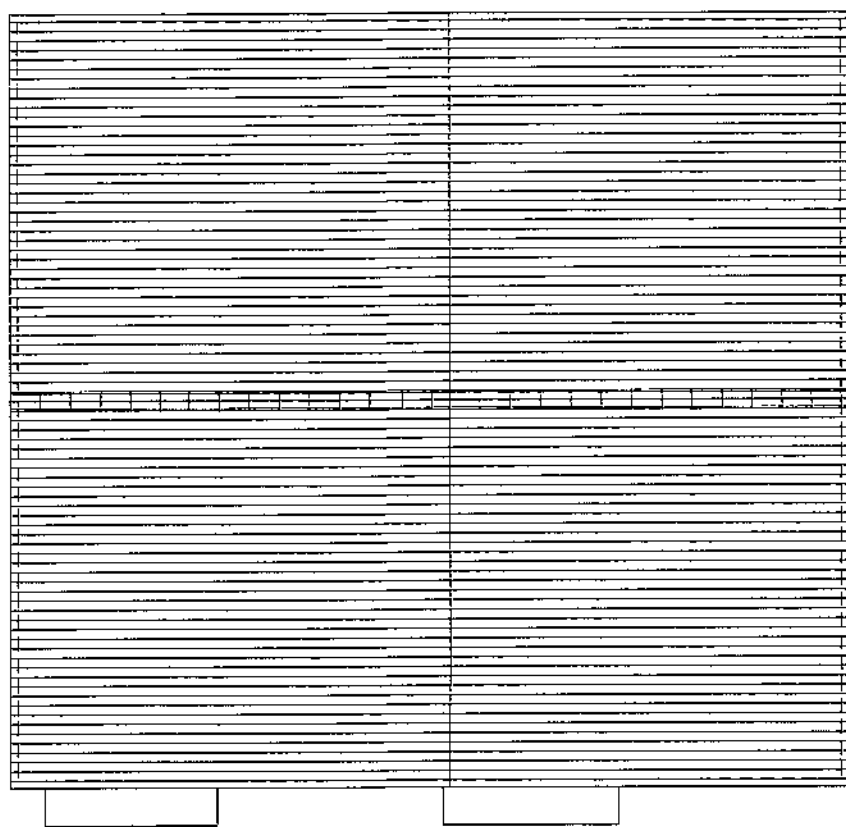




ROOF PLAN

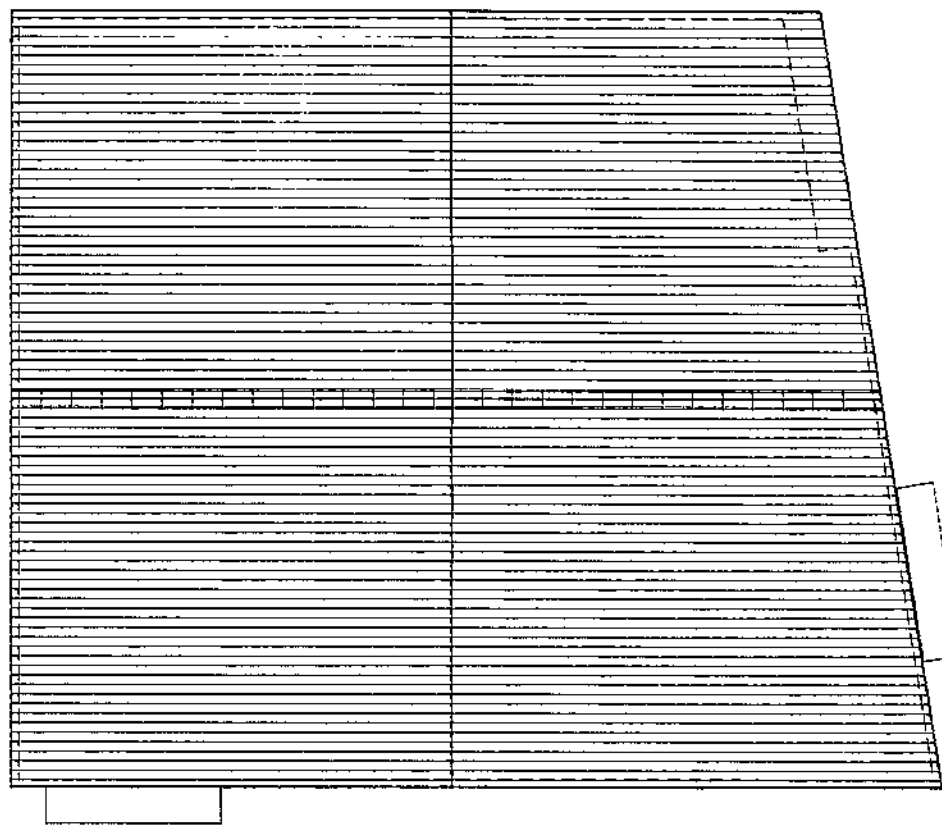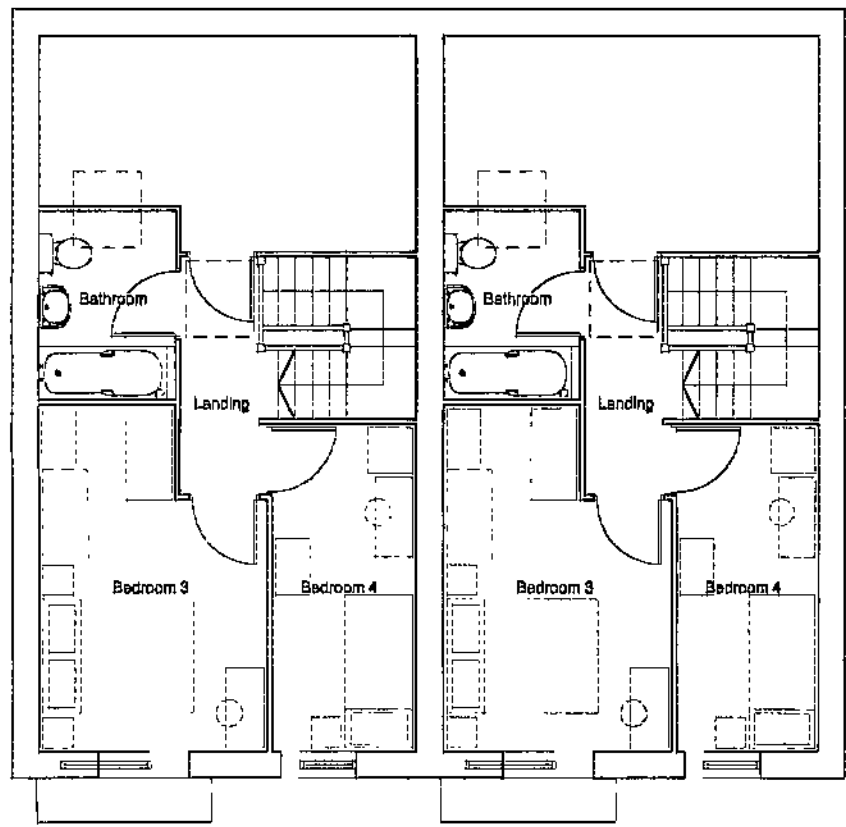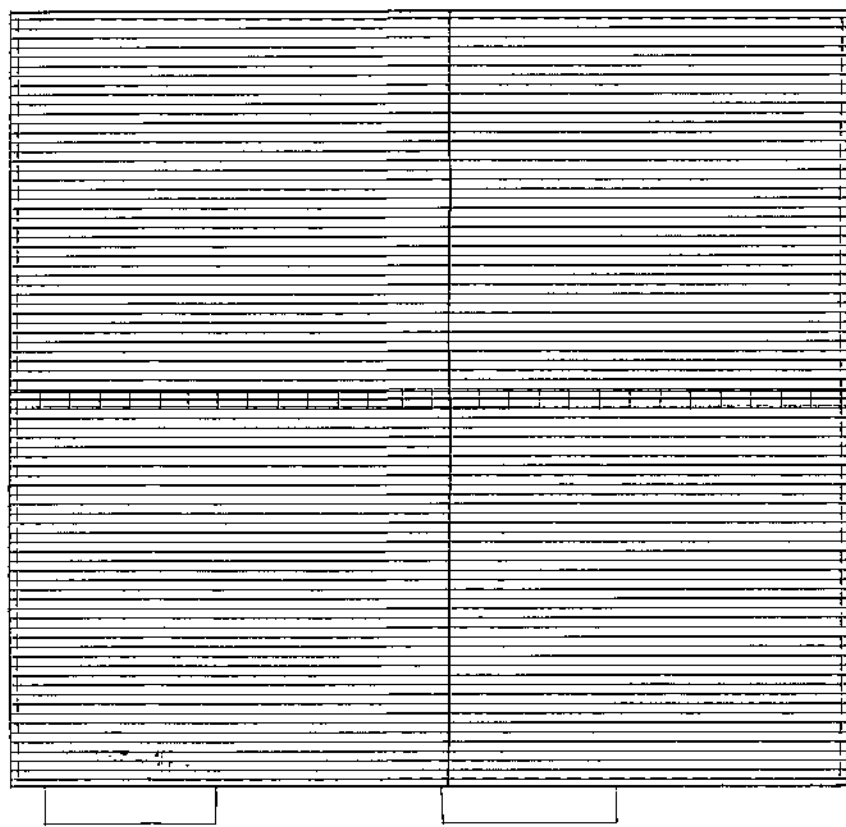

SECOND FLOOR

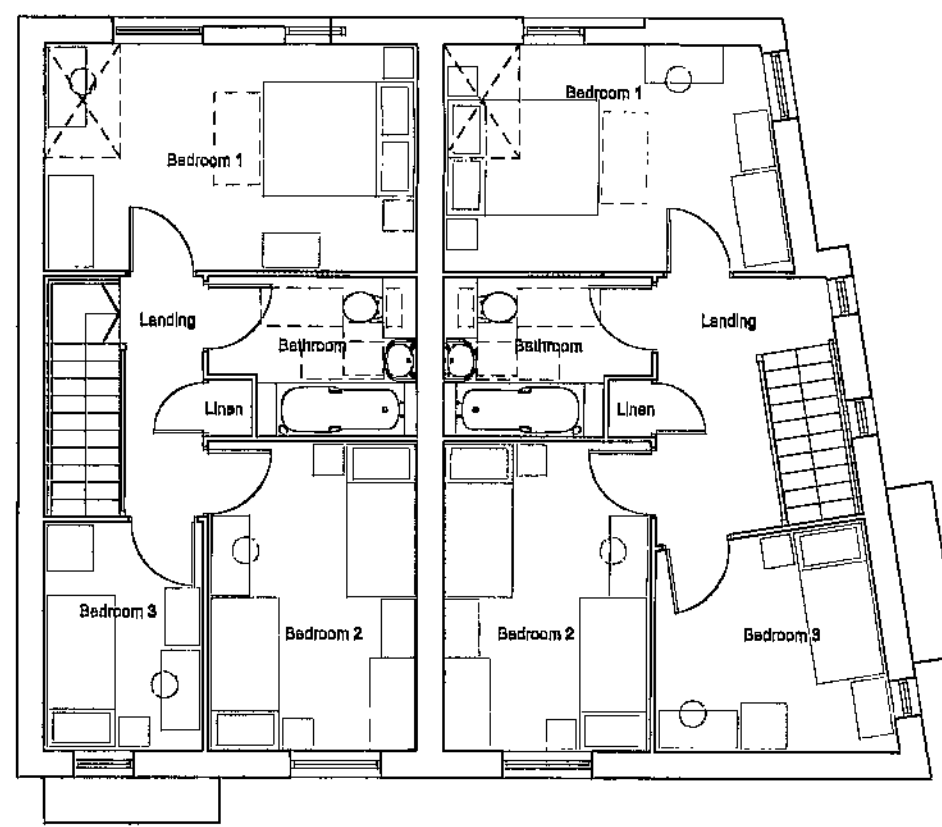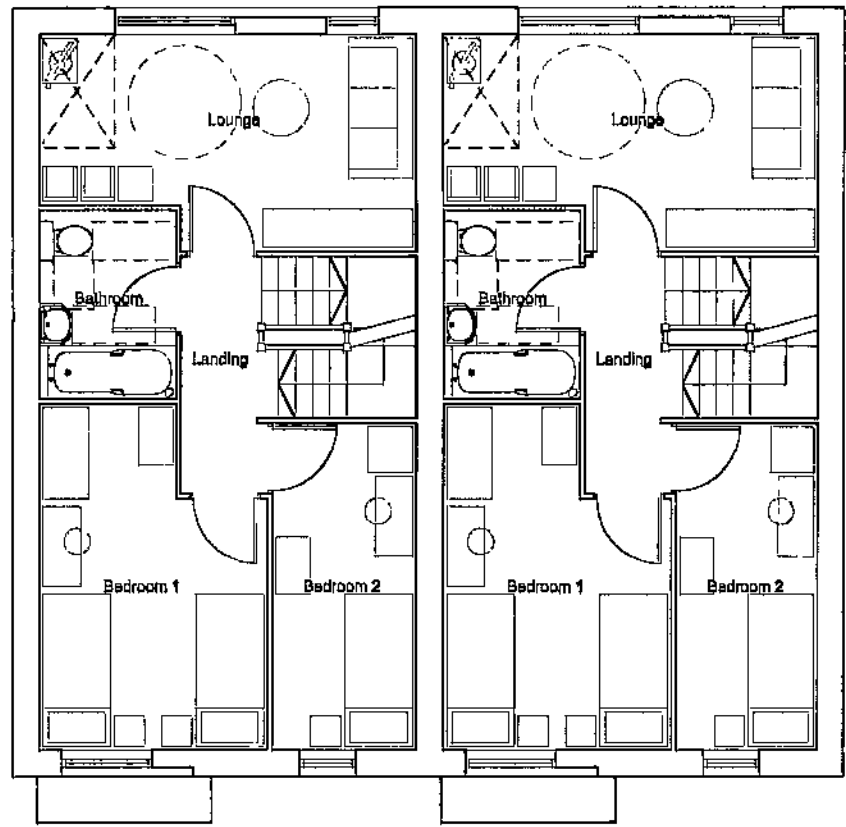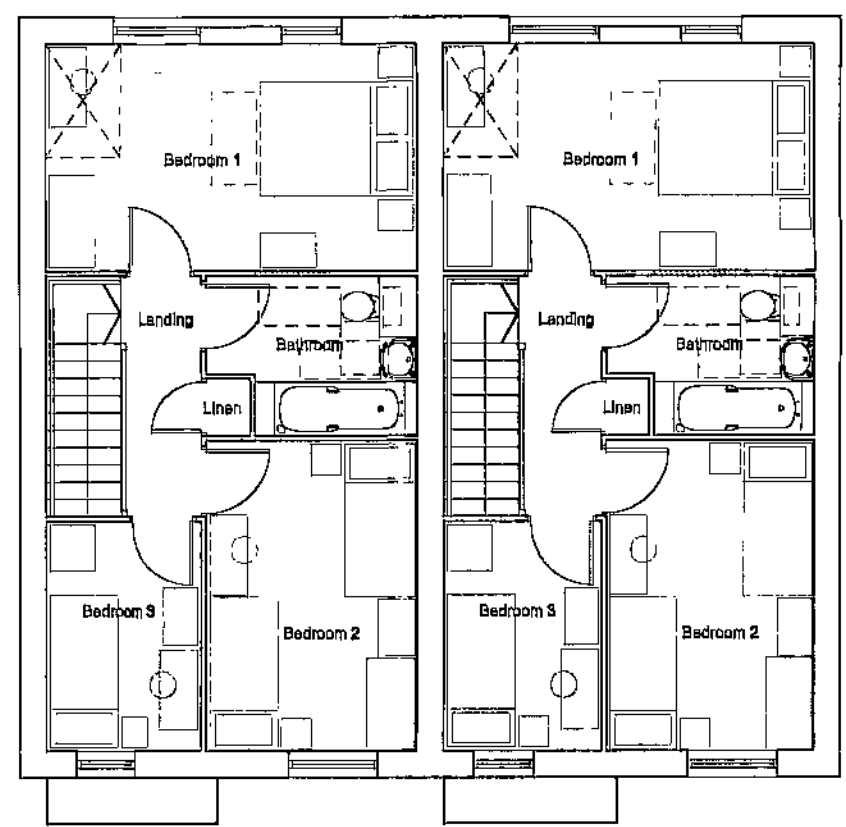


FIRST FLOOR

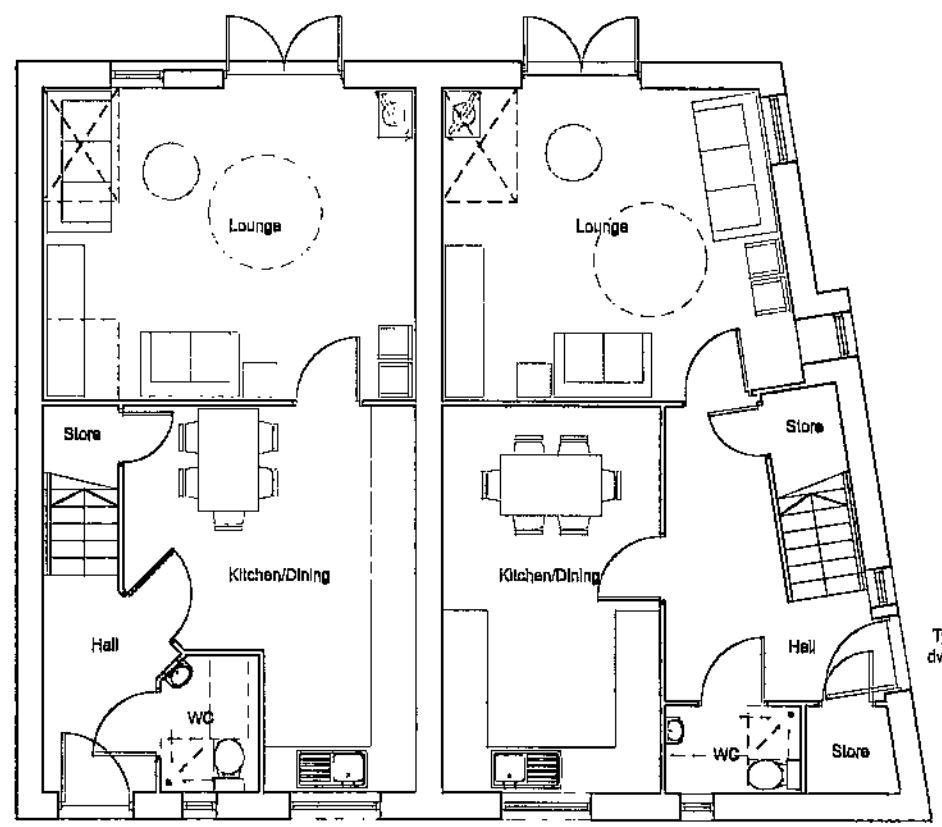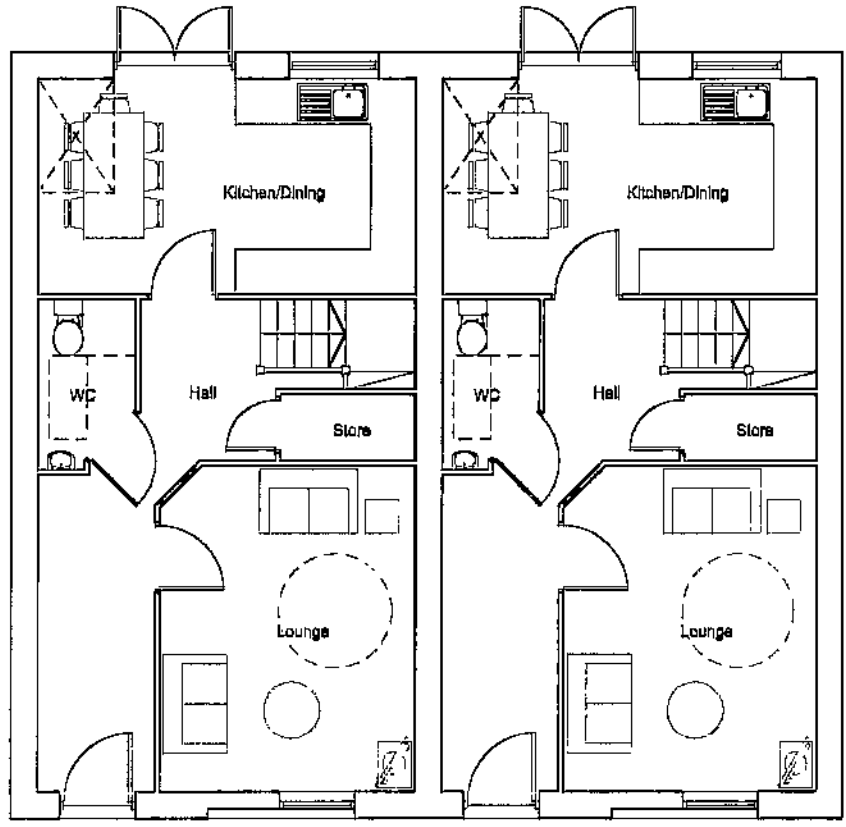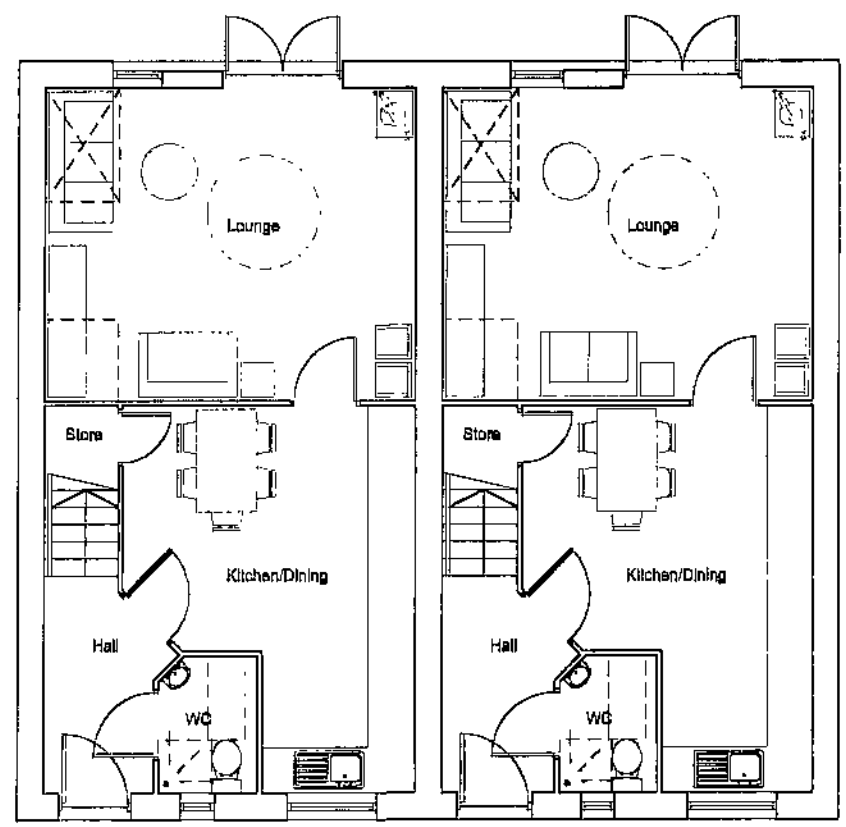

GROUND FLOOR

MICHAEL HYDE AND
ASSOCIATES LIMITED
chartered architects

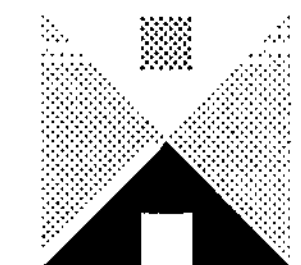

REGISTERED OFFICE
ST BARTON ARCADE
DEANSGATE
MANCHESTER M2 2BJ
TEL 0161 634 1018
FAX 0161 634 4788
Manchester@MHA
architects.com

ALLIANCE HOUSE
LEOPOLD STREET
SHEFFIELD S1 2GY
TEL 0114 2769698
FAX 0114 2767751
Sheffield@MHA
architects.com


REVISIONS


LIDGET LANE
THURNSCOE

TITLE



BLOCK 03
FLOOR PLANS

DRAWN	DATE	SCALE
KMB	DEC 09	1:100 @ A1
JOB NO	DRAWING	REVISIONS
3BR3	230	


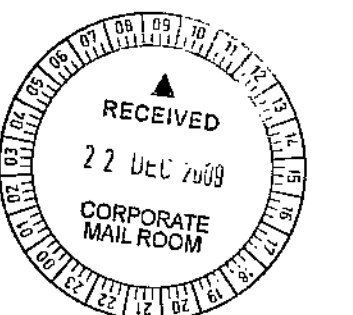


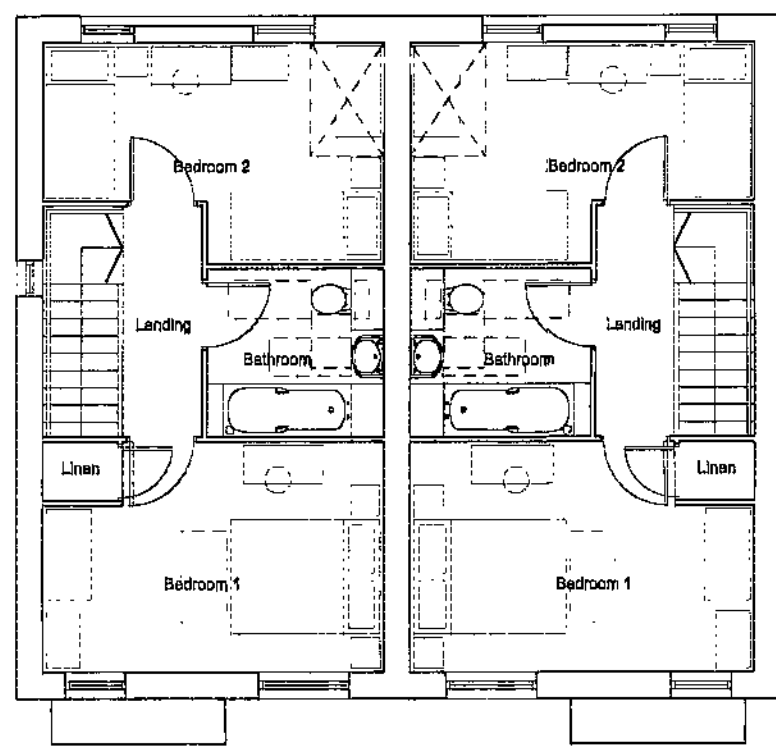



FIRST FLOOR

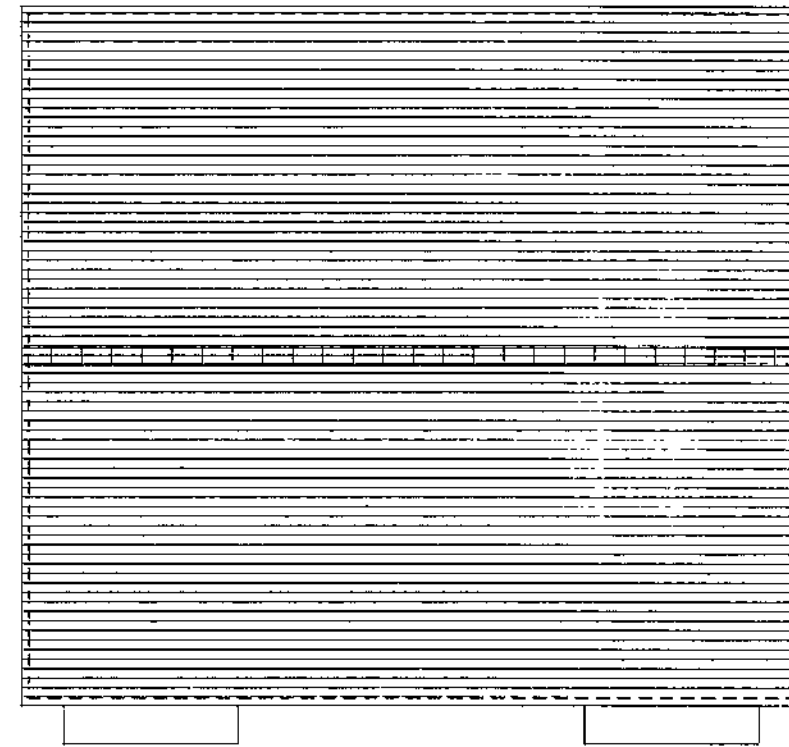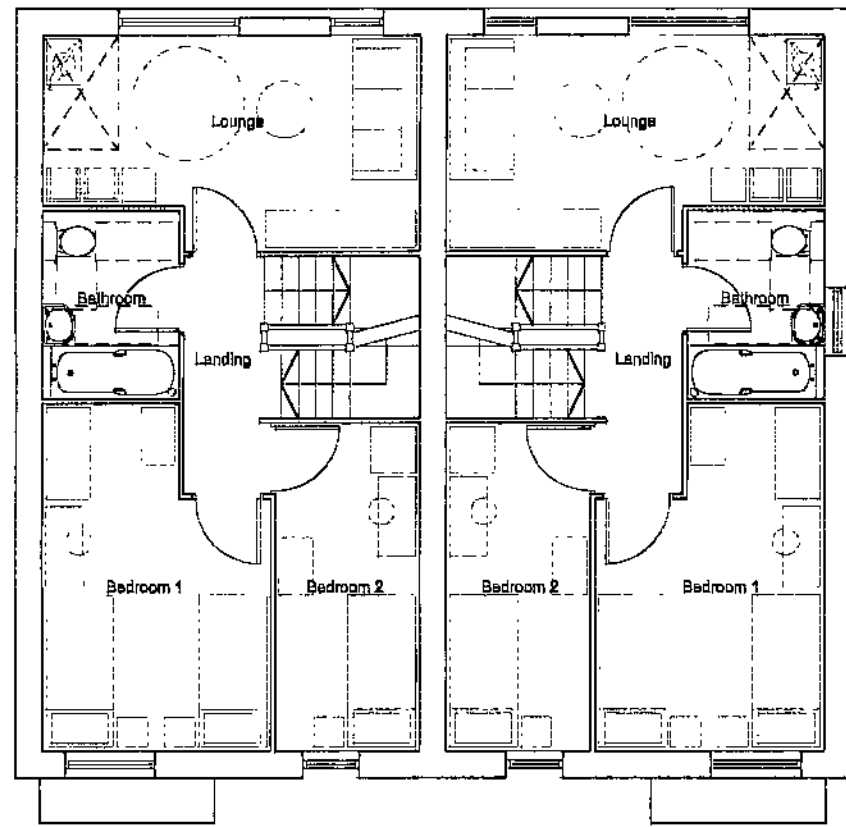


ROOF PLAN

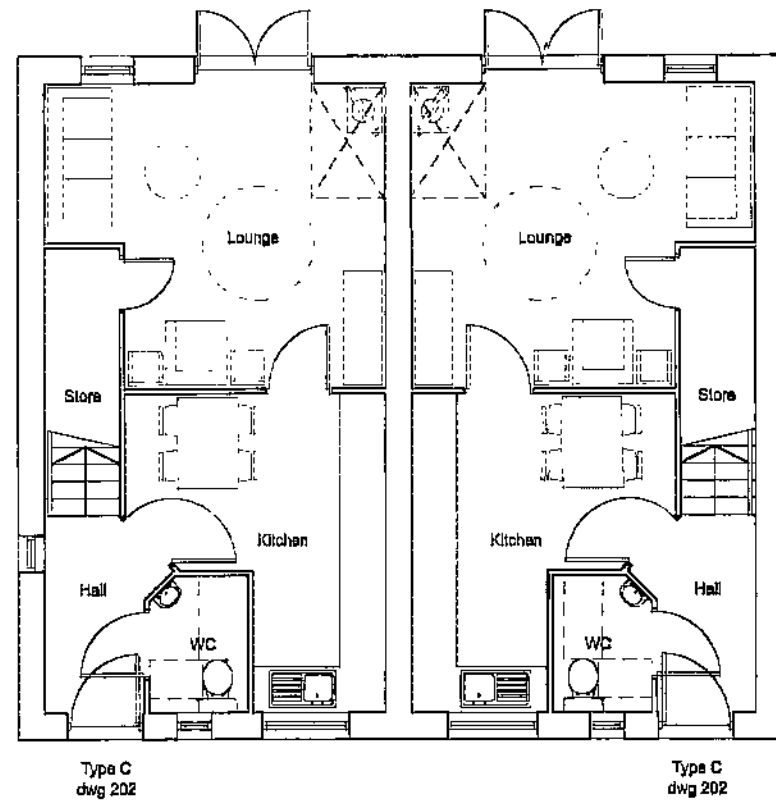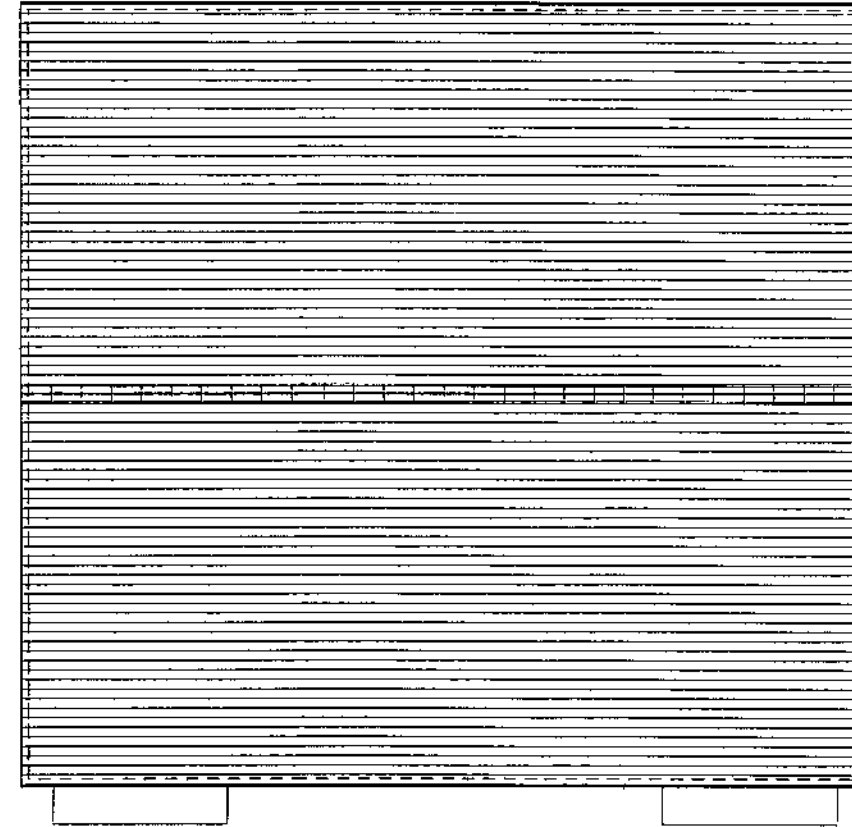


GROUND FLOOR

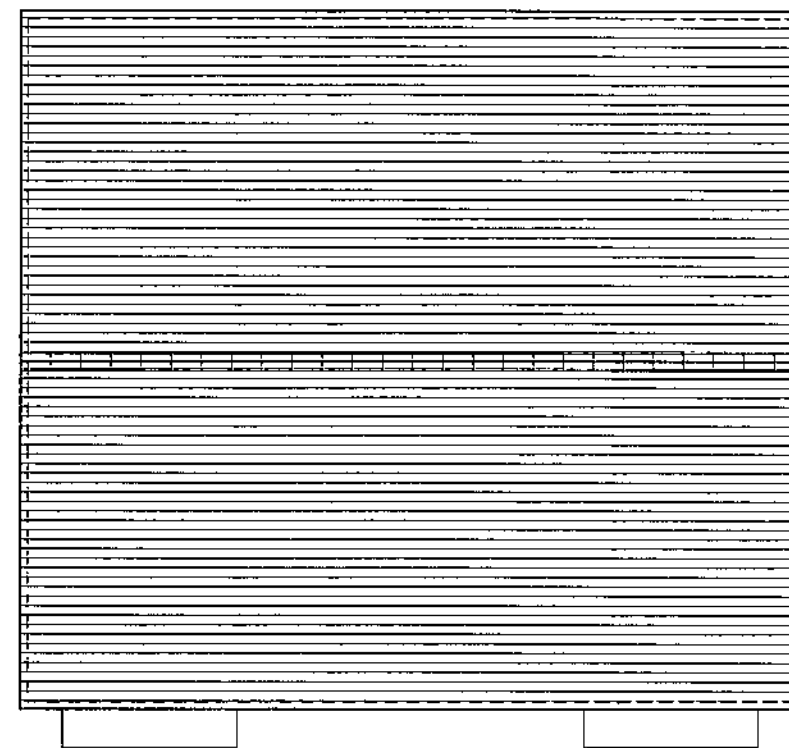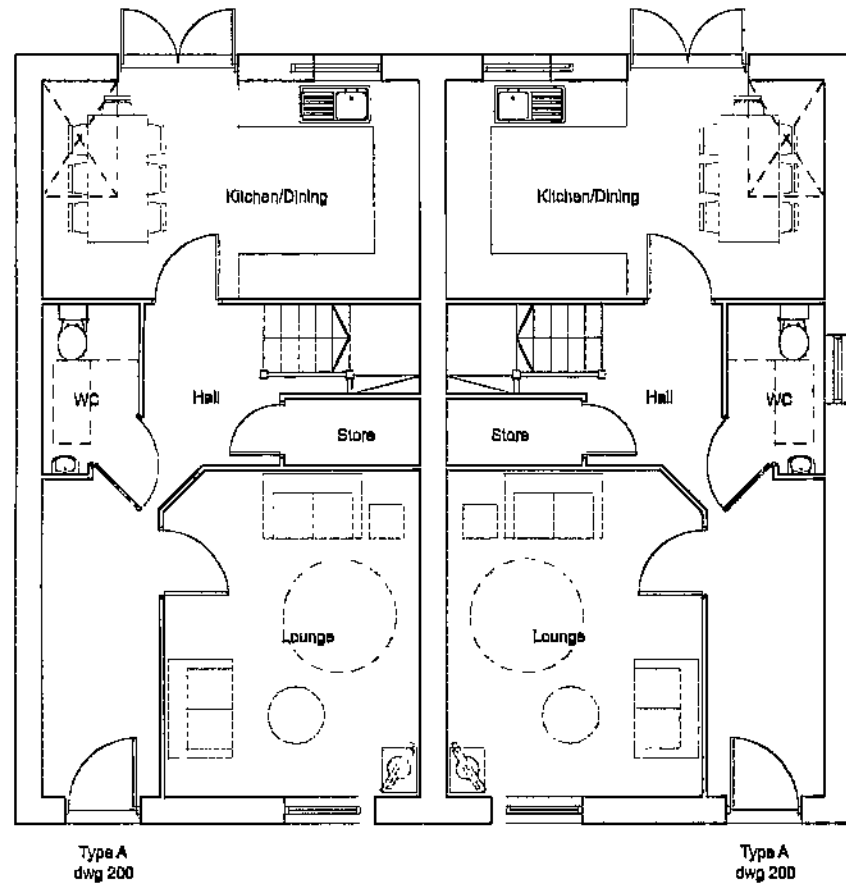

SECOND FLOOR

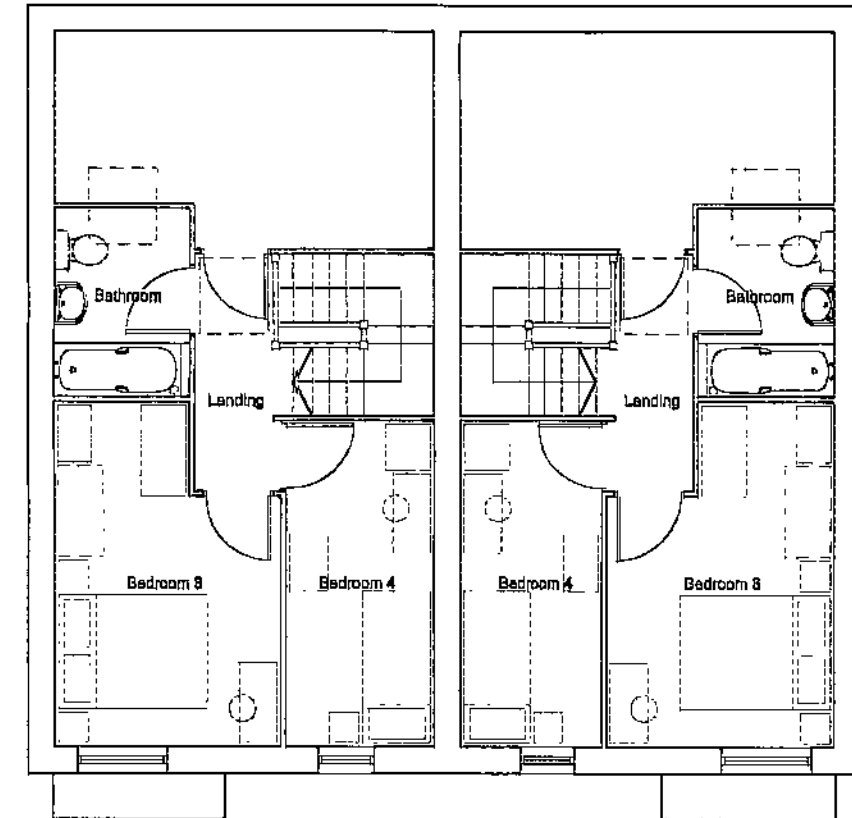

MICHAEL HYDE AND
ASSOCIATES LIMITED
Chartered architects

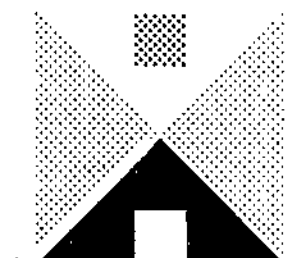

REGISTERED OFFICE
51 BARTON ARCADE
DEANSGATE
MANCHESTER M3 2BQ
TEL 0161 834 1018
FAX 0161 834 4799
Manchester@MHA
architects.com

ALLIANCE HOUSE
LEOPOLD STREET
SHEFFIELD S1 2DY
TEL 0114 2769888
FAX 0114 2767761
Sheffield@MHA
architects.com

REVISIONS


LIDGET LANE
THURNSCOPE

TITLE


BLOCK 02
FLOOR PLANS

DRAWN	DATE	SCALE
KMB	DEC 09	1:100 @ A1
JOB NO	DRAWING	REVISIONS
3BR3	220	




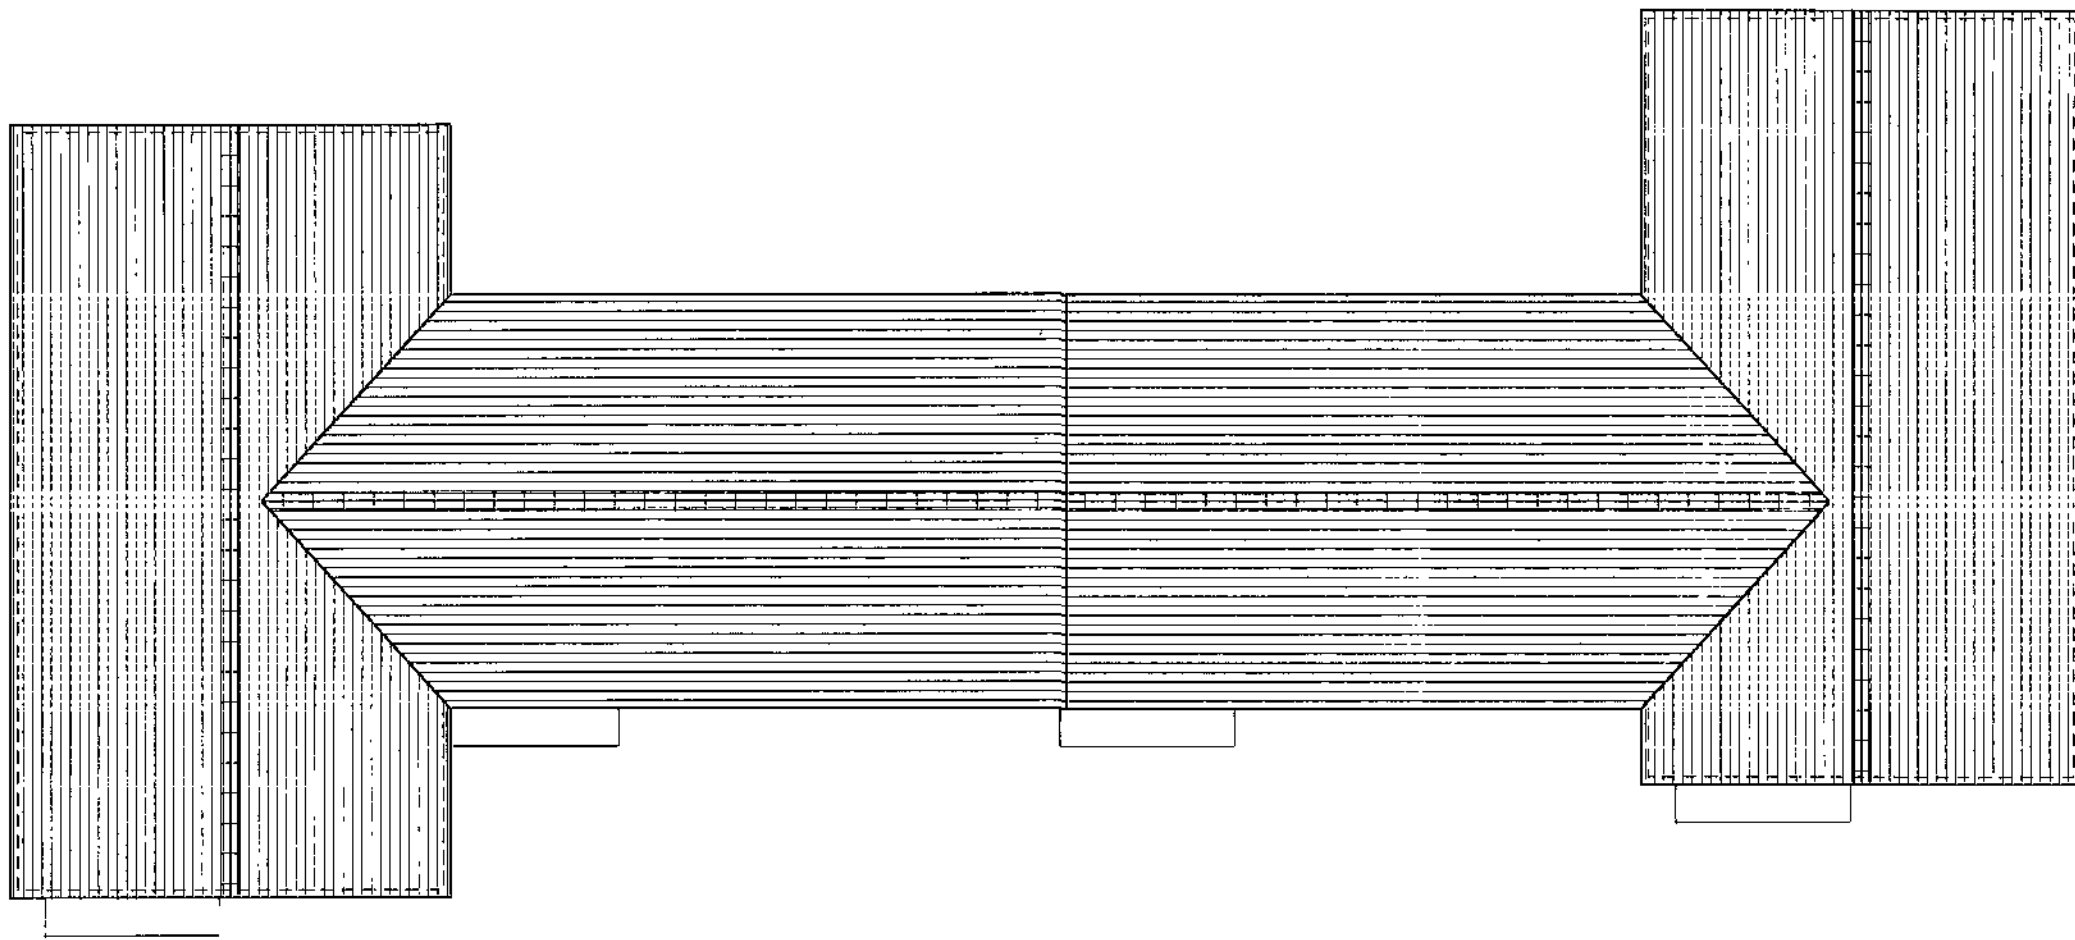

ROOF PLAN

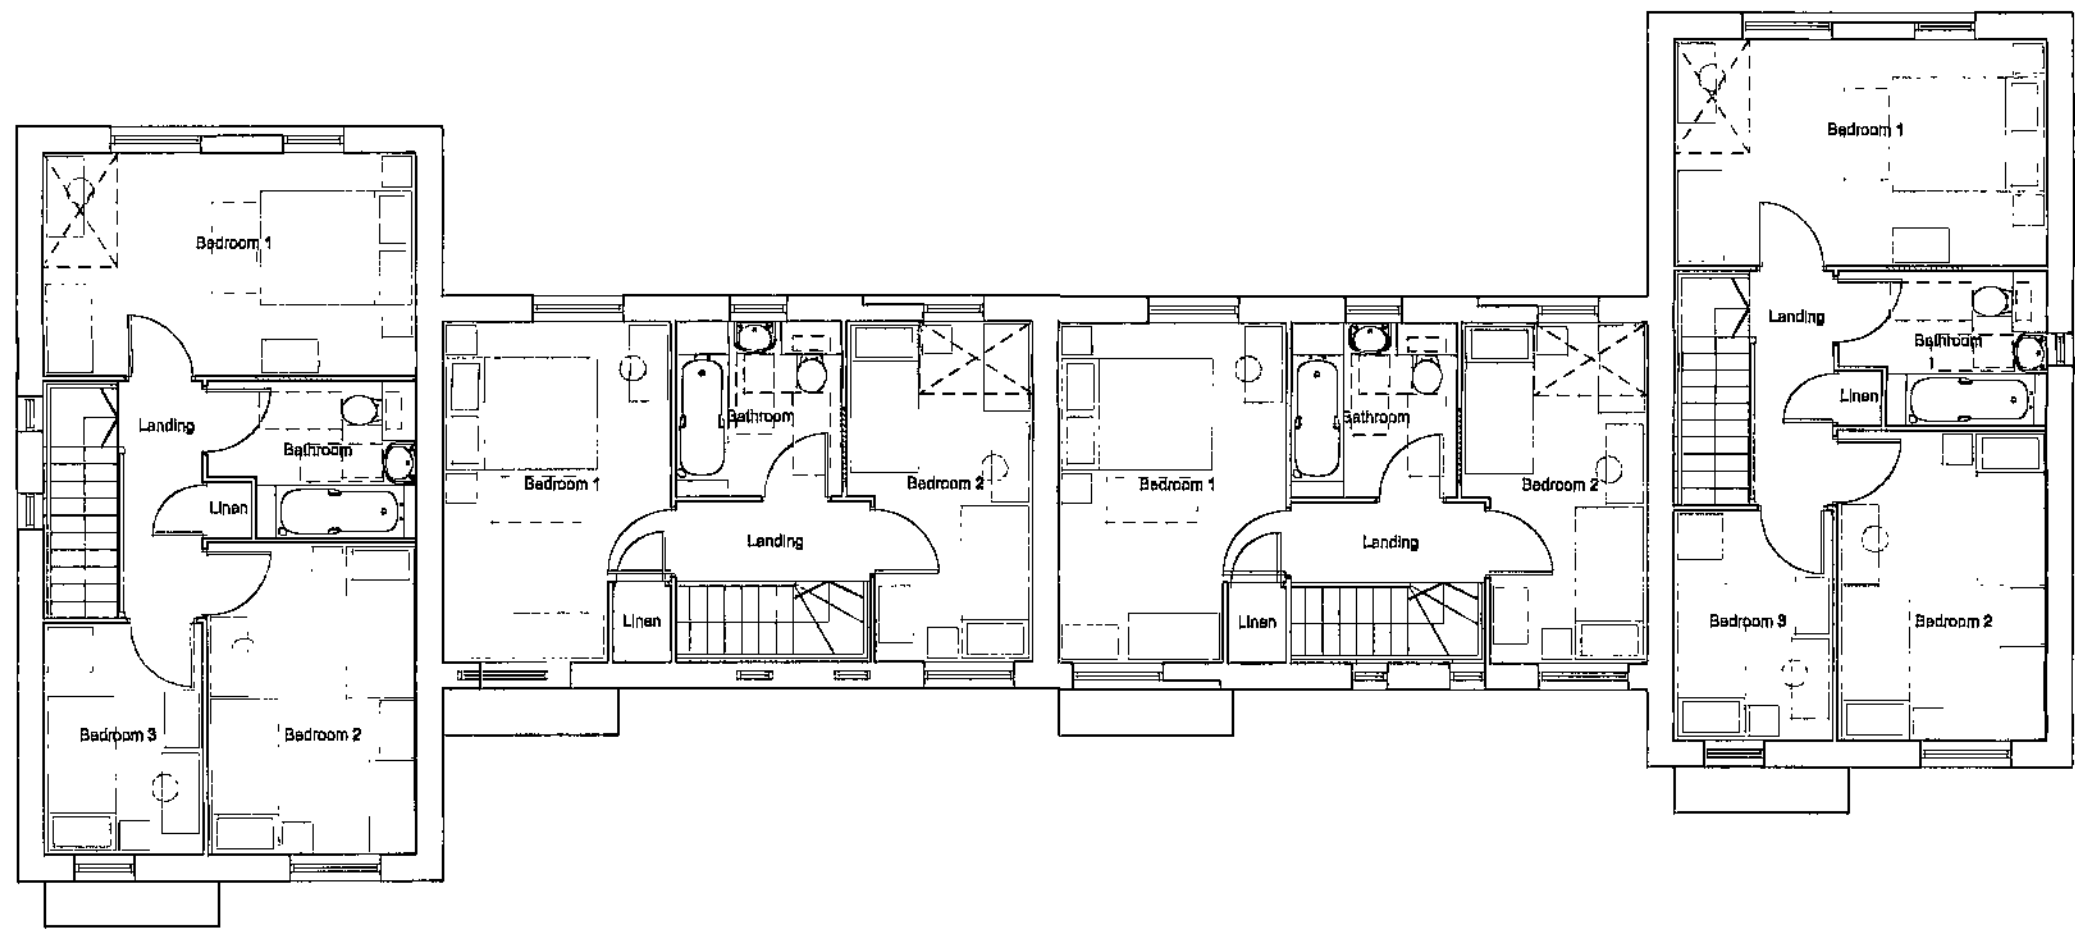


FIRST FLOOR

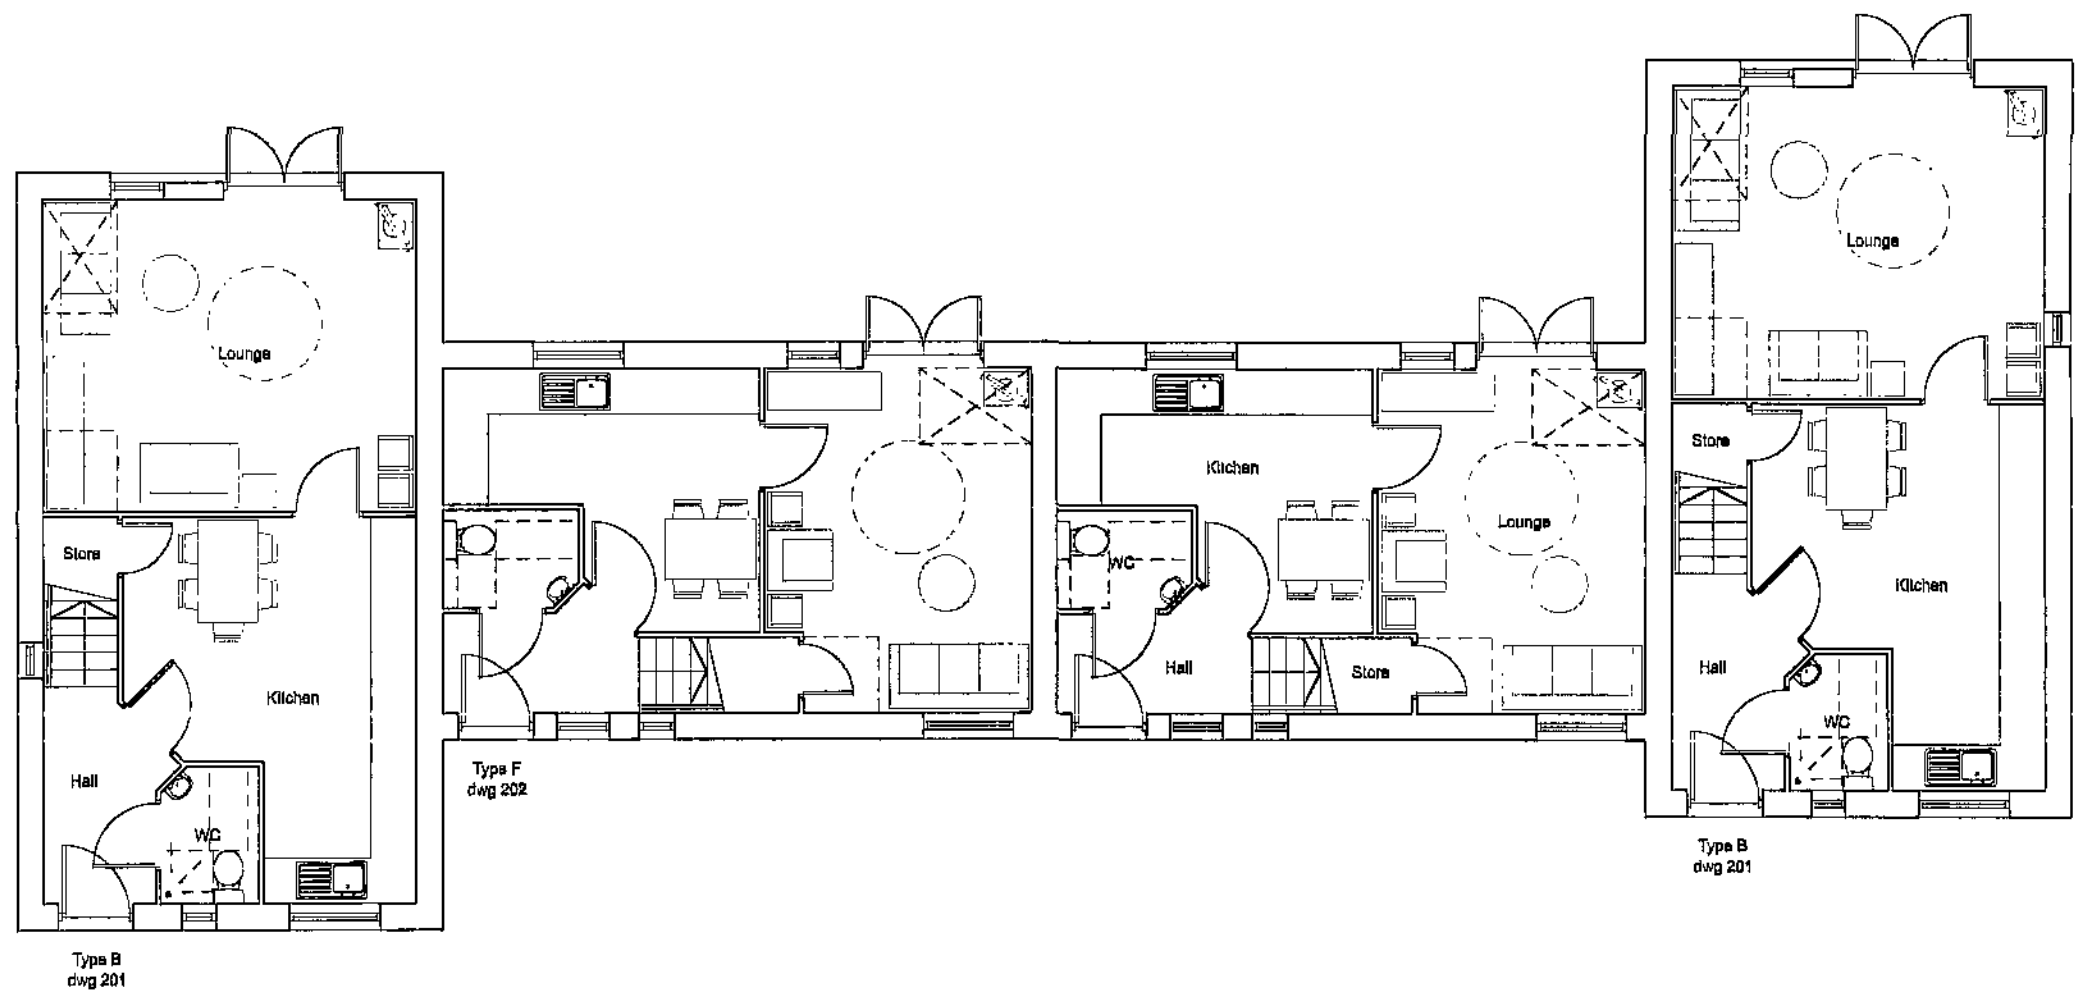

GROUND FLOOR

MICHAEL HYDE AND
ASSOCIATES LIMITED
chartered architects

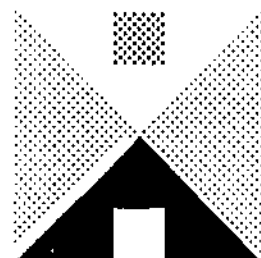

REGISTERED OFFICE
51 BARTON ARCADE
DEANSGATE
MANCHESTER M3 2BJ
TEL 0161 834 1018
FAX 0161 834 4788
Manchester@MHA
mchitecils.com

ALLIANCE HOUSE
LEOPOLD STREET
SHEFFIELD S1 2DY
TEL 0114 2768888
FAX 0114 2767781
Sheffield@MHA
mchitecils.com


REVISIONS


LIDGET LANE
THURNSCOE

TITLE


BLOCK 01
FLOOR PLANS

DRAWN	DATE	SCALE
KMB	DEC 09	1:100 @ A1
JOB NO	DRAWING	REVISIONS
3BR3	210	

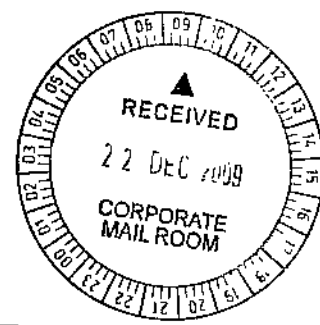

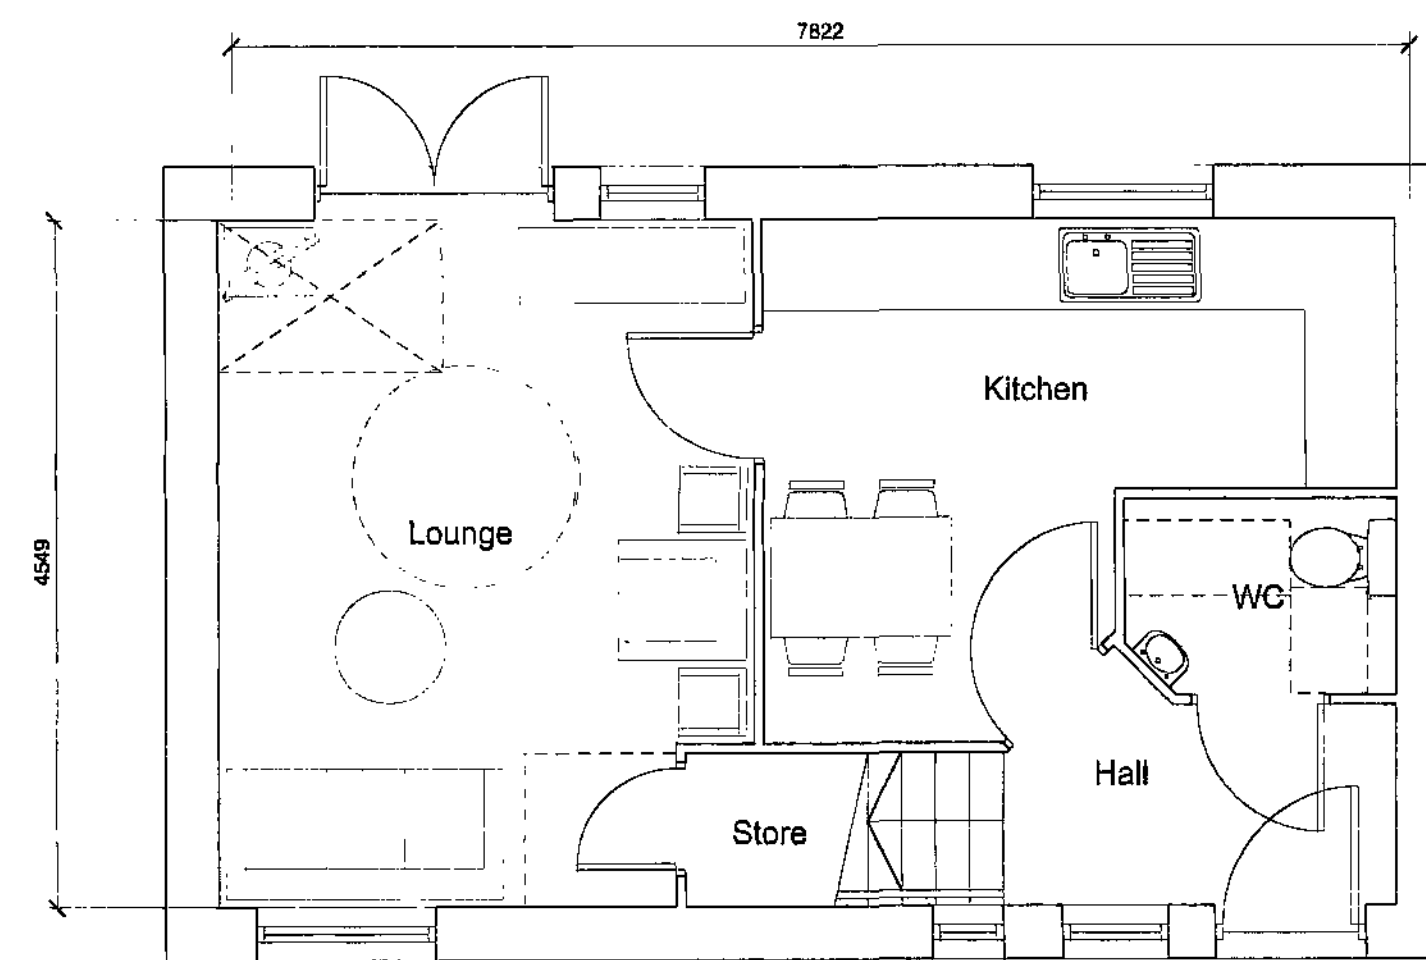

GROUND FLOOR

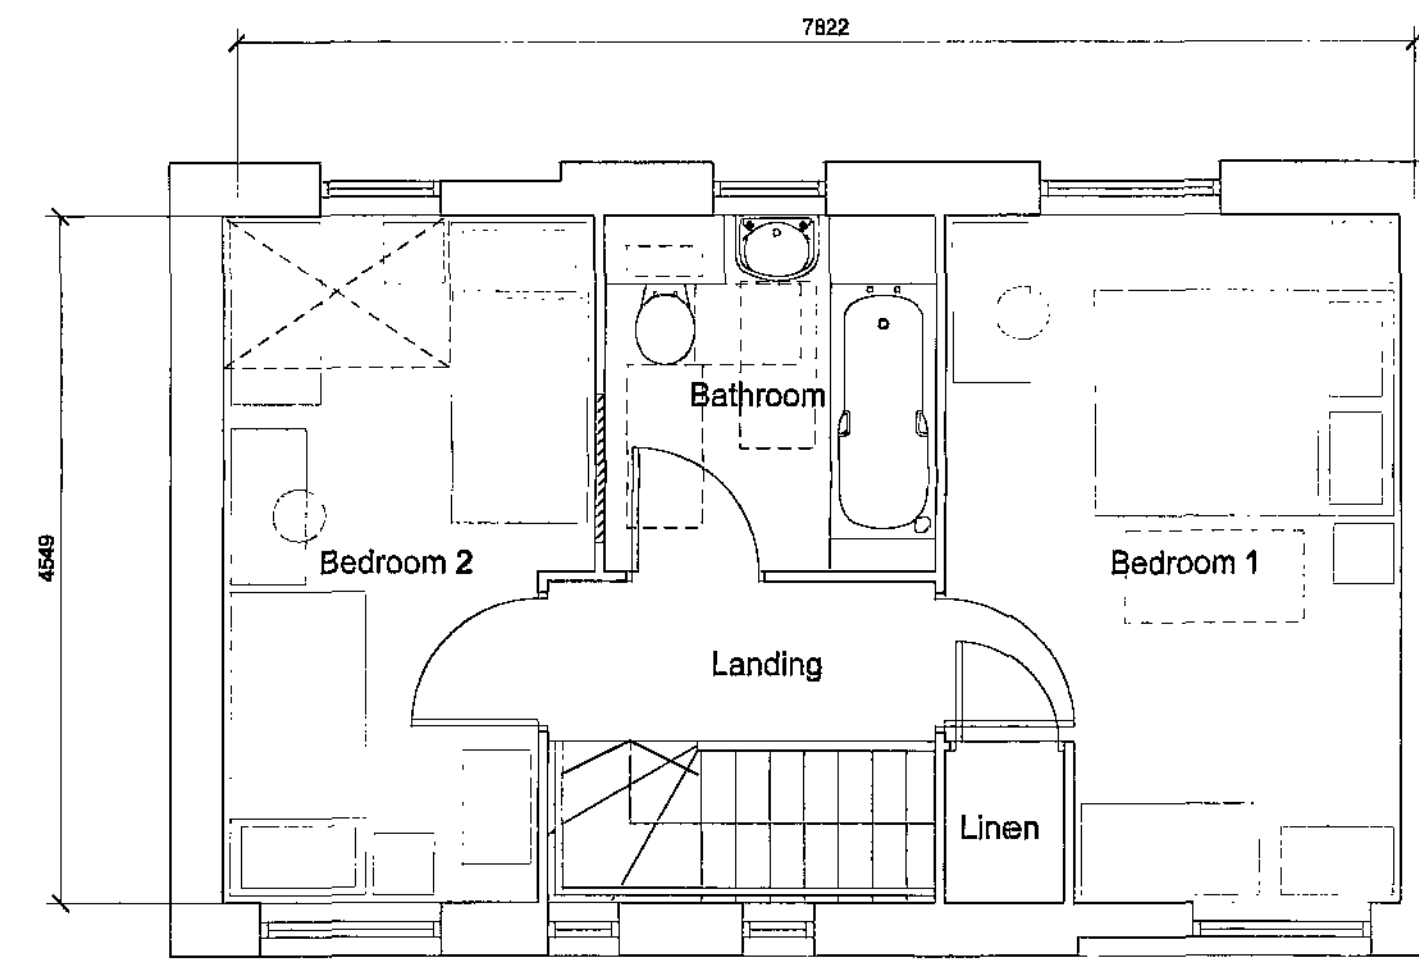


FIRST FLOOR

MICHAEL HYDE AND
ASSOCIATES LIMITED
chartered architects



REGISTERED OFFICE
51 BARTON ARCADE
D E A N S G A T E
MANCHESTER M2 2BJ
TEL 0161 834 1018
FAX 0161 834 4799
Manchester@MHA
architects.com

ALLIANCE HOUSE
LEOPOLD STREET
SHEFFIELD S1 2GY
TEL 0114 2769600
FAX 0114 2767761
Sheffield@MHA
architects.com

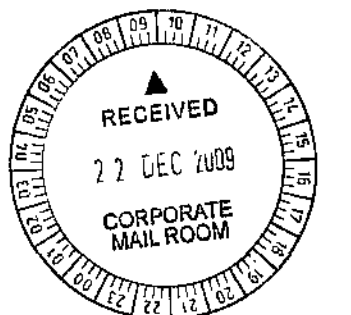

REV A, 15-12-09: KMB. Window positions amended in line with elevations.


REVISIONS

LIDGET LANE
THURNSCOPE


TITLE

TYPE F
2 BEDROOM 4 PERSON HOUSE
FLOOR PLANS

DRAWN	DATE	SCALE
KMB	DEC 09	1:50 @ A1
JOB NO	DRAWING	REVISIONS
3BR3	205	A

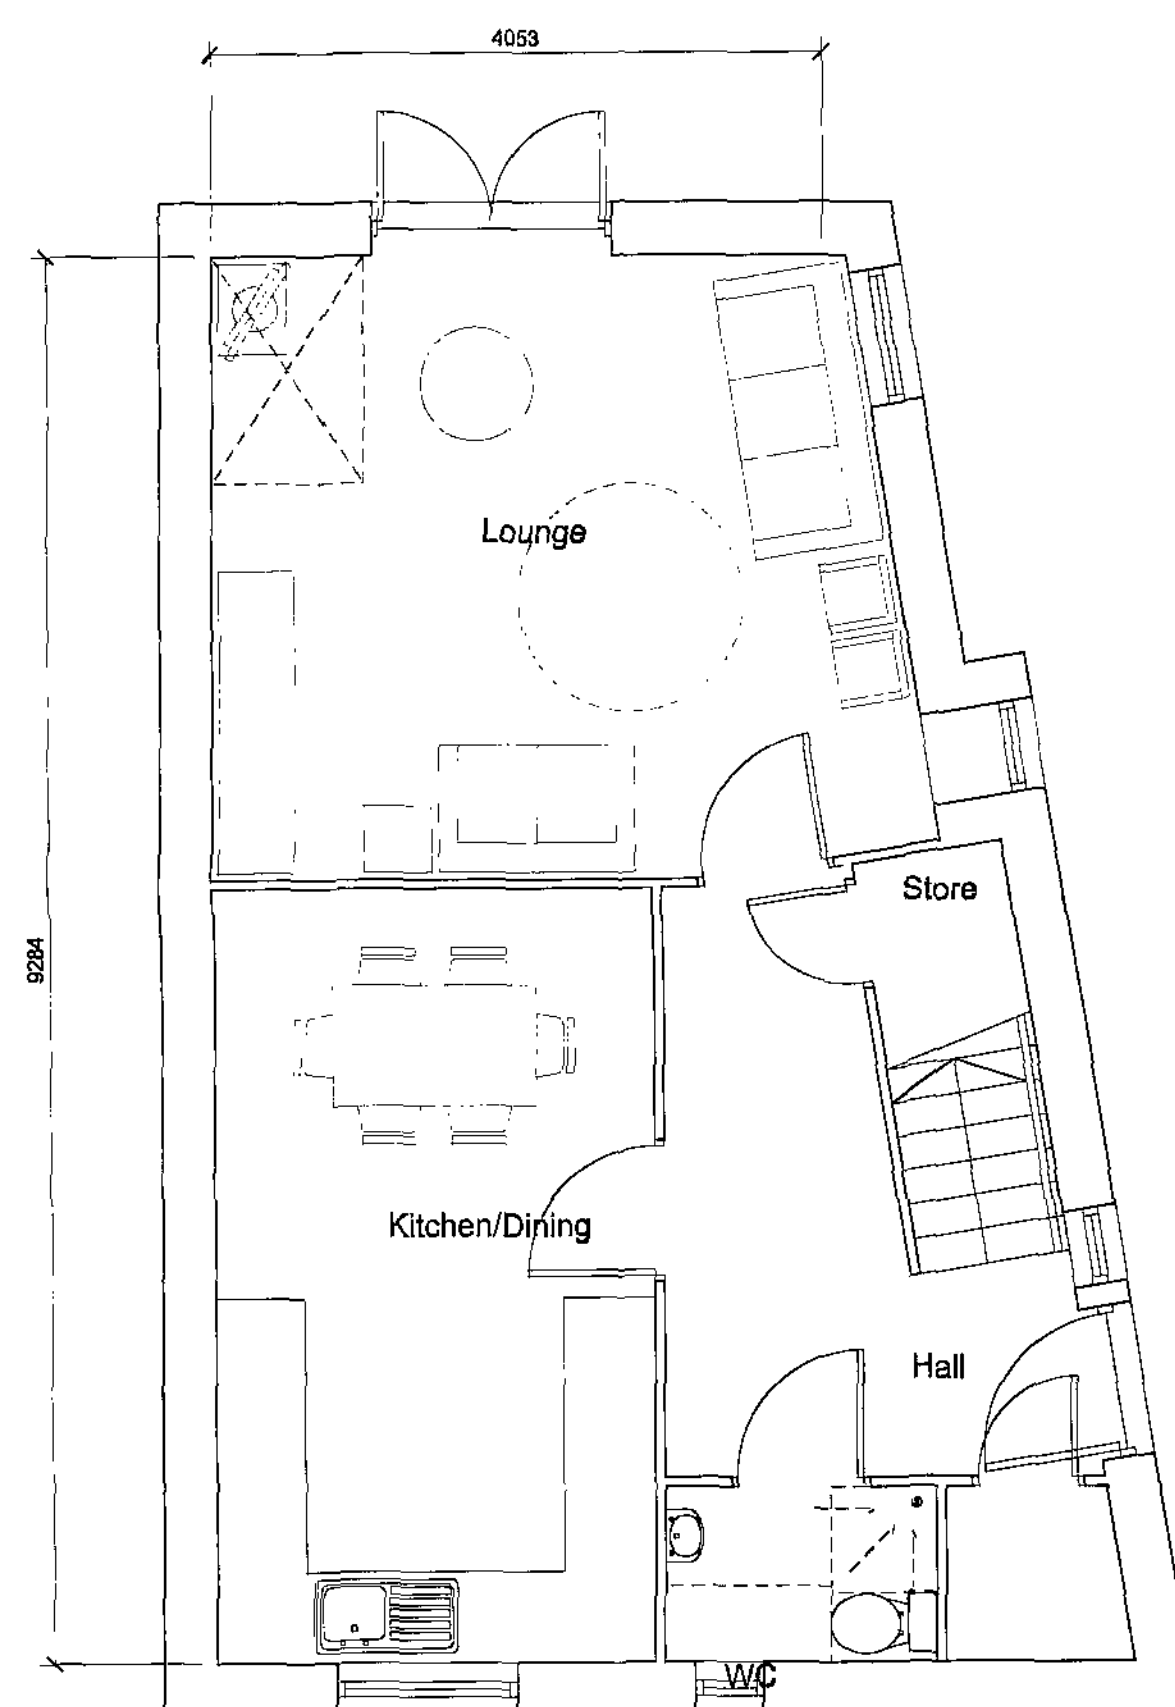

GROUND FLOOR

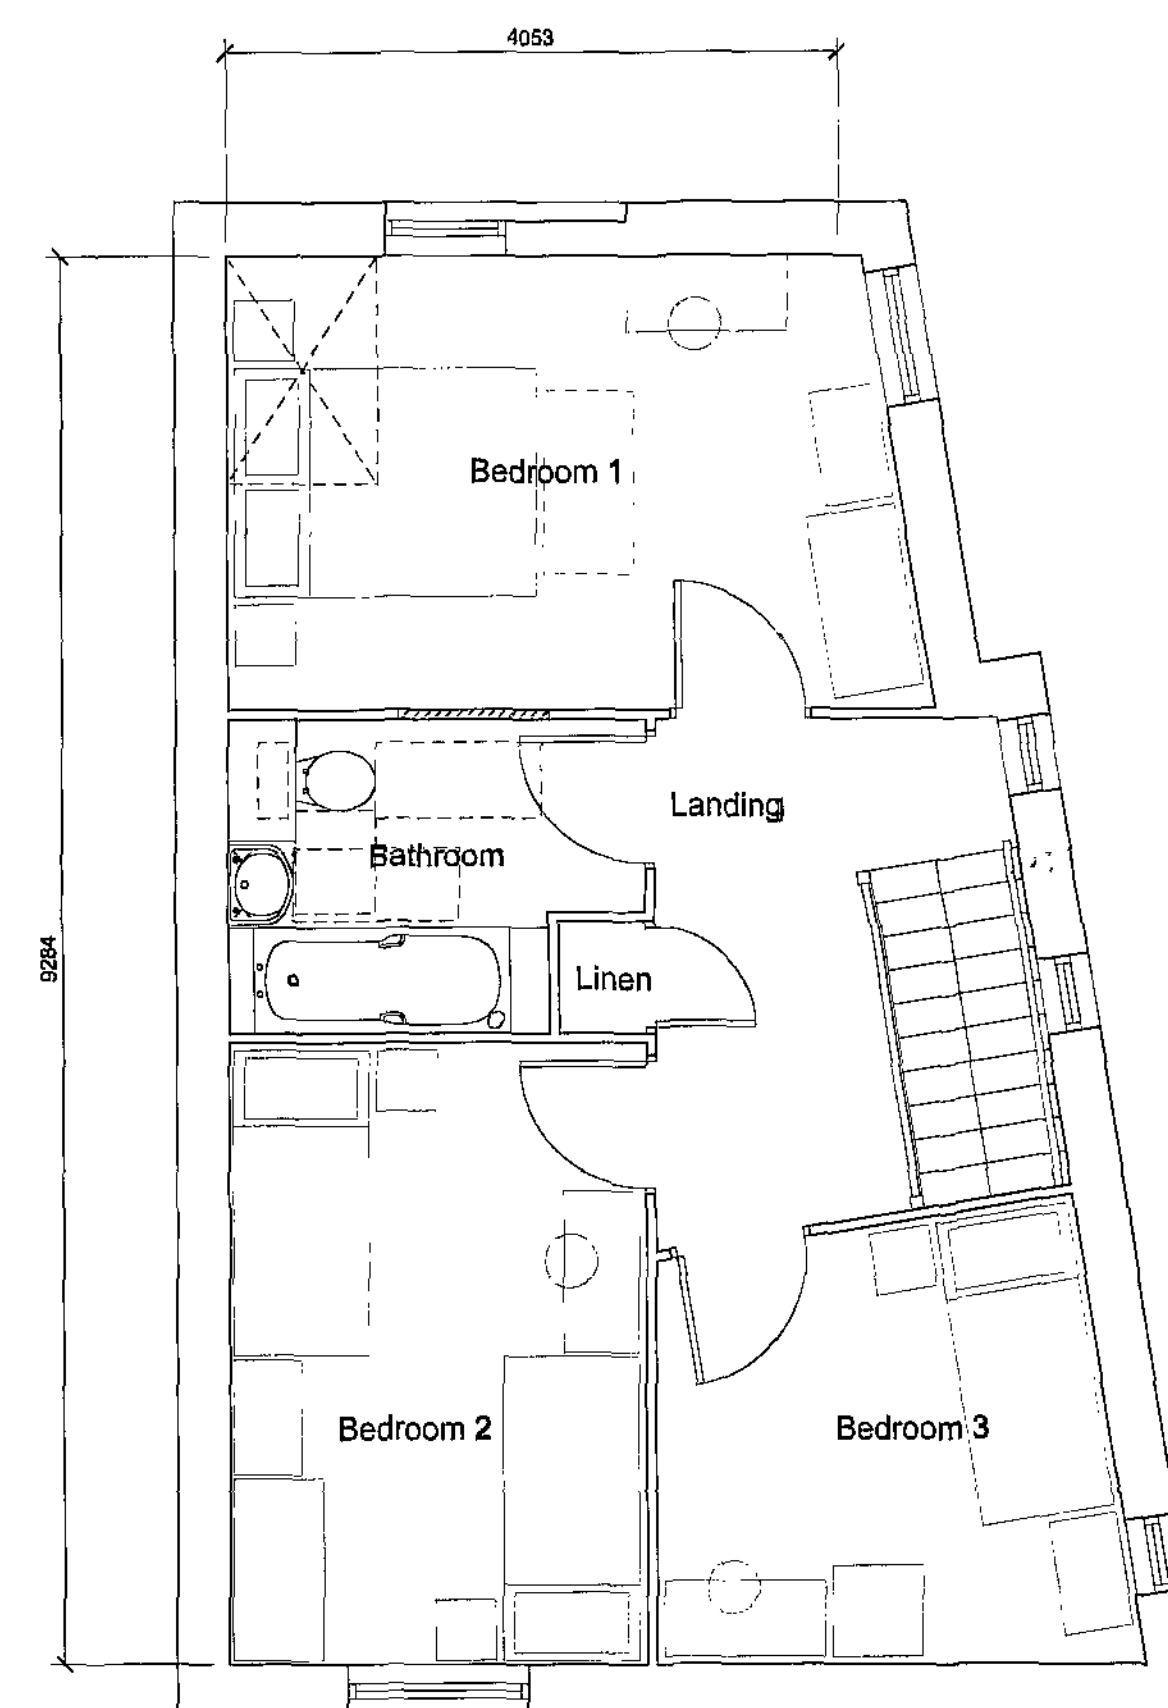

FIRST FLOOR



REV A: 15-12-08: KMB: Window positions amended in line with elevations.

REVISIONS

LIDGET LANE
THURNSCOE

TITLE



TYPE E
3 BEDROOM 5 PERSON HOUSE
FLOOR PLANS

DRAWN	DATE	SCALE
KMB	DEC 09	1:50 @ A1
JOB NO	DRAWING	REVISIONS
3BR3	204	A

MICHAEL HYDE AND
ASSOCIATES LIMITED
chartered architects

REGISTERED OFFICE
ST BARTON ARCADE
DEANSGATE
MANCHESTER M3 3SJ
TEL 0161 634 1018
FAX 0161 634 4798
Manchester@MHA
architects.com

ALLIANCE HOUSE
LEOPOLD STREET
SHEFFIELD S1 2QY
TEL 0114 2769888
FAX 0114 2767761
Sheffield@MHA
architects.com

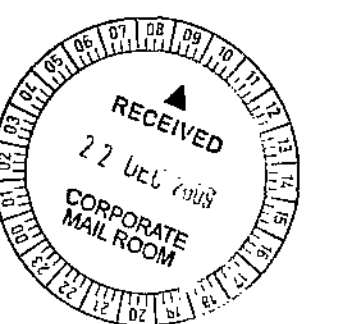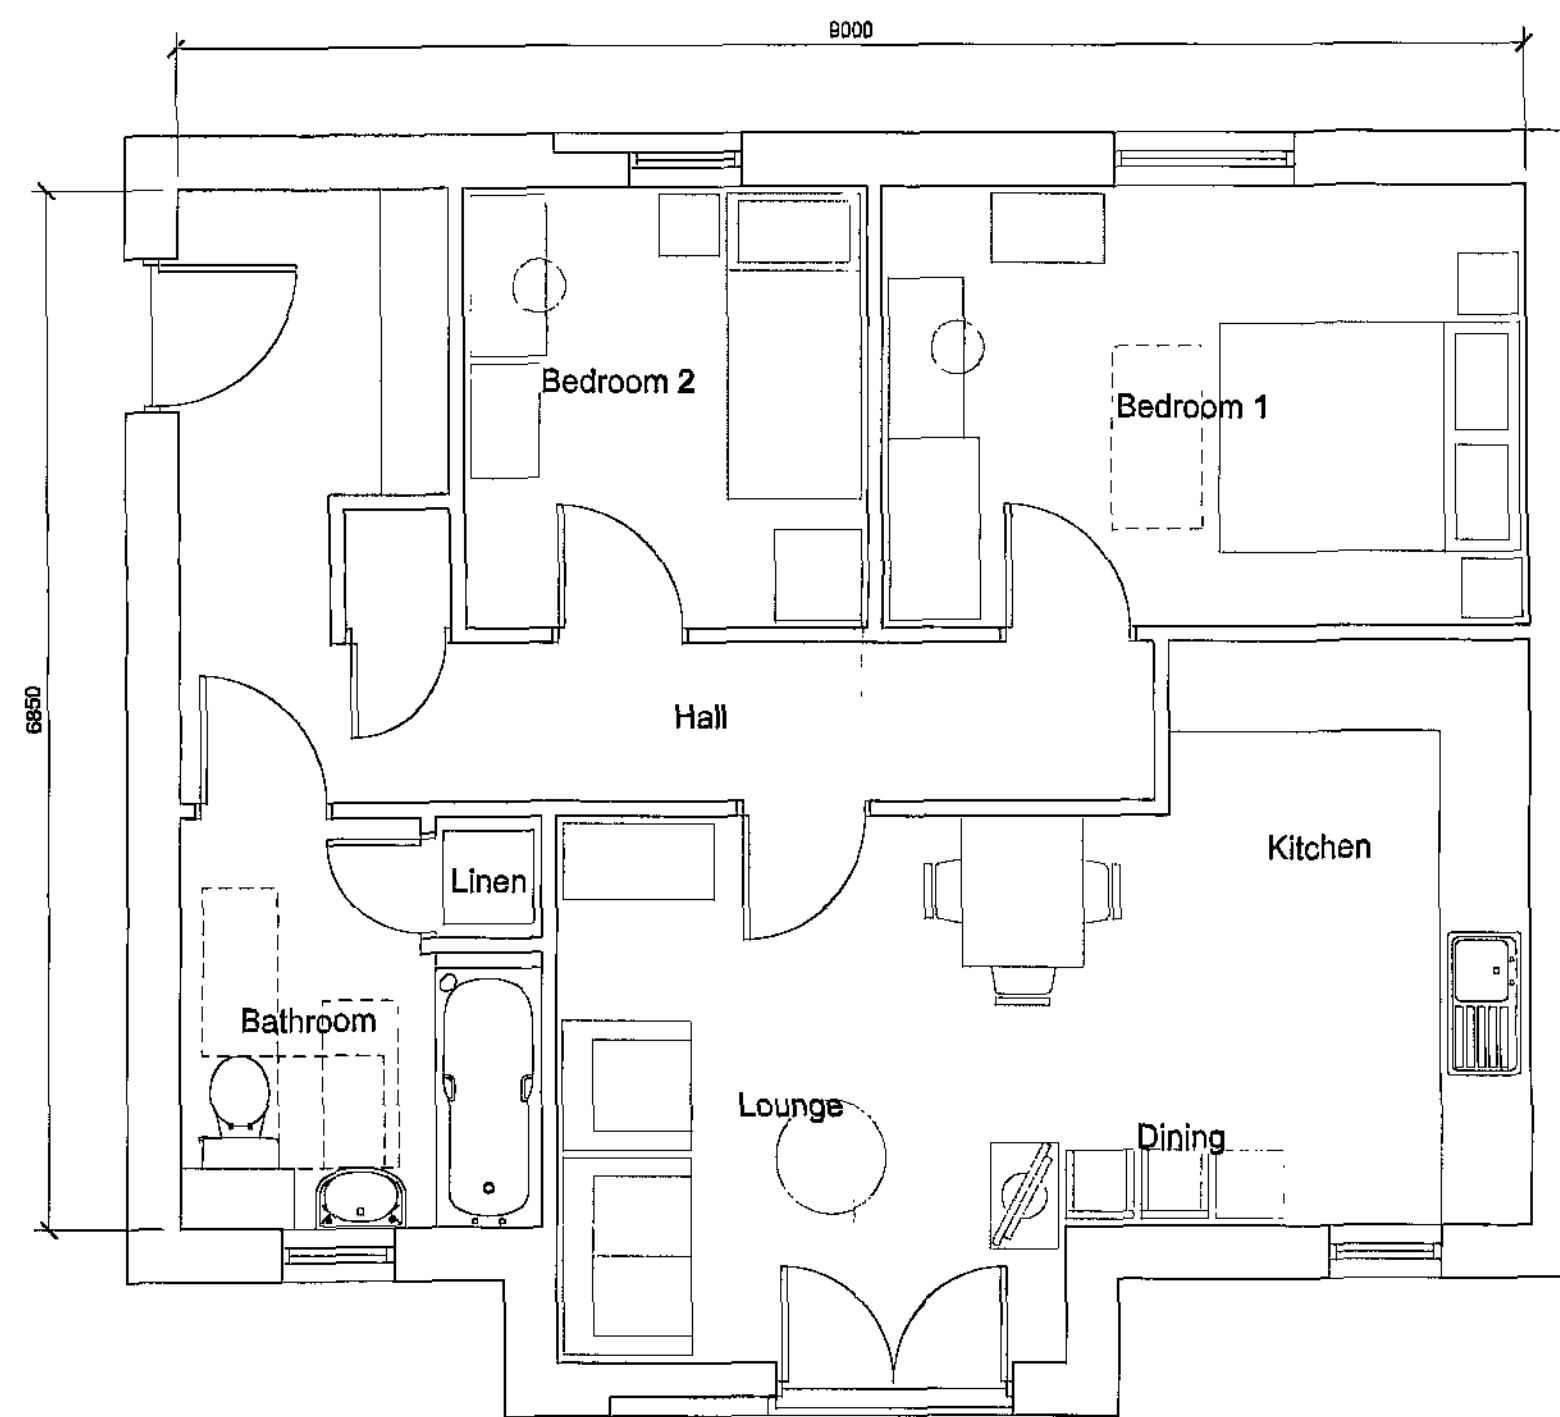

REV A: 16-12-08: KMB: Window positions amended in line with elevations.

REVISIONS


LIDGET LANE
THURNSCOPE

TITLE

TYPE D
2 BEDROOM 3 PERSON FLAT
FLOOR PLANS


DRAWN	DATE	SCALE
KMB	DEC 09	1:50 @ A1
JOB NO	DRAWING	REVISIONS
3BR3	203	A

MICHAEL HYDE AND
ASSOCIATES LIMITED
chartered architects

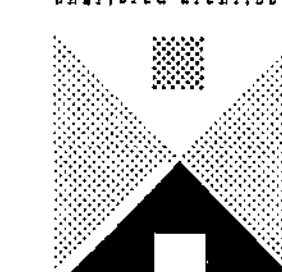


REGISTERED OFFICE
51 BARTON ARCADE
DEANSGATE
MANCHESTER M3 2BJ
TEL 0161 854 1018
FAX 0161 854 4759
Manchester@MHA
architects.com


ALLIANCE HOUSE
LEOPOLD STREET
SHEFFIELD S1 2GY
TEL 0114 2765060
FAX 0114 2767751
Sheffield@MHA
architects.com

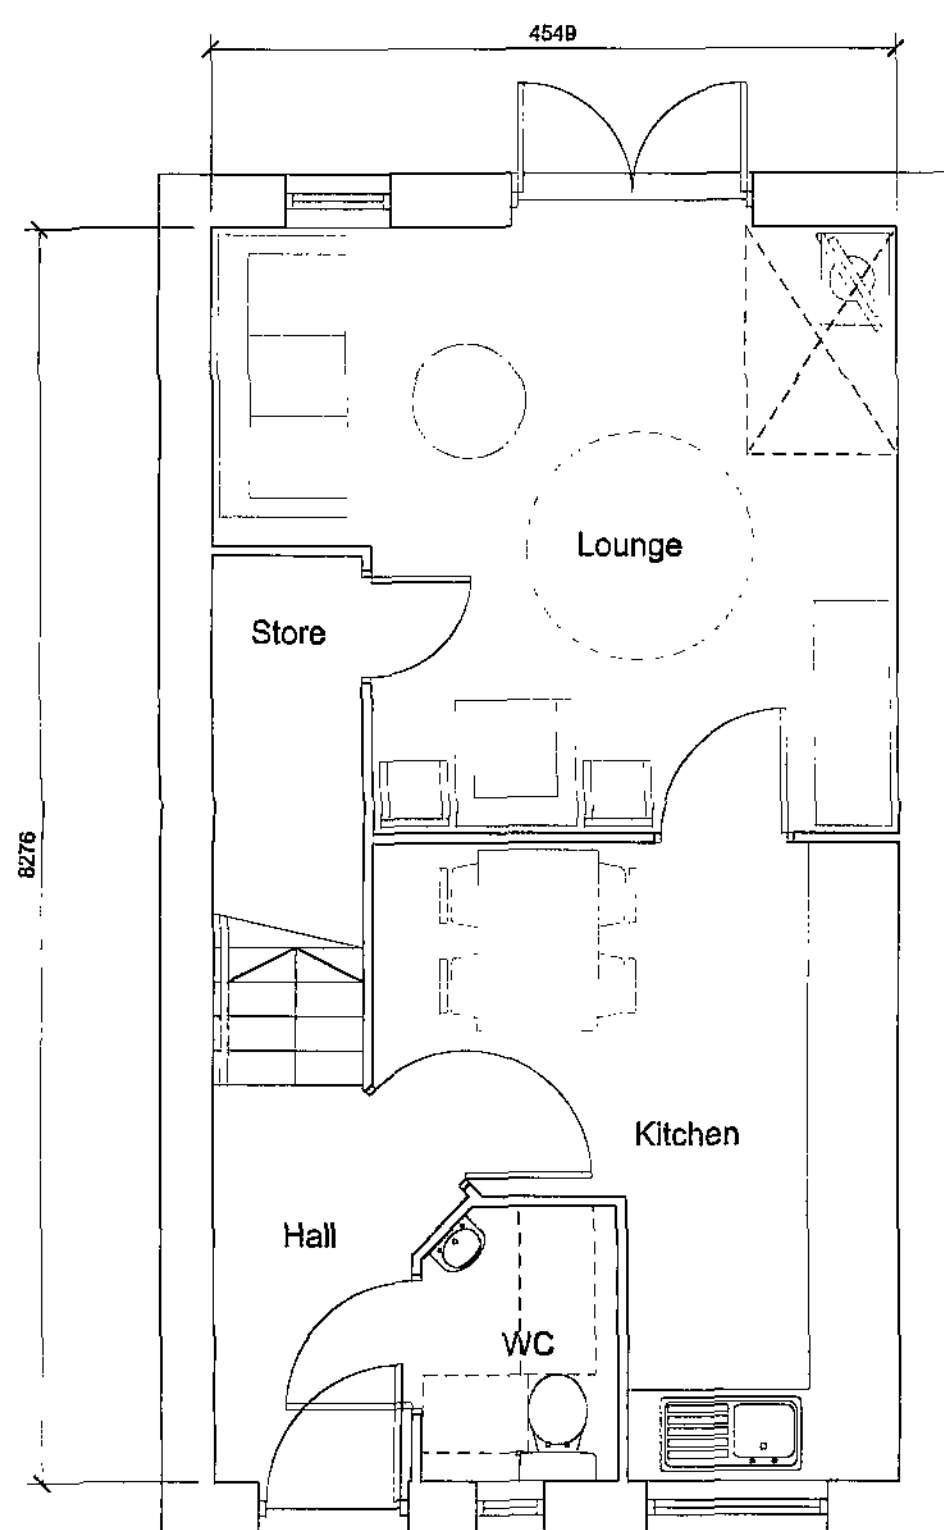

GROUND FLOOR

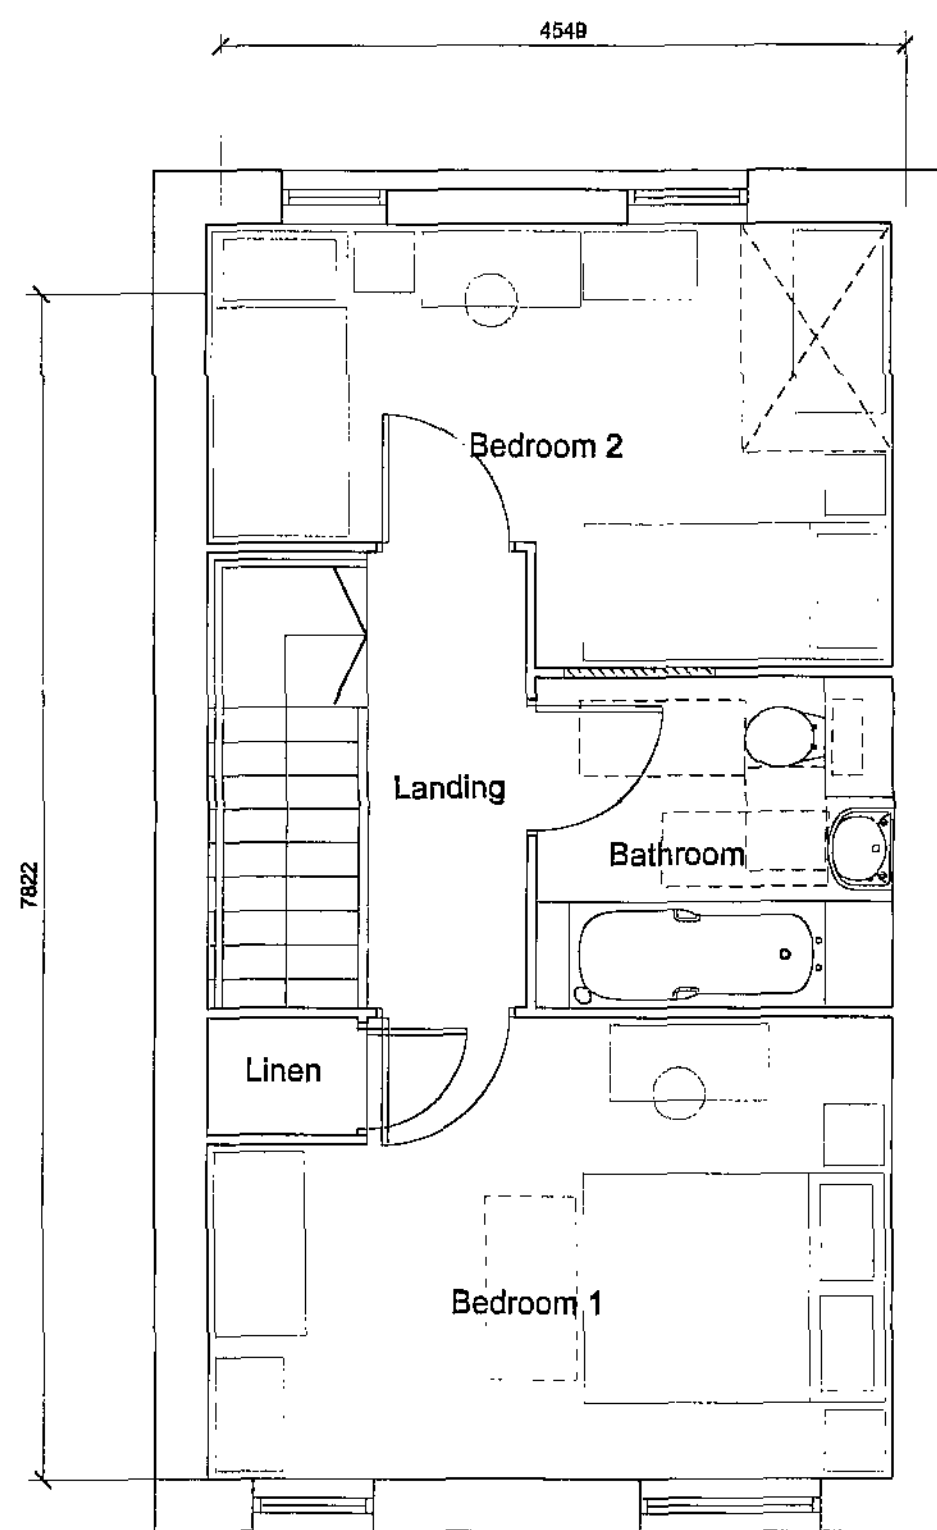

FIRST FLOOR

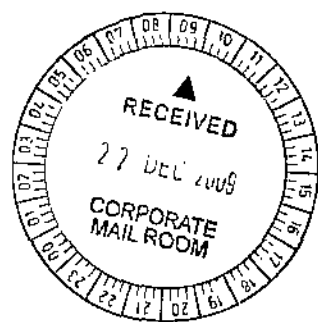

REV A: 16-12-05, KMB. Window positions amended in line with elevations. Windows removed from top of rear plot type made deeper to accommodate wider range.

REVISIONS


LIDGET LANE
THURNSCOE

TITLE

TYPE C
2 BEDROOM 4 PERSON HOUSE
FLOOR PLANS


DRAWN	DATE	SCALE
KMB	DEC 09	1:50 @ A1
JOB NO	DRAWING	REVISIONS
3BR3	202	A

MICHAEL HYDE AND
ASSOCIATES LIMITED
chartered architects

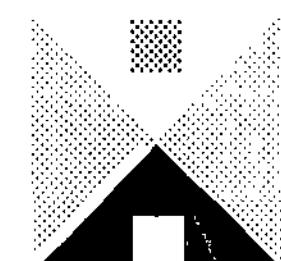


REGISTERED OFFICE
51 BARTON ARCADE
DEANSGATE
MANCHESTER M3 2BJ
TEL 0161 834 1018
FAX 0161 834 4798
Manchester@MHA
architects.com


ALLIANCE HOUSE
LEOPOLD STREET
SHEFFIELD S1 2QY
TEL 0114 2769986
FAX 0114 2767781
Sheffield@MHA
architects.com

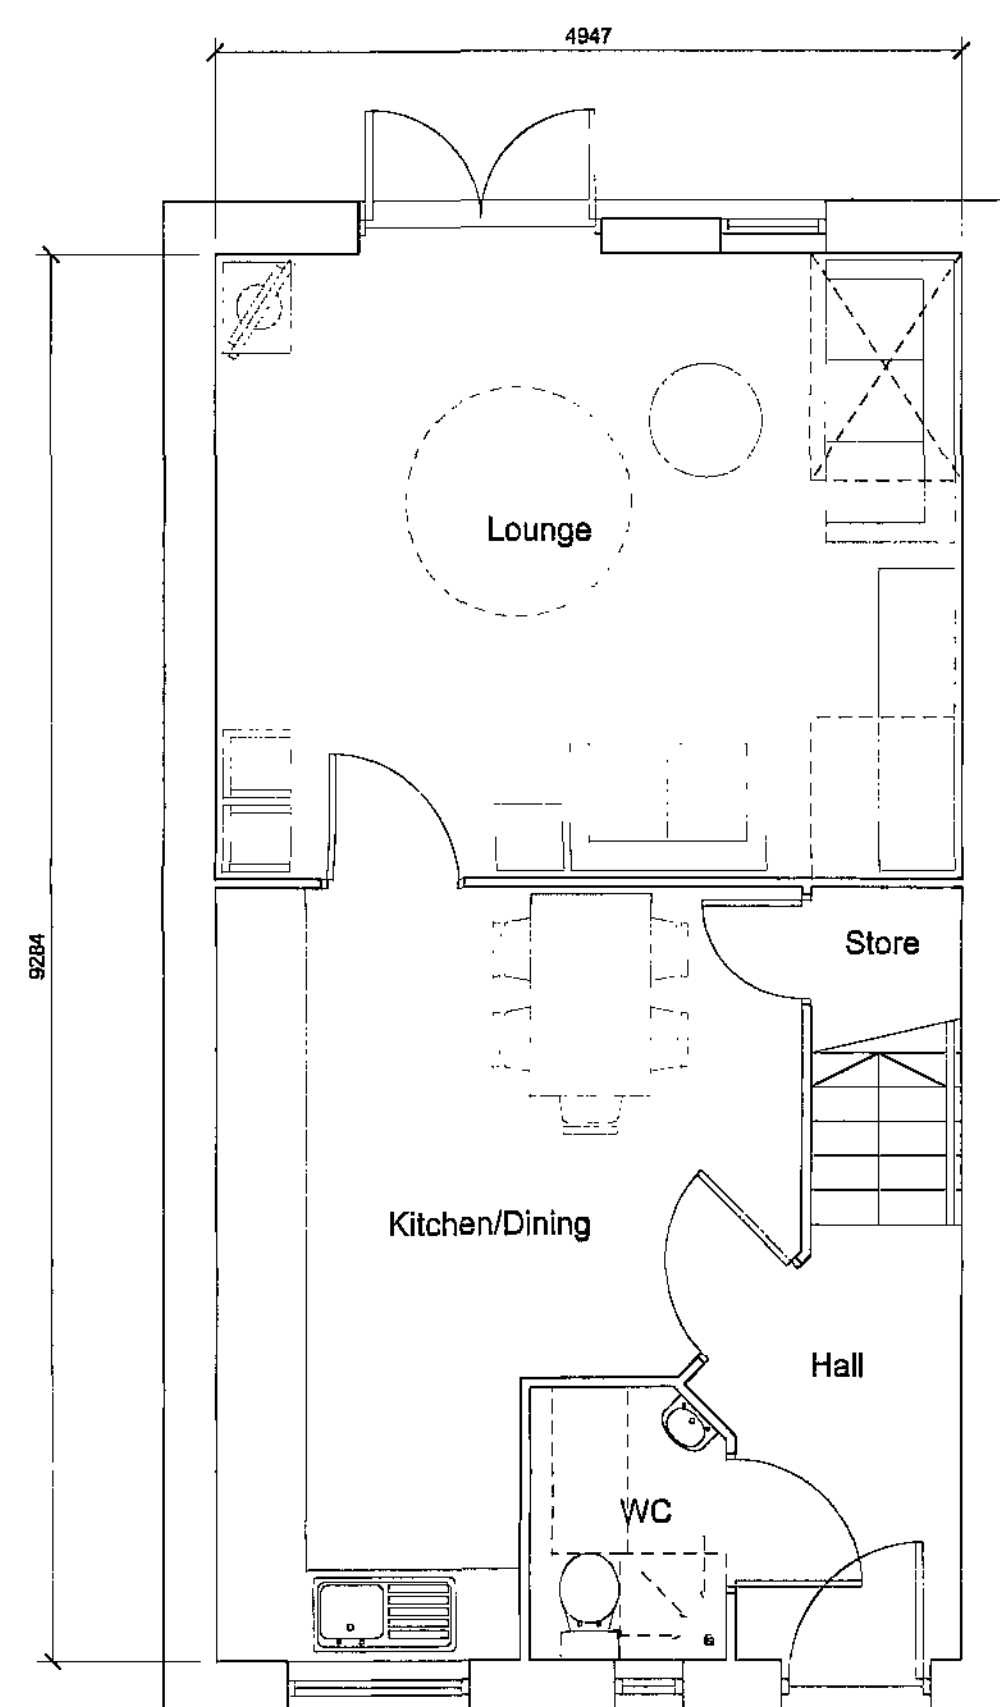

GROUND FLOOR

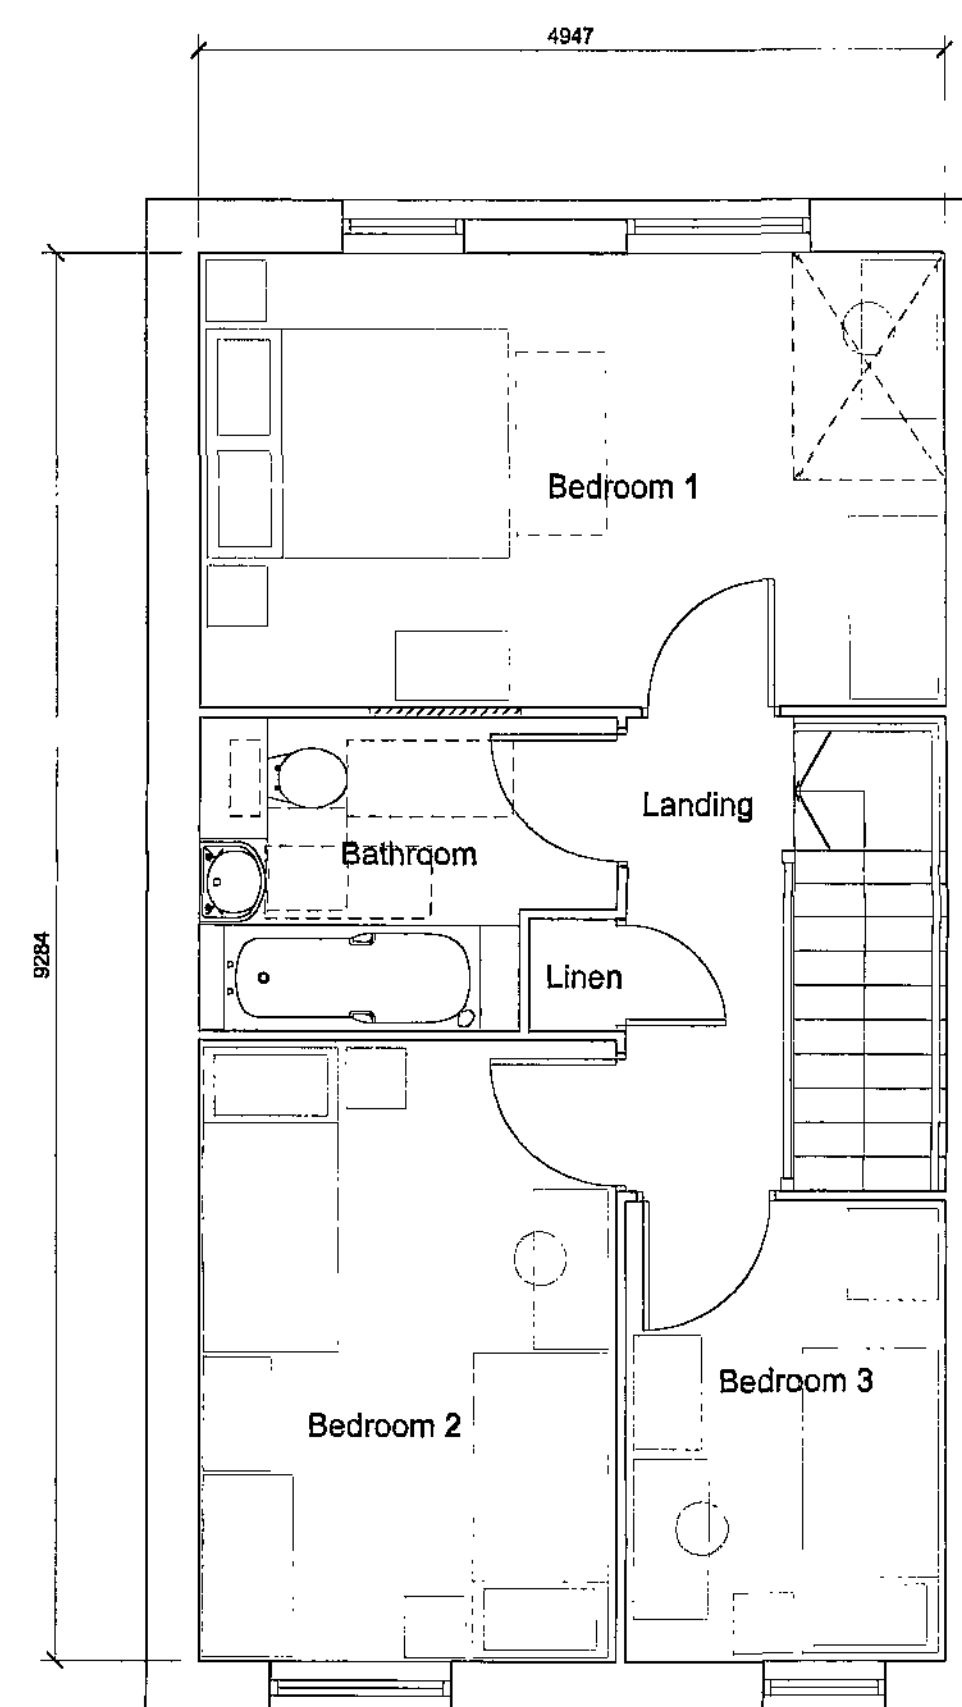

FIRST FLOOR

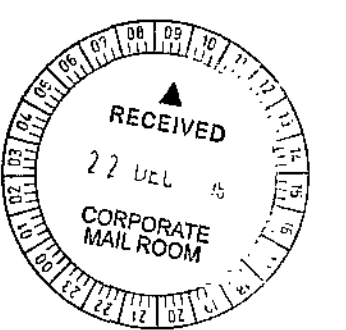

REV A: 15-12-09: KUB: Window positions amended in the with elevations.

REVISIONS


LIDGET LANE
THURNSCOE

TITLE

TYPE B
3 BEDROOM 5 PERSON HOUSE
FLOOR PLANS

DRAWN	DATE	SCALE
KMB	DEC 09	1:50 @ A1
JOB NO	DRAWING	REVISIONS
3BR3	201	A

MICHAEL HYDE AND
ASSOCIATES LIMITED
sharpened architects

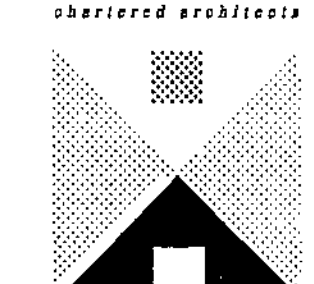

REGISTERED OFFICE
81 BARTON ARCADE
DEAN GATE
MANCHESTER M3 2BJ
TEL 0161 834 1018
FAX 0161 834 4798
Manchester@MHA
architects.com

ALLIANCE HOUSE
LEOPOLD STREET
SHEFFIELD S1 2DY
TEL 0114 2759506
FAX 0114 2767767
Sheffield@MHA
architects.com