


EXISTING GARAGE TO BE CONVERTED TO DETACHED DORMER BUNGALOW

block plan

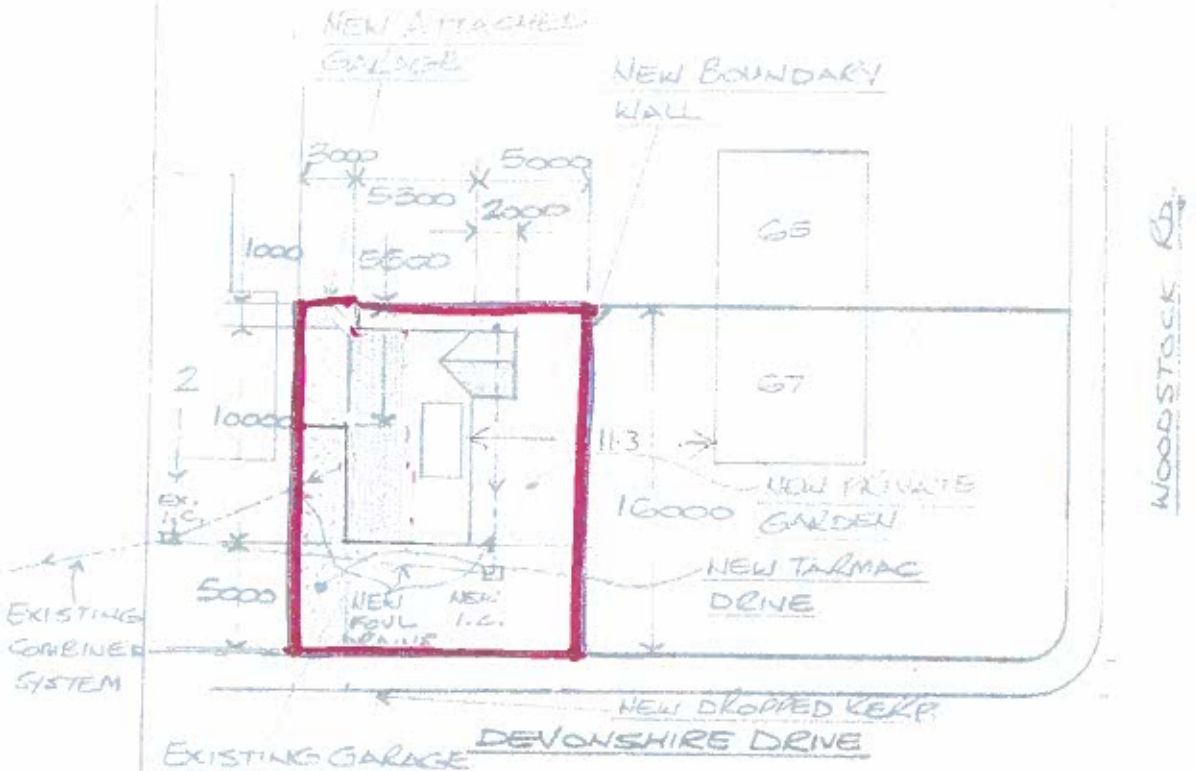

location plan

PROPOSED CONVERSION OF GARAGE TO THE R/O Nº 67 WOODSTOCK RD., WILTHORPE, BARNSLEY FOR MR. B. HOLDERNESS		JOB NO. MK165
Drawn MKH	SCALE 1:33⅓	SHEET NO. 05
Checked		
Approved	DATE 19/4/02	A 8