


The contractor shall check all dimensions on site and report discrepancies before work commences.
No dimension shall be scaled off this drawing.
©copyright of this drawing is retained by A L Turner

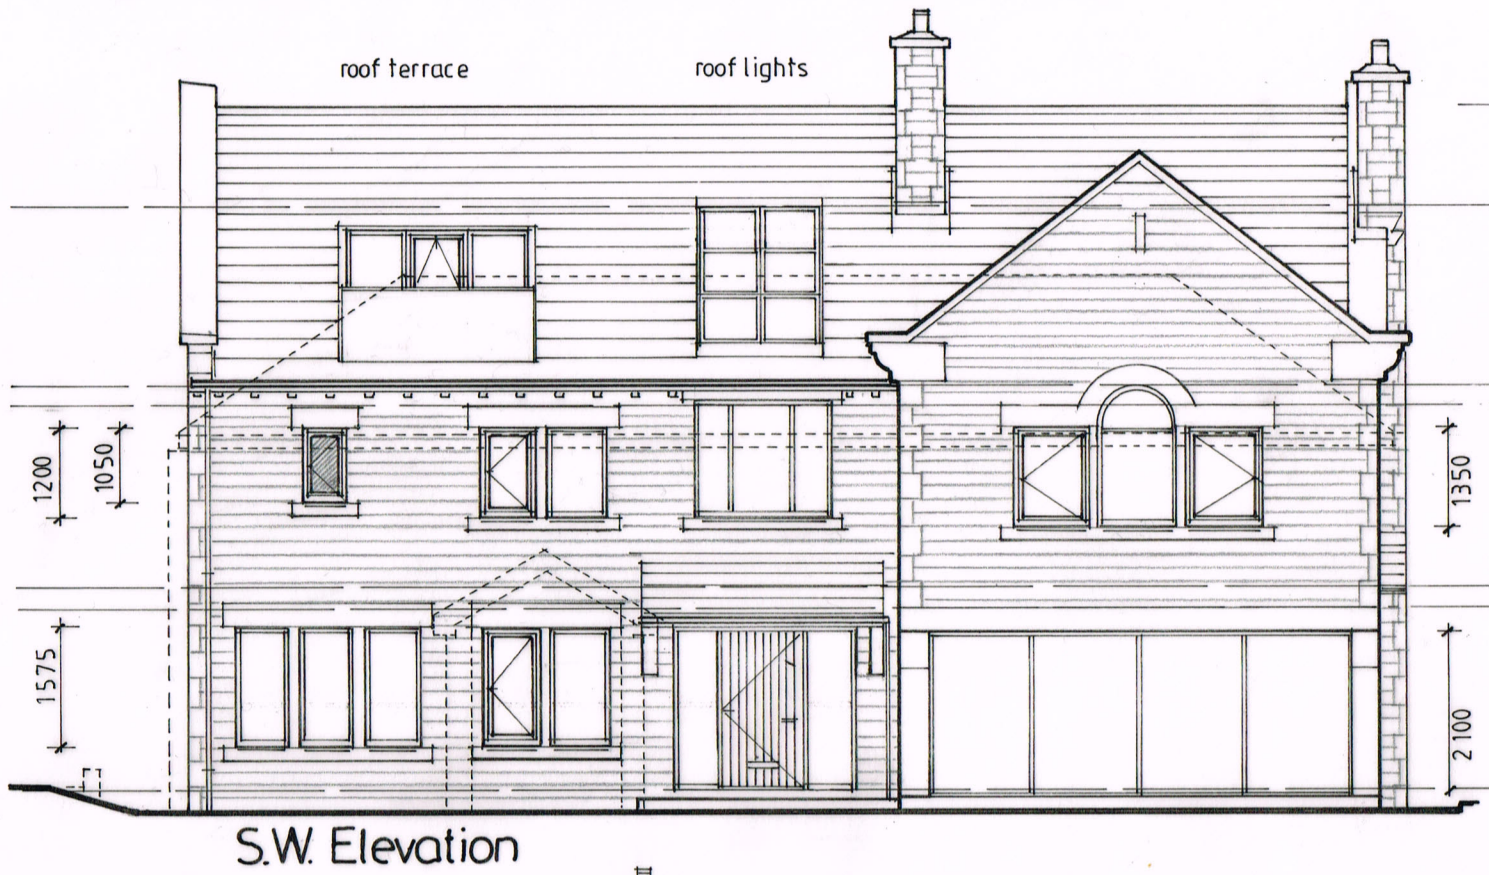

S.W. Elevation

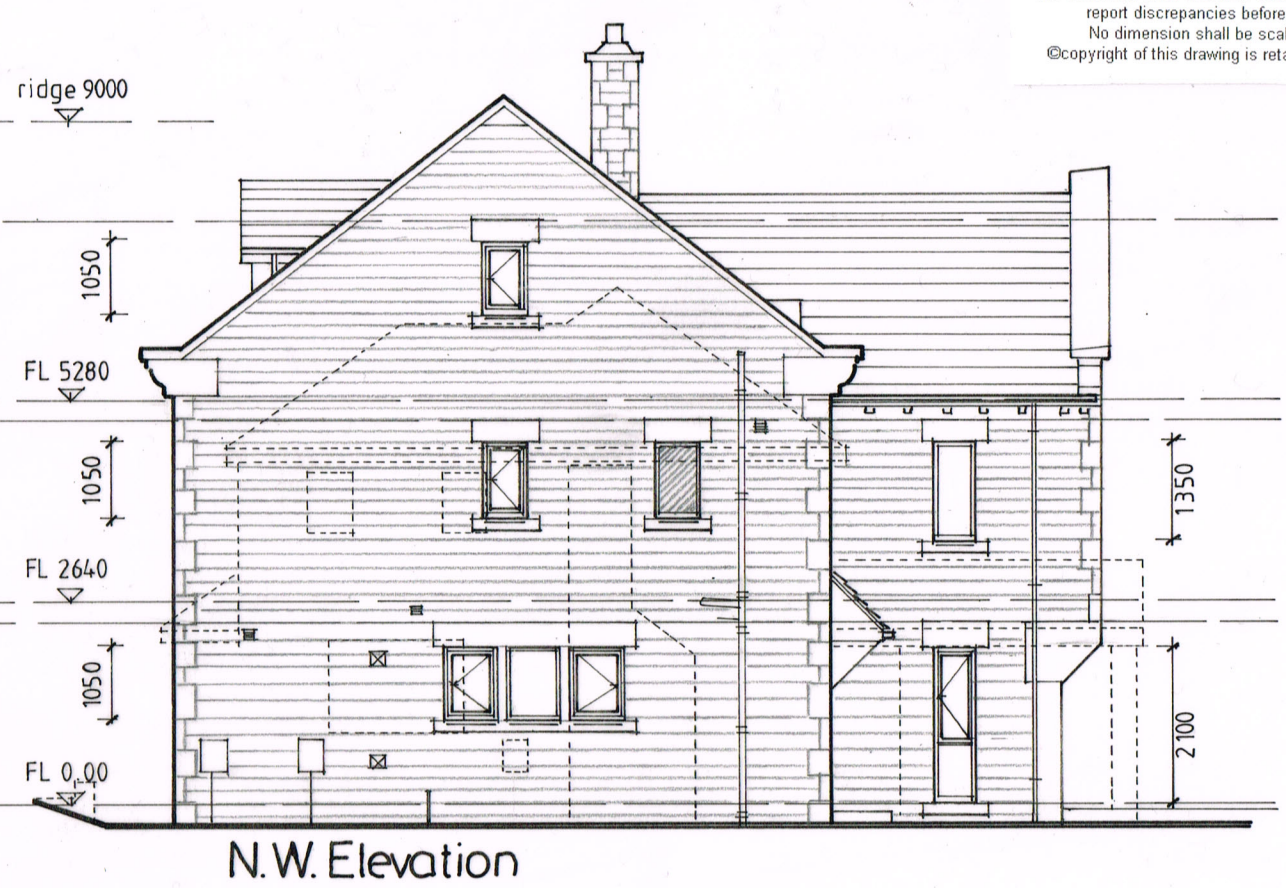

N.W. Elevation

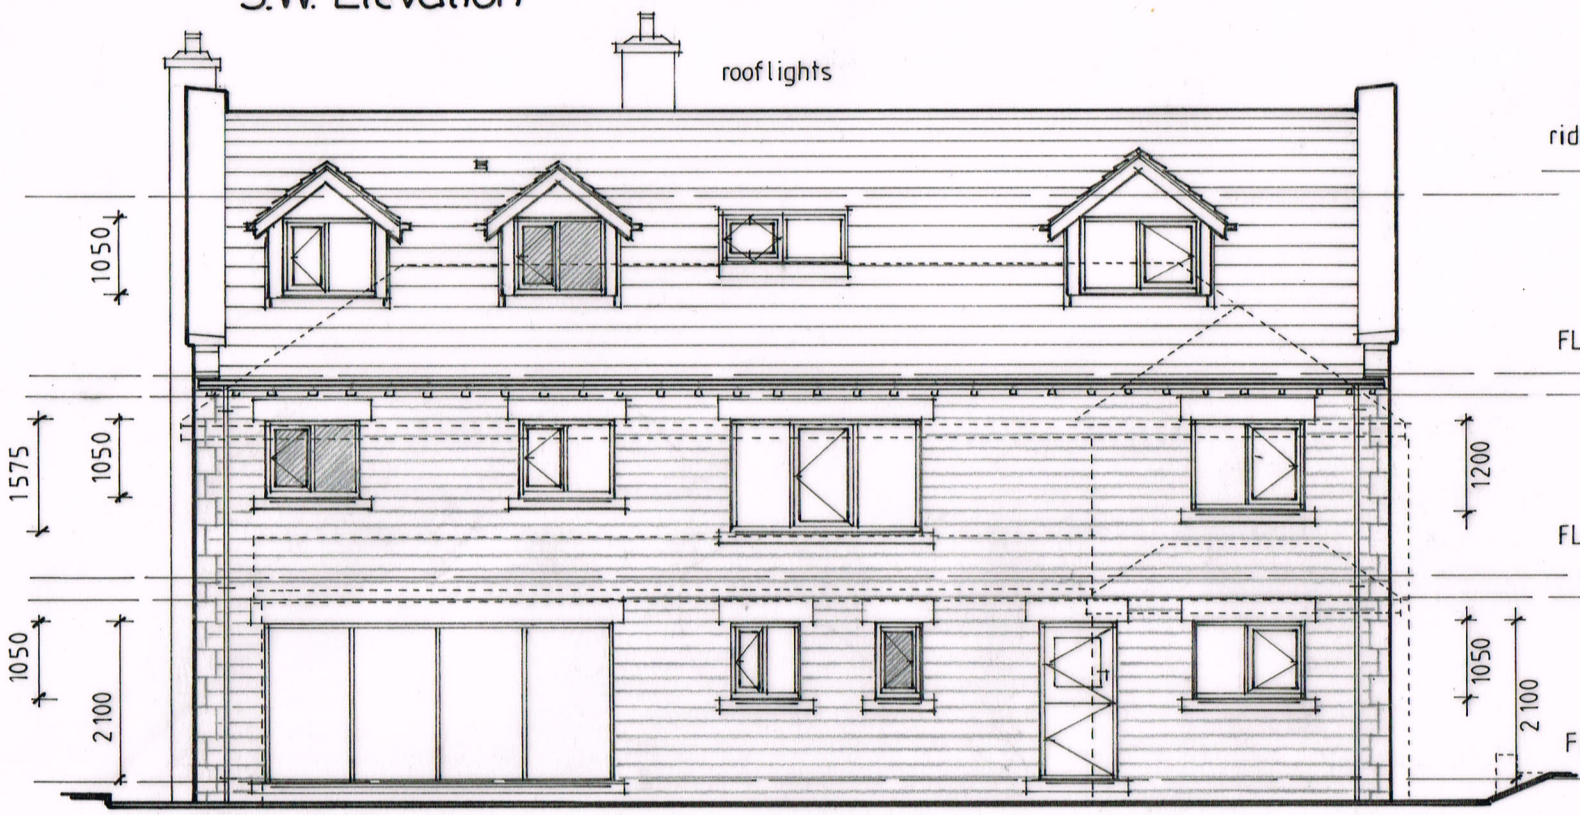

N.E. Elevation



S.E. Elevation

Scope of the work
Erect extensions, raise height, re-roof and re-clad existing house.

External materials
Selection of external materials shall be subject to approval of samples by Barnsley MBC and any condition of planning permission that may apply.

Roof covering
Natural blue slate covering with terra cotta ridge tiles and pointed verge. Pitch = 38°. Lead valley gutters and flashings.

Walls
Natural, coursed stone with punch face pointed in natural mortar finished flush. Sawn stone quoins to corners. Sawn stone lintels, cills and mullions at openings. Sawn stone coping stones to gables.

Dormers
Roof covering and pitch as main roof. Walls clad in lead sheet. Lead flashings at junctions with main roof.

Roof Windows and Roof Terrace
Standard Velux GGL range roof windows and roof terrace.

Rainwater goods
SA A guttering and fallpipes.

Windows and Doors
Frames in powder coated aluminium colour RAL 7005 (mid-grey) fitted with thermally efficient glazing. SAA furniture. Obscured glazing where shown to bathrooms and dressing room.

client :	Mr & Mrs McAdoo	date.	01.2014
project :	16 Quaker Lane, Barnsley, S71 5EQ	scale. 1:100	size A3
title :	External Elevations as Proposed	drawn.	ALT

A L Turner + Associates
CHERRY TREE HOUSE, LEVISHAM, NORTH YORKSHIRE, YO18 7NL
tel : 01751 460007 fax : 01751 460007
tonyturner829@btinternet.com
www.yorkshirearchitectural.co.uk

drawing no. 2235 : 6 rev.