
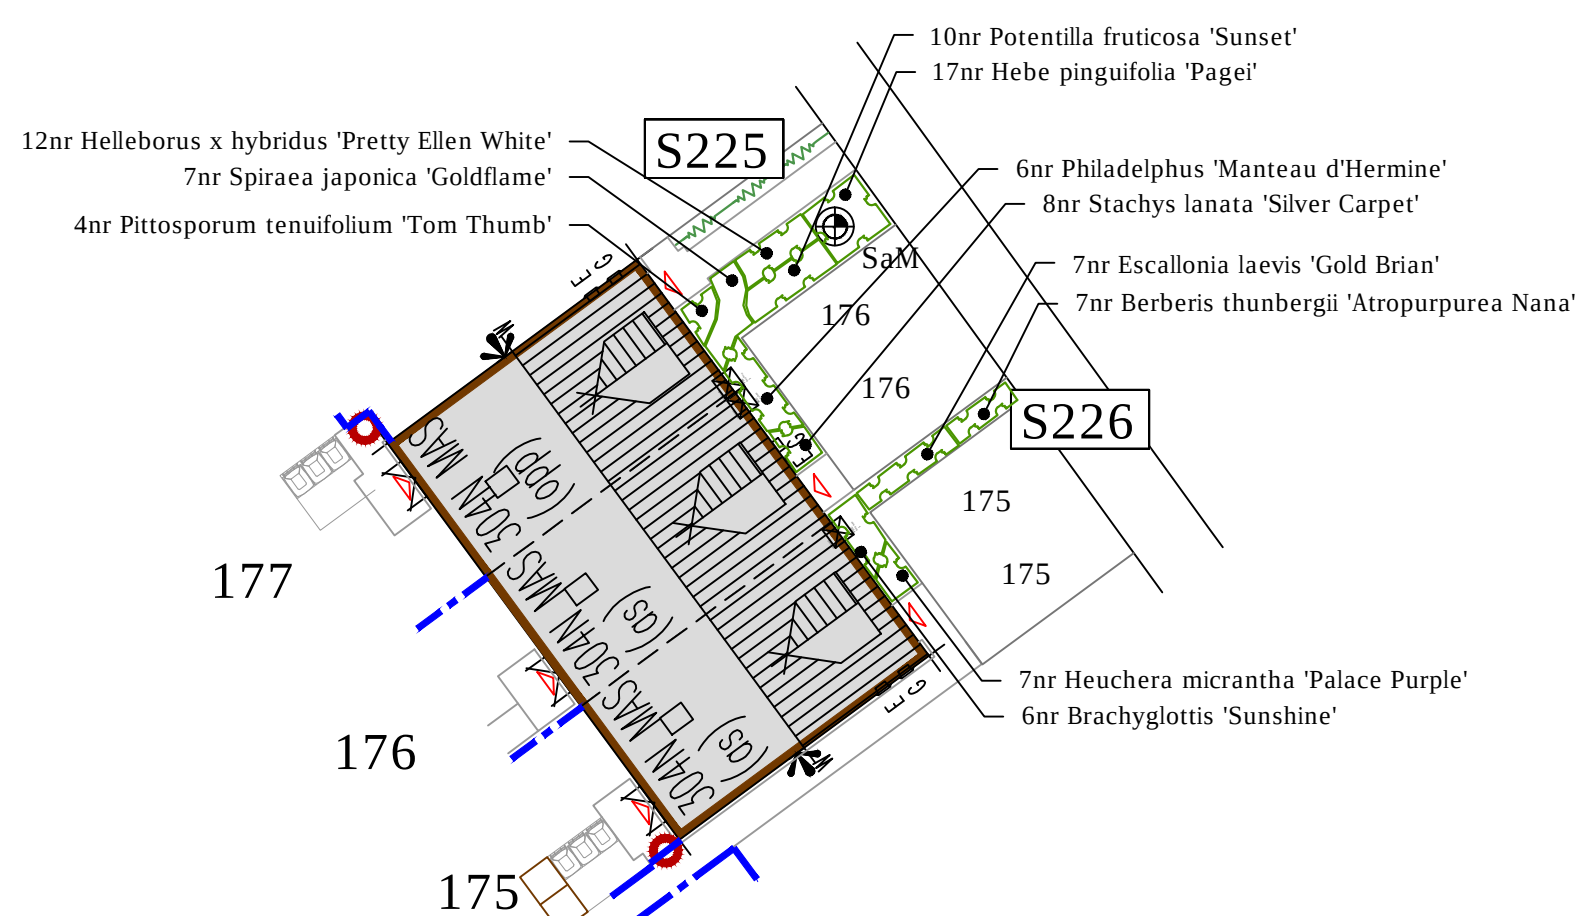
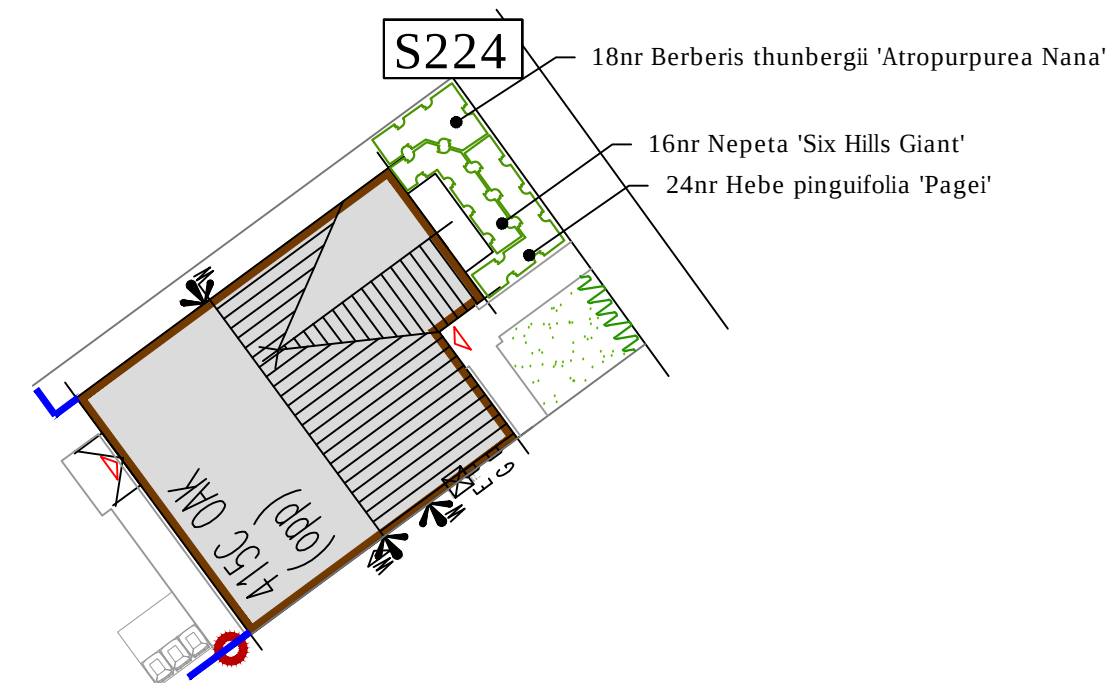
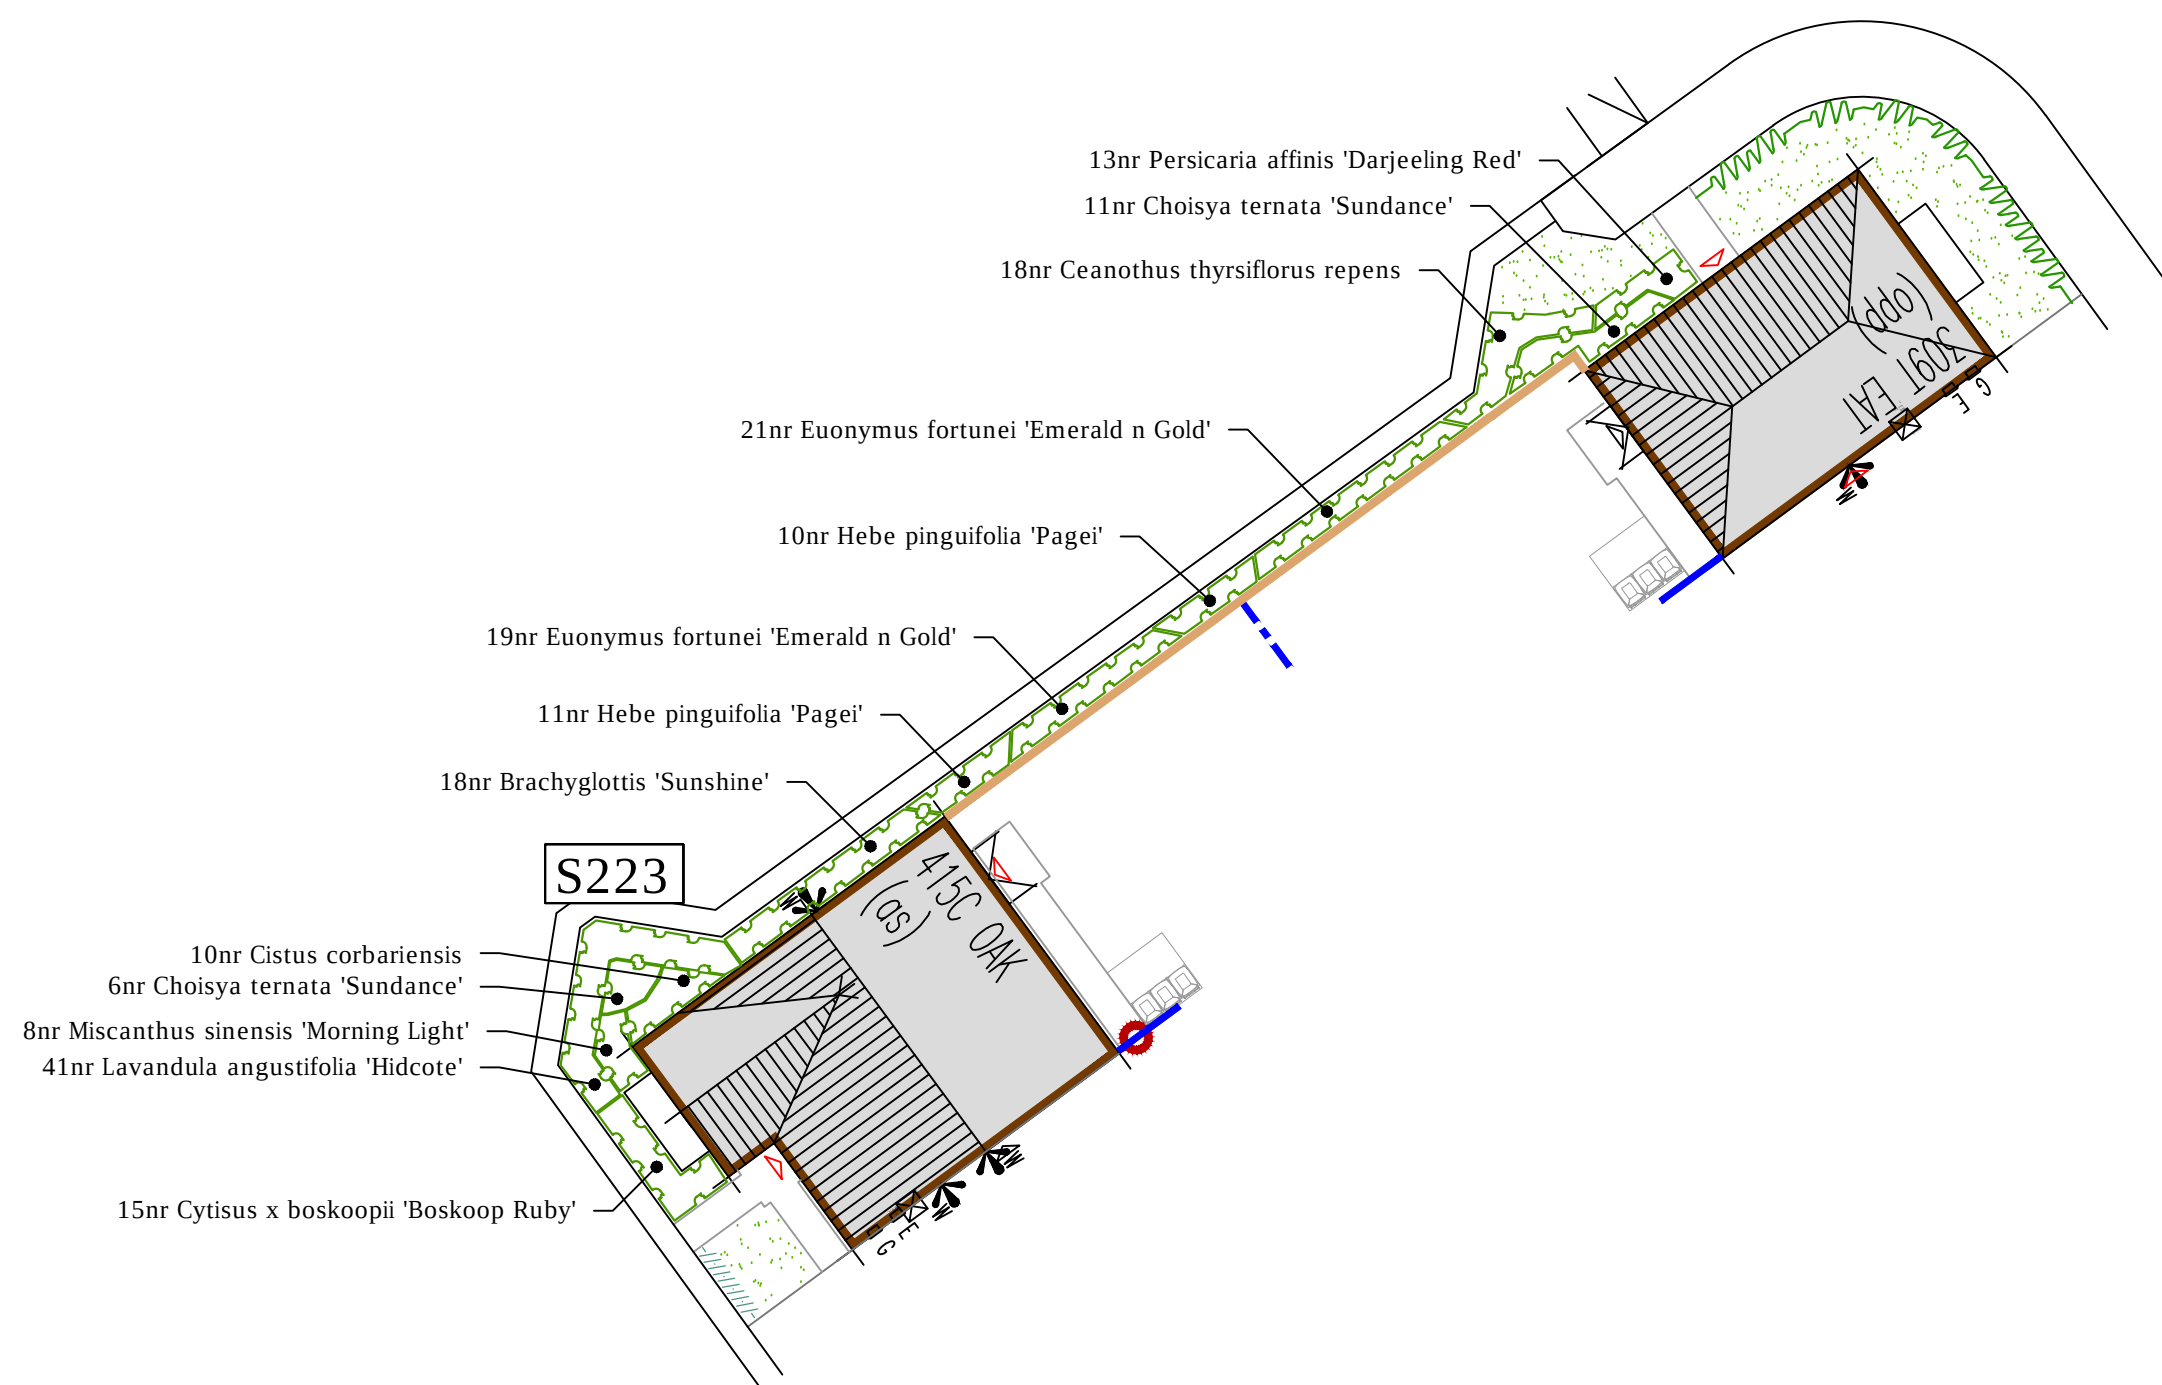
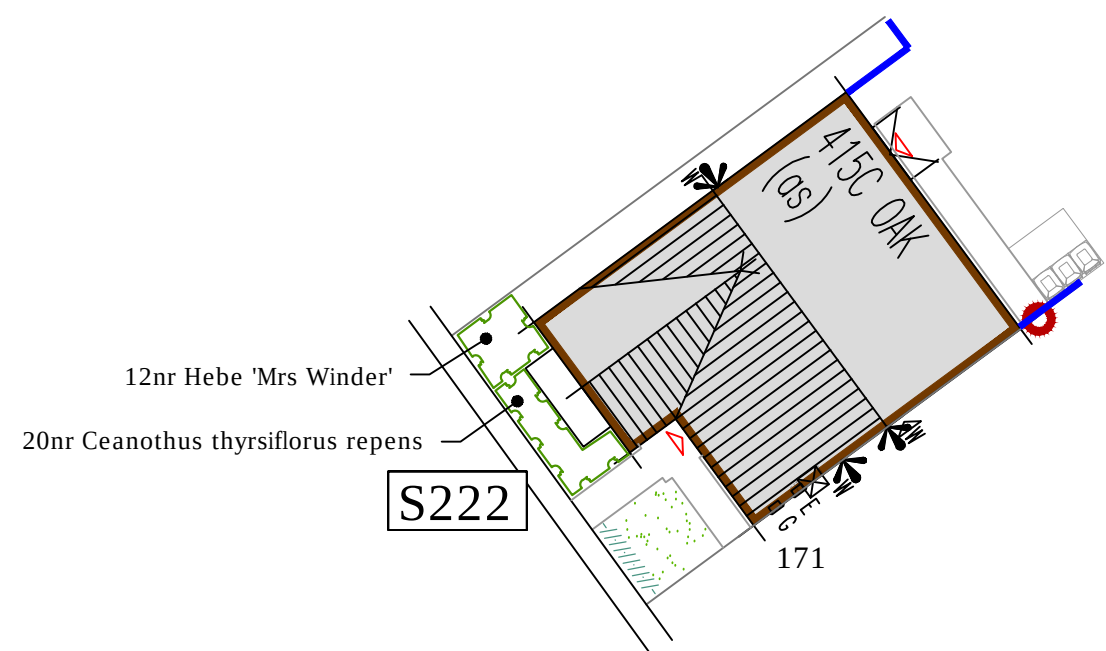
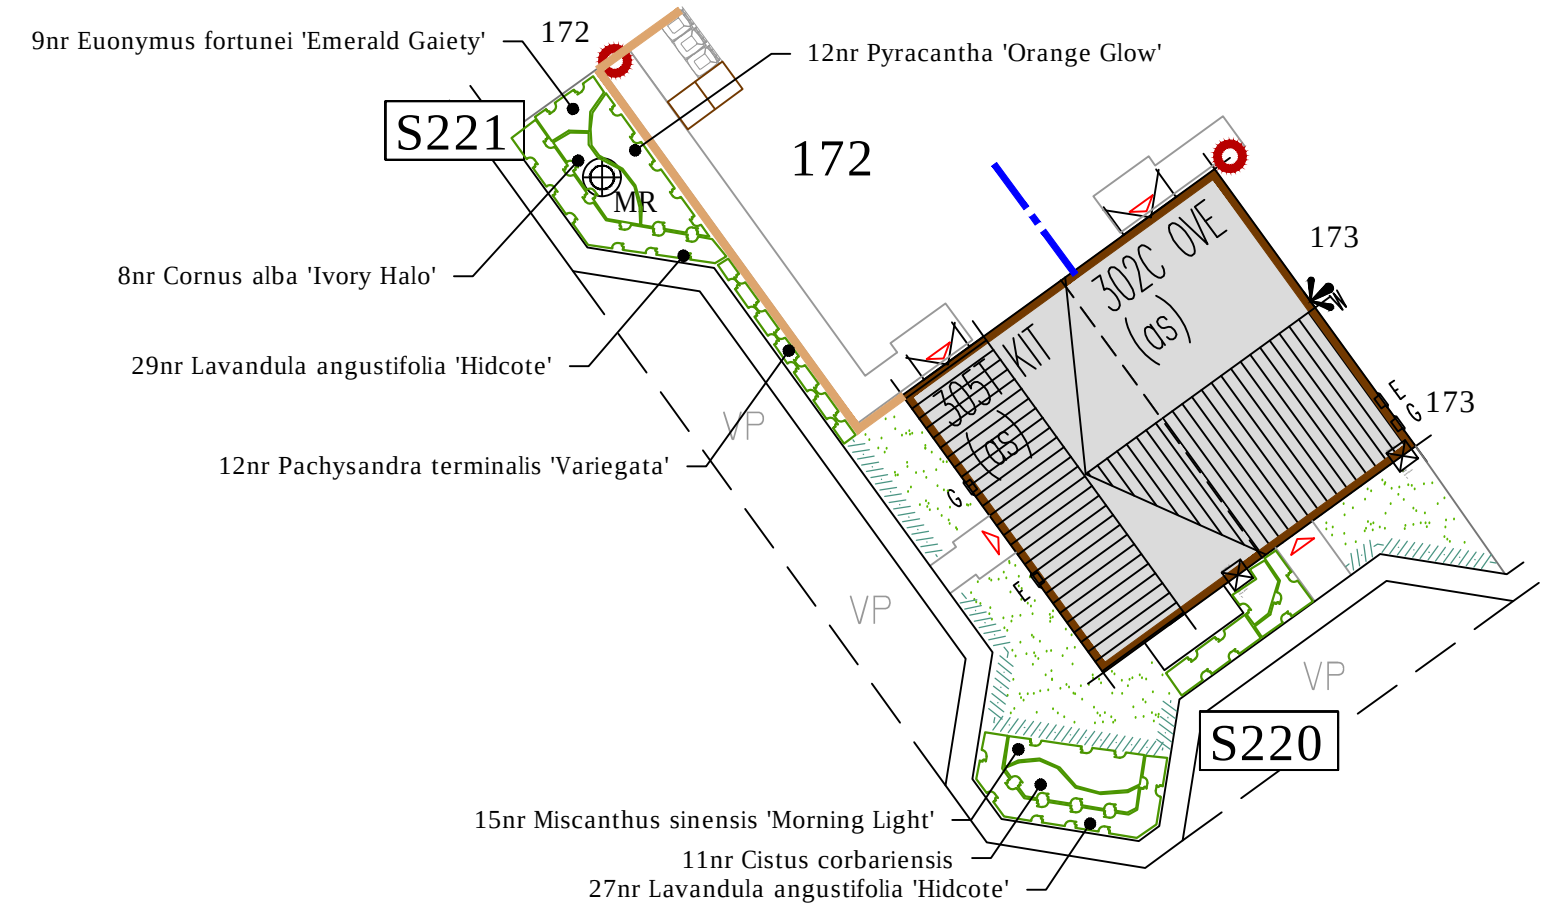
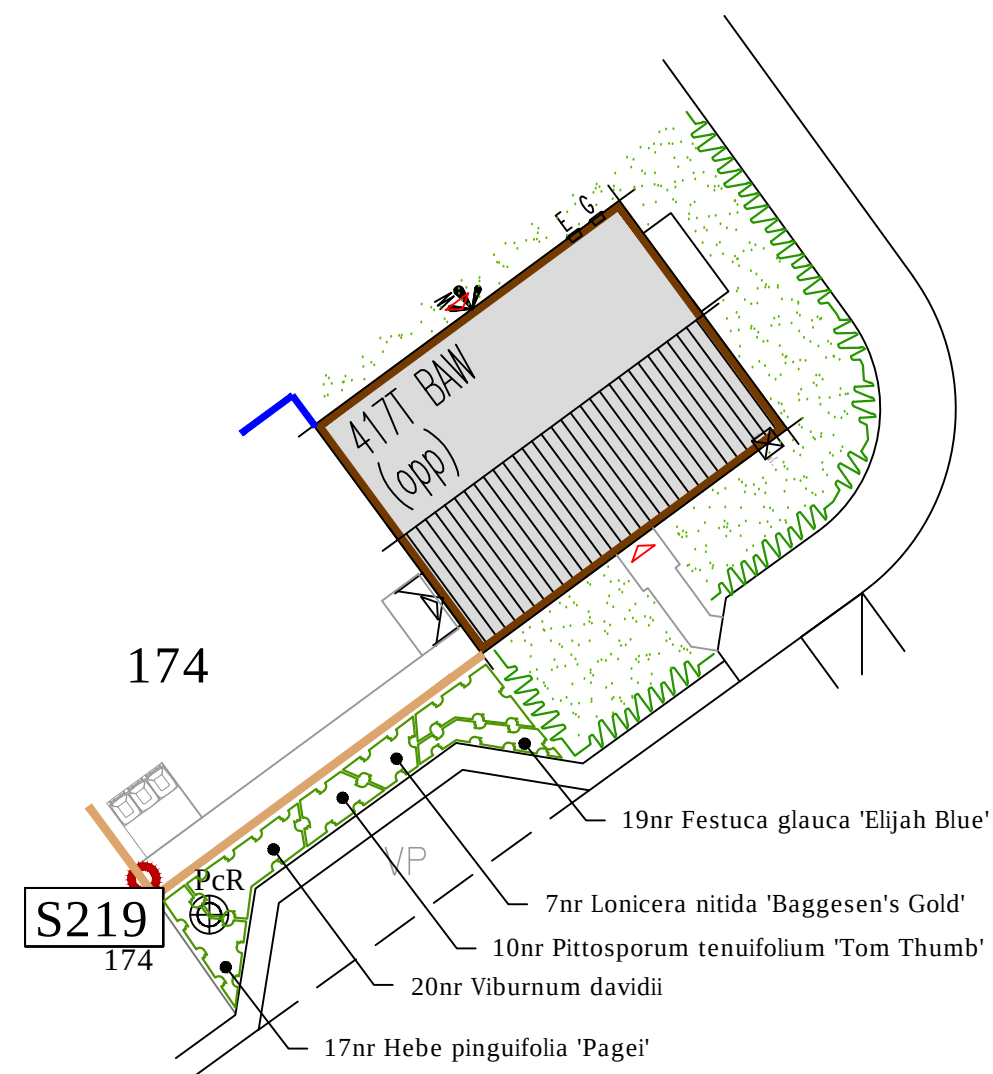
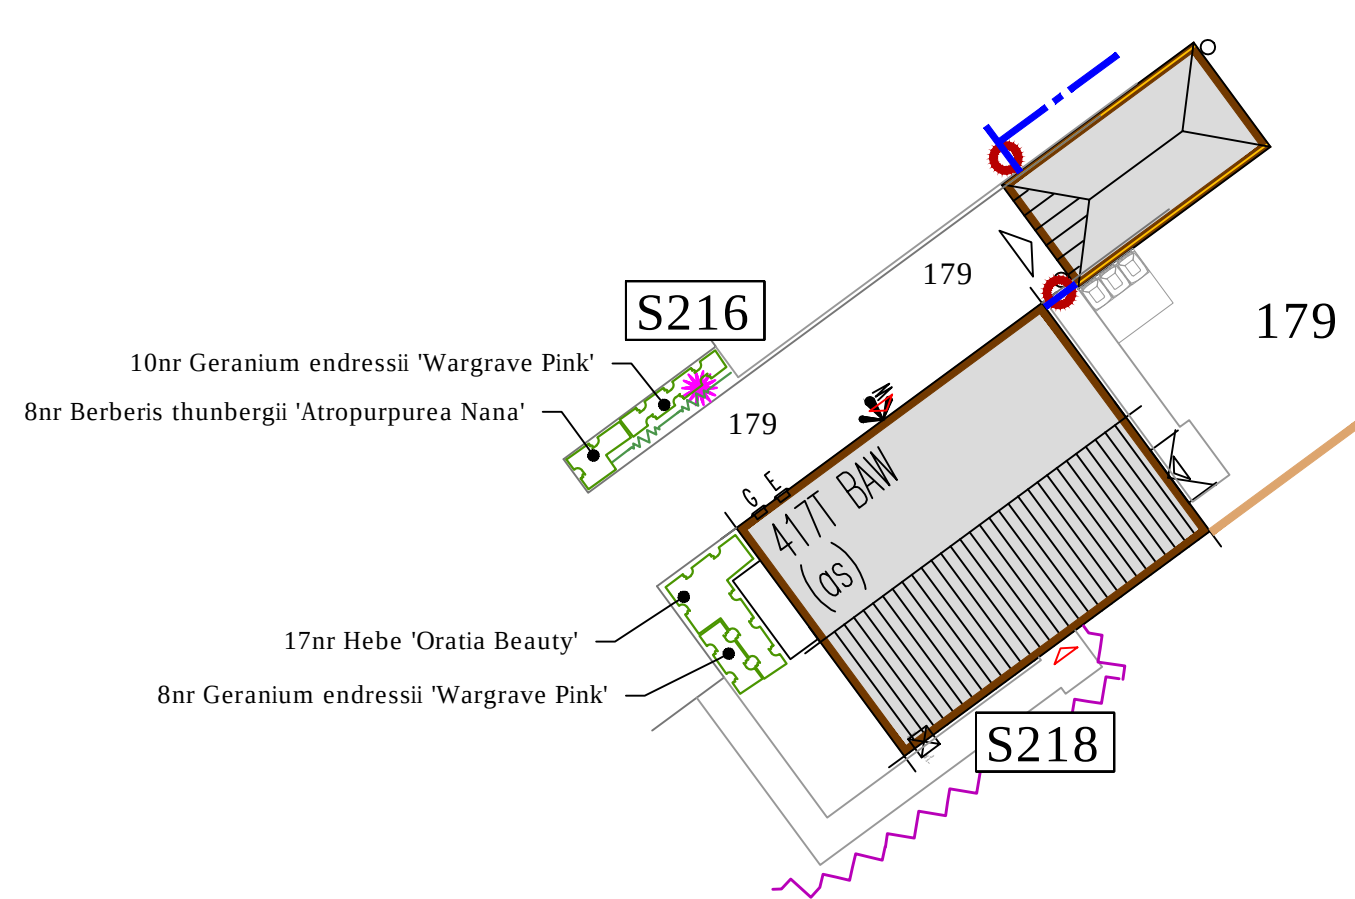


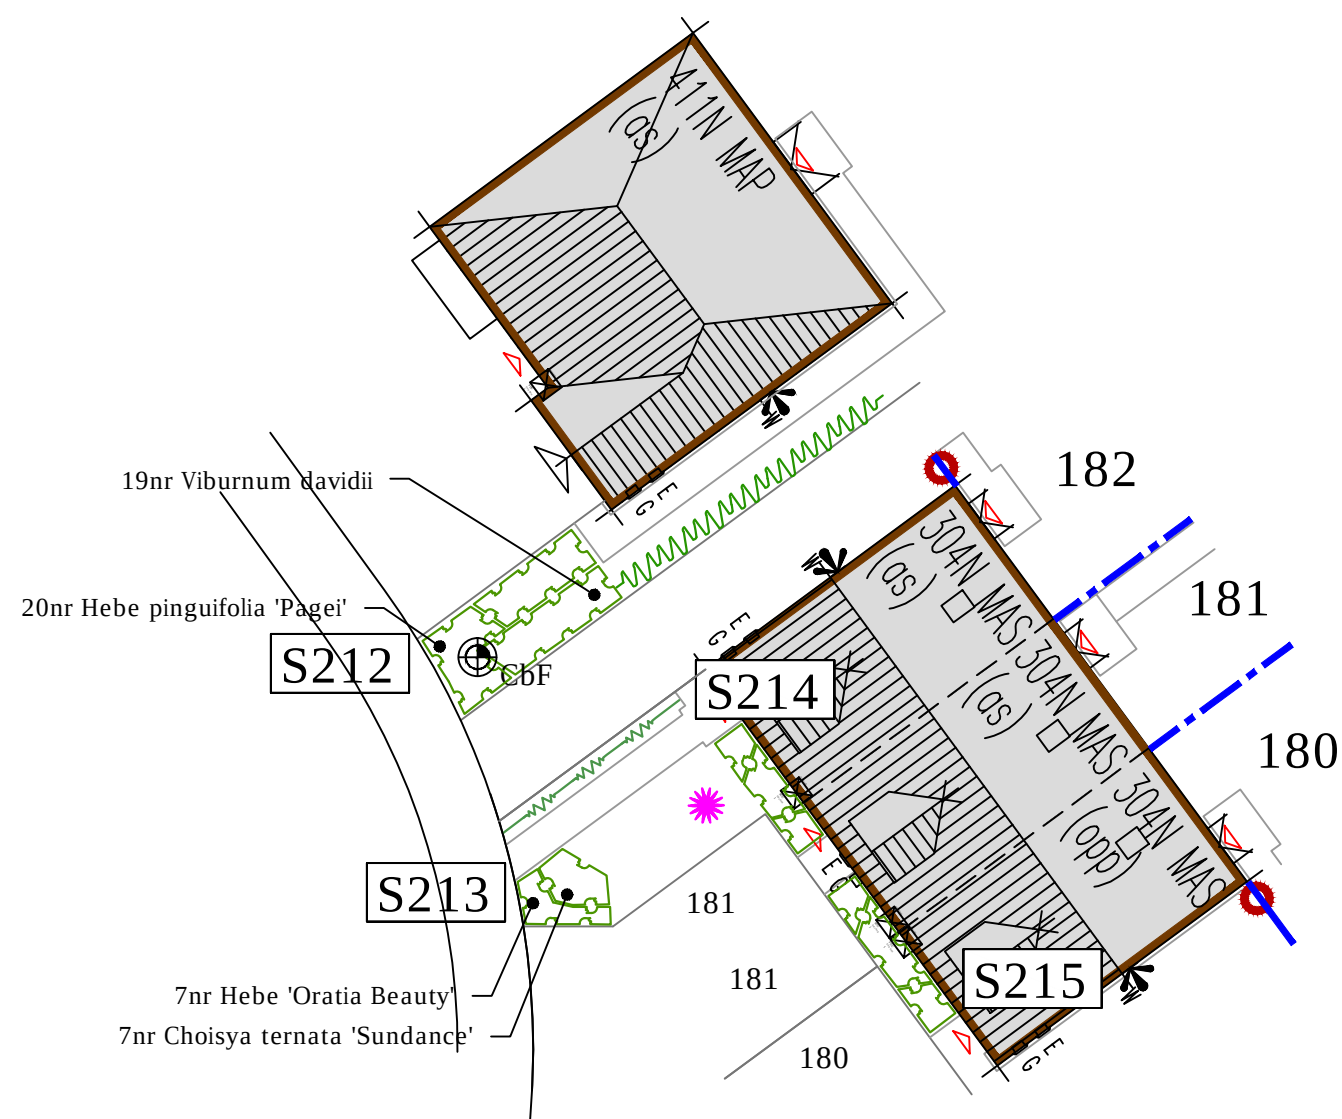

TO BE READ IN CONJUNCTION WITH R/2678/1A AND
SUBSEQUENT LANDSCAPE DETAIL SHEETS

Sue Farmer BA MA LD MLI Landscape Architect fdalandscape Westleigh Hall Wakefield Road Denby Dale Huddersfield HD8 8QJ telephone 01484 861611 fax 01484 861616 isdn 01484 866900 email info@fdalandscape.co.uk www.fdalandscape.co.uk	client Miller Homes	
	project Residential Development	
	drawing title LANDSCAPE DETAILS Shrub Beds S211 - S226	
	scale 1:200 @A1	date Feb 23
	drwn by SF	drawing no R/2678/11