


proposed extension

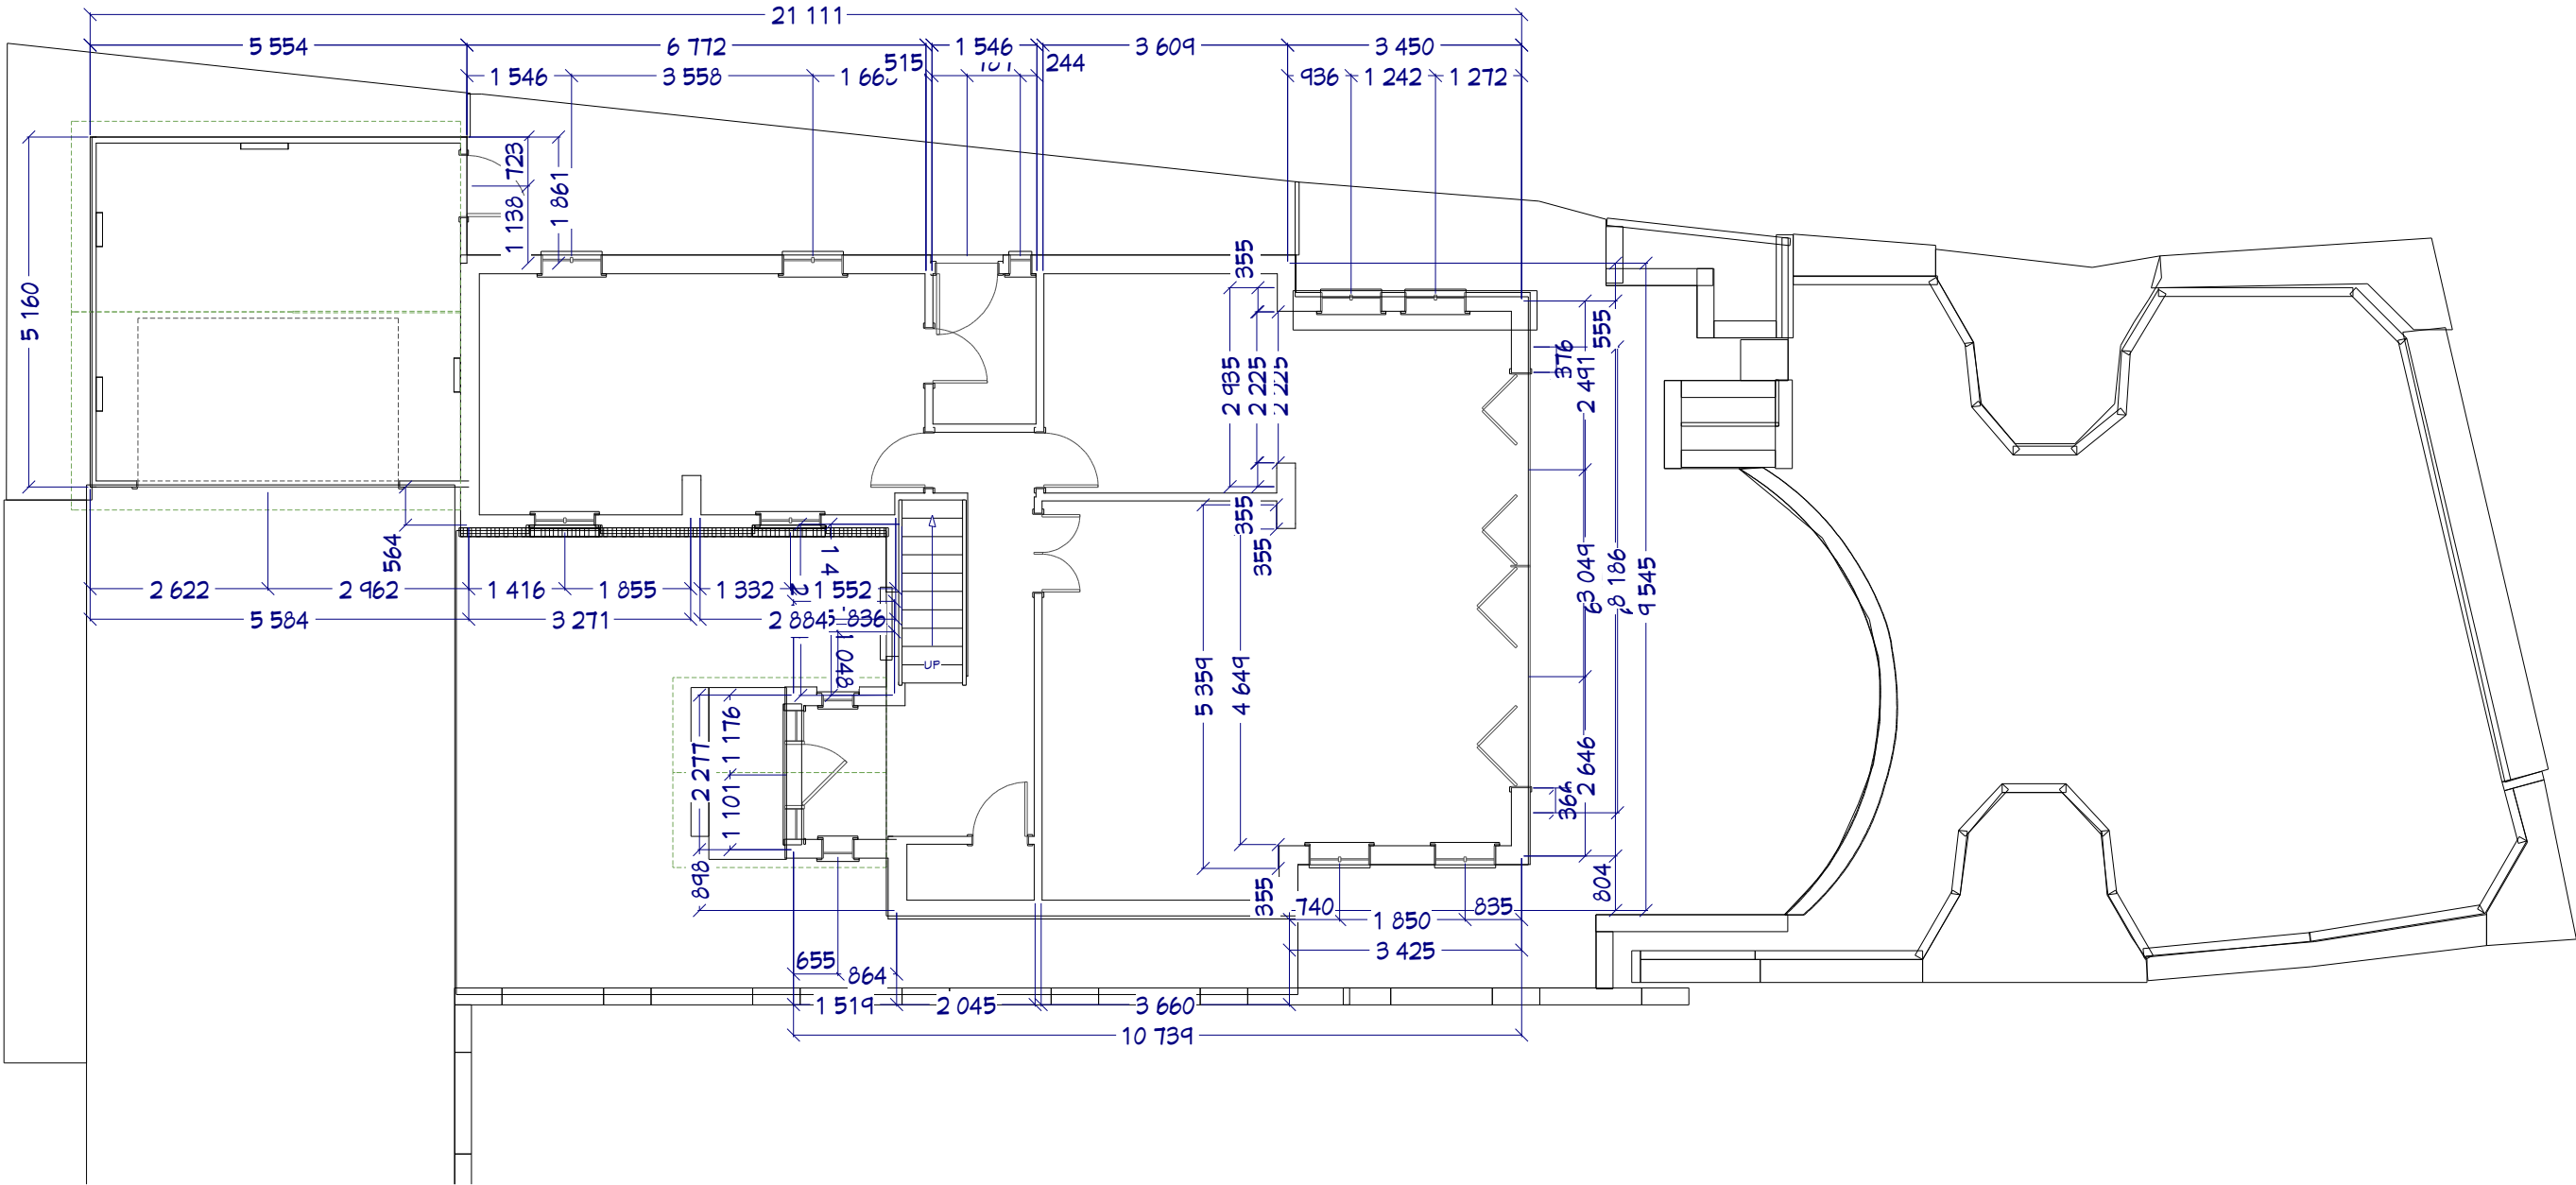

DRAWINGS PROVIDED BY:
Oak Tree Developments Ltd
Unit 3 Wath Road
Elsesear,
Barnsley
S74 8HJ
Tel 01226 747684

PROJECT DESCRIPTION:
XXXXXXXXXX


SHEET TITLE:
XXXXXXXXXX

NO.	DESCRIPTION	BY	DATE

SCALE:	DATE:
1:50	28/01/2017

D-4

existing dwelling

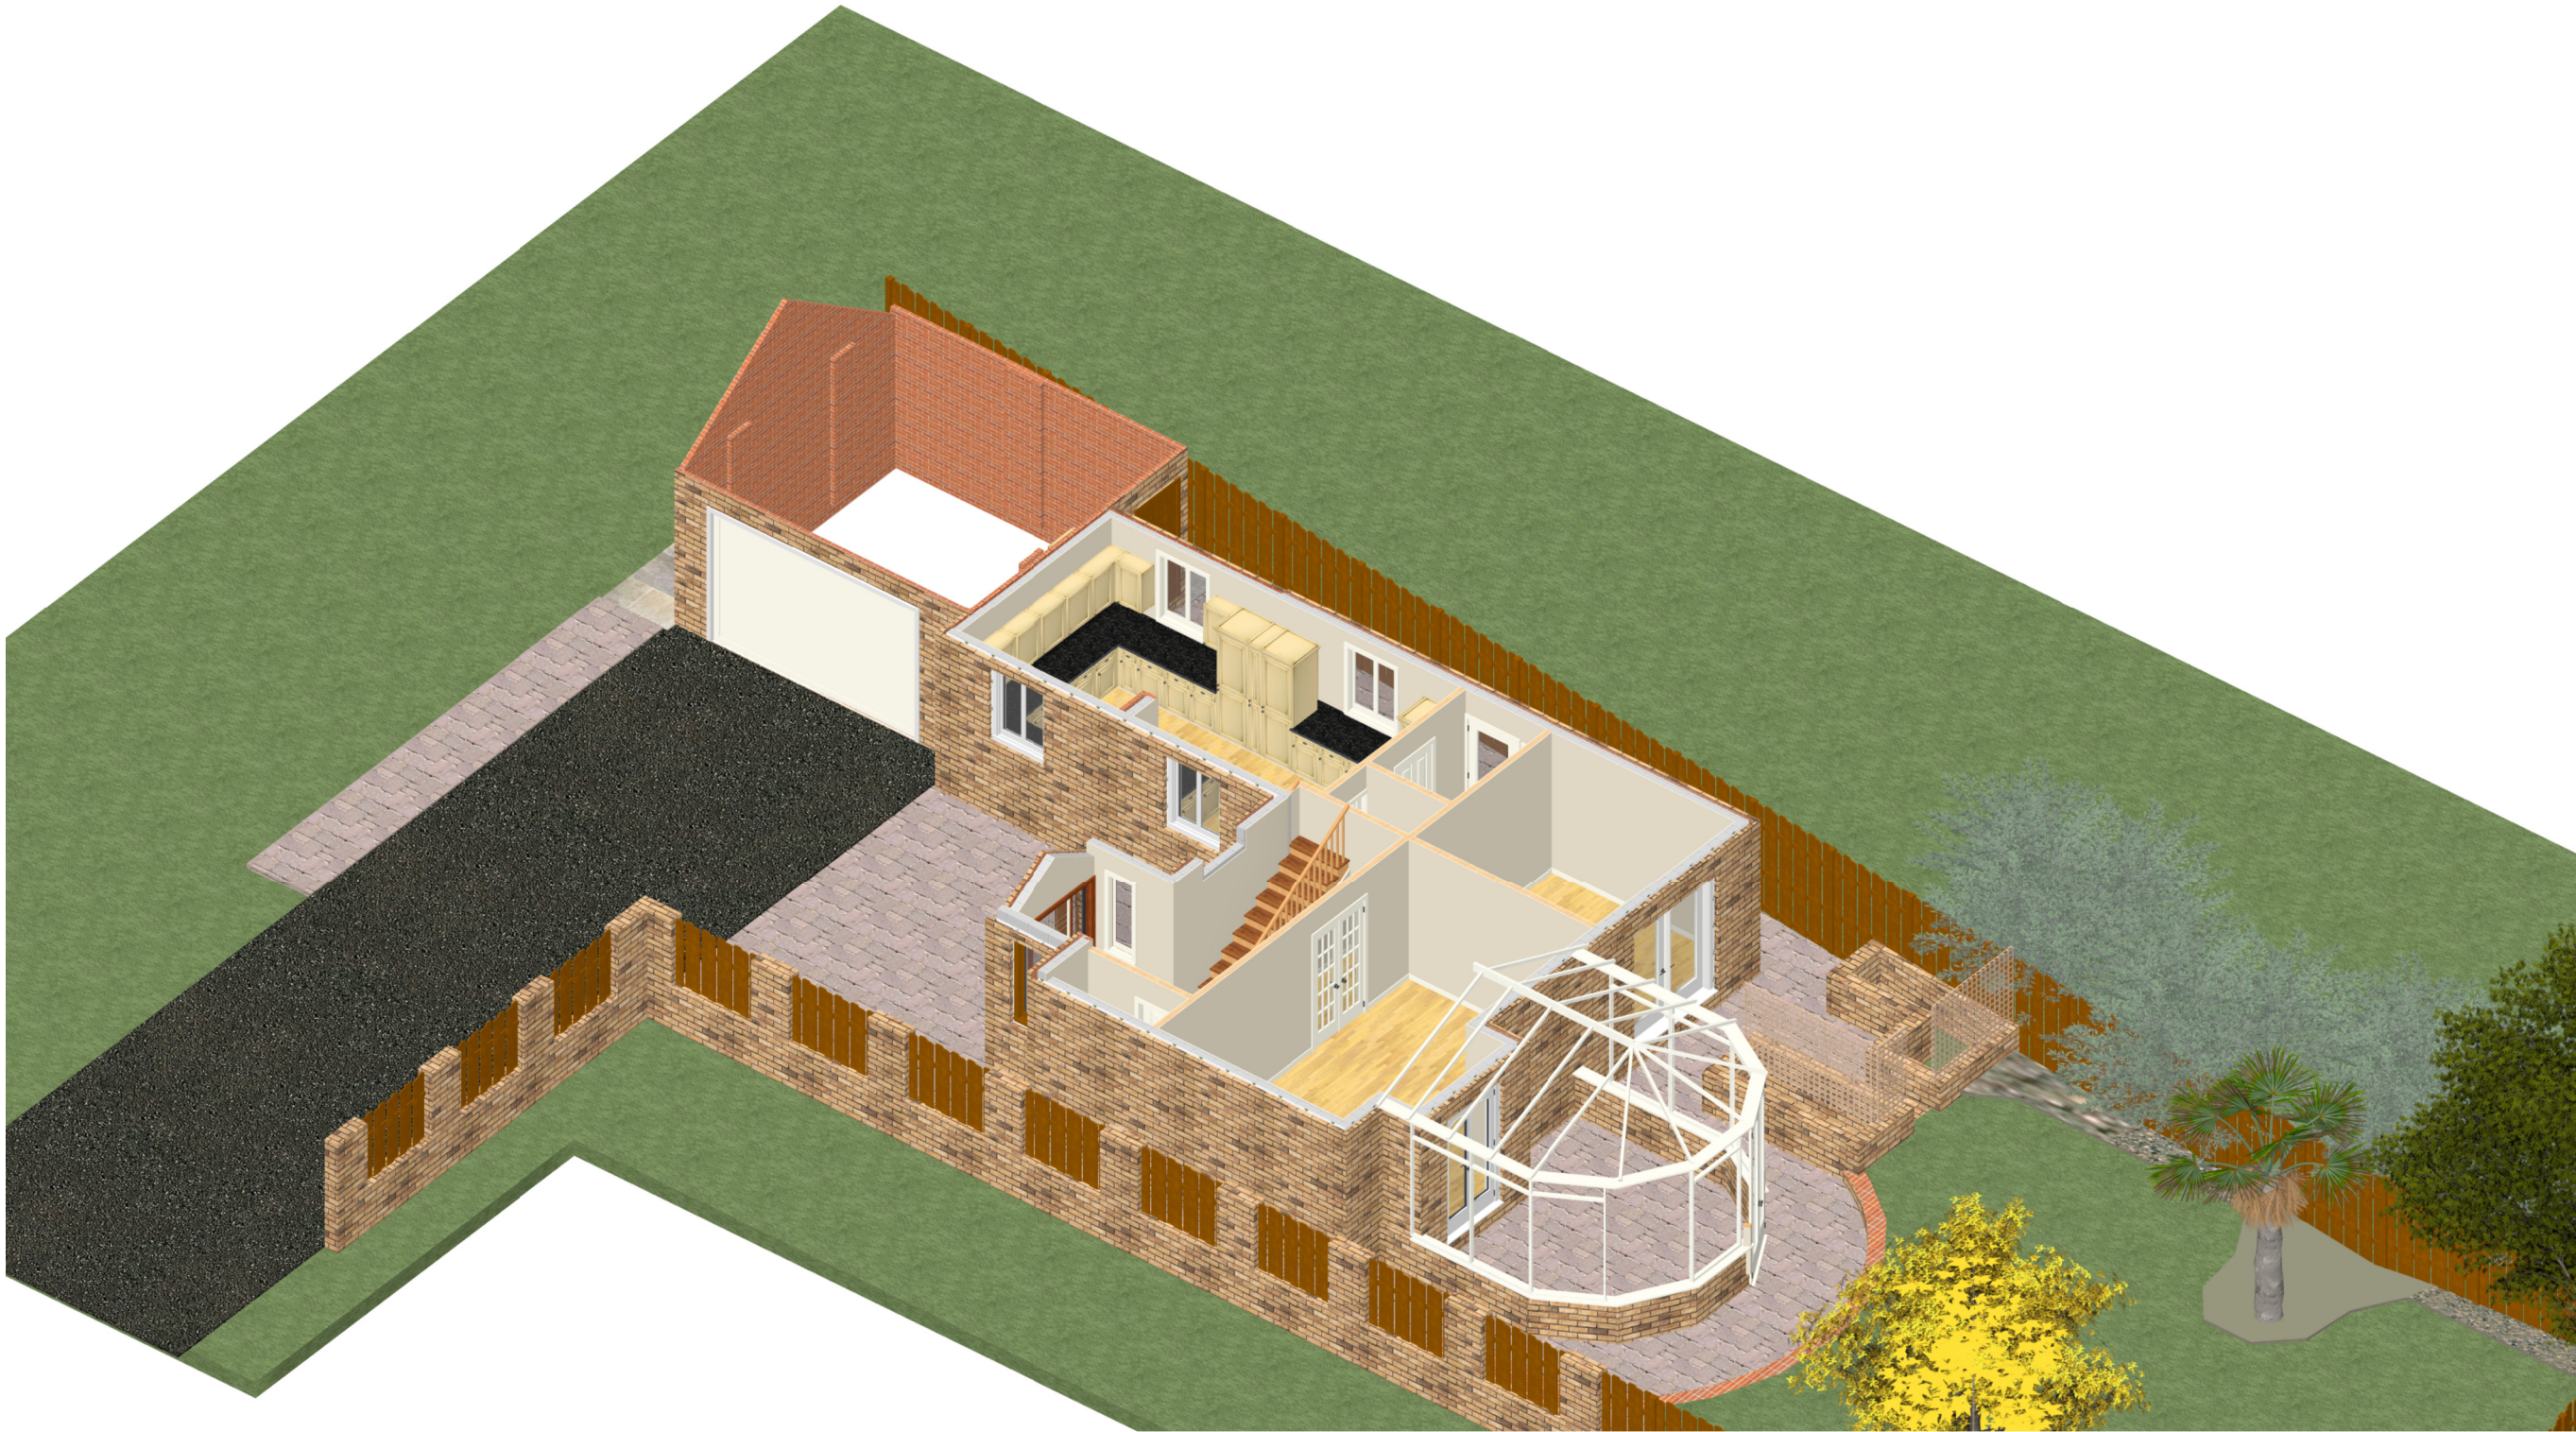

DRAWINGS PROVIDED BY:
Oak Tree Developments Ltd
Unit 3 Wath Road
Elsecar,
Barnsley
S74 8HJ
Tel 01226 747684

PROJECT DESCRIPTION:
XXXXXXXX

SHEET TITLE:
XXXXXXXX

NO.	DESCRIPTION	BY	DATE

SCALE:

DATE:
28/01/2017