
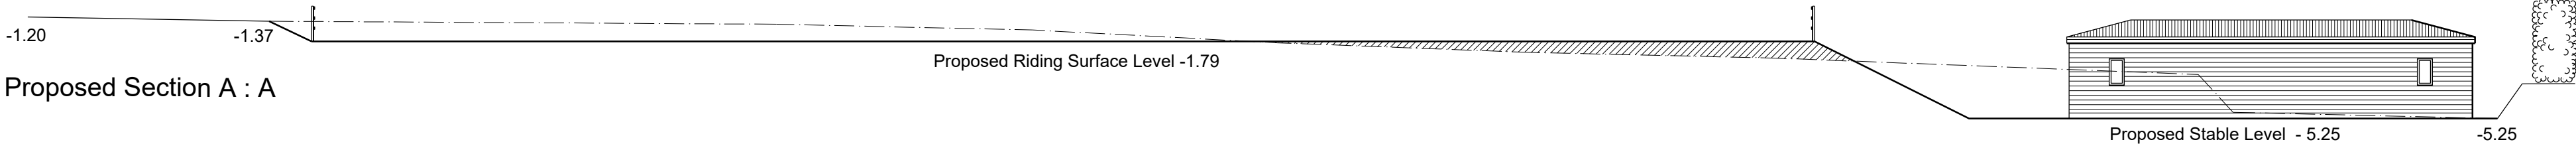
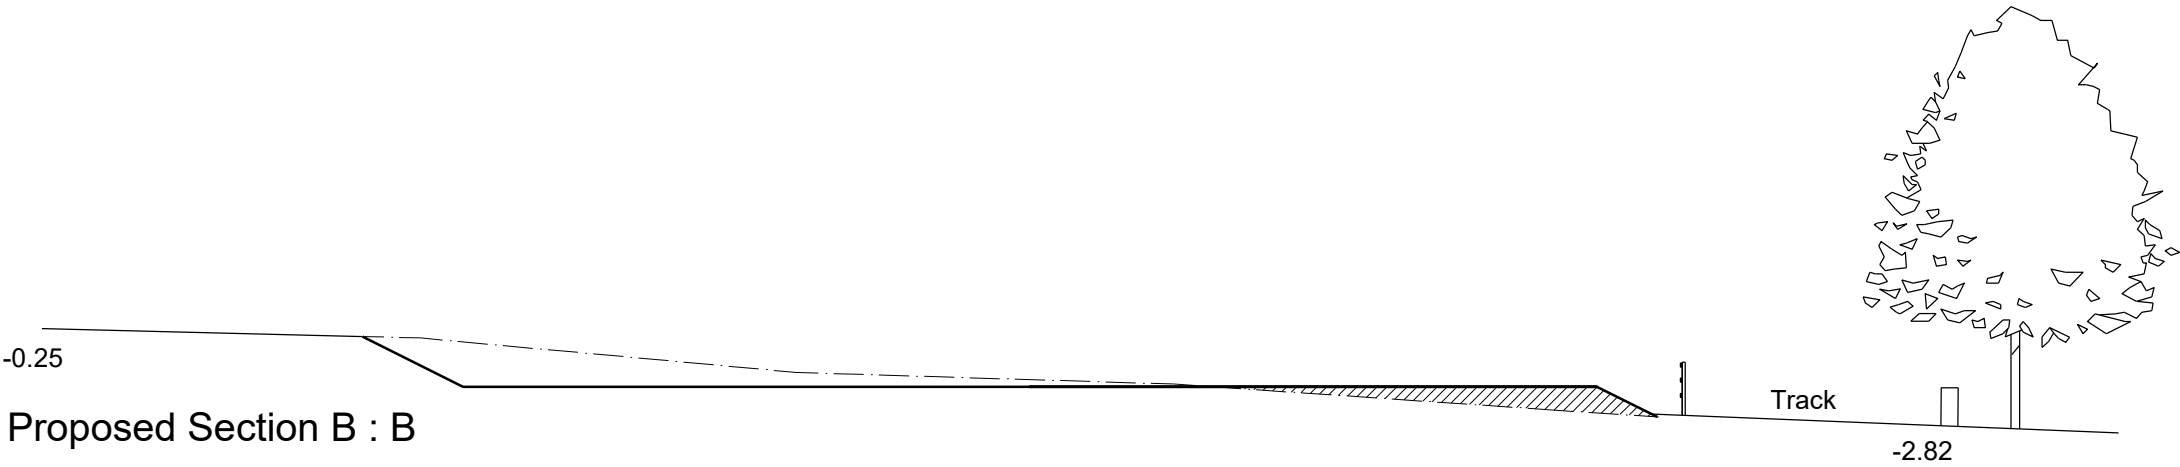
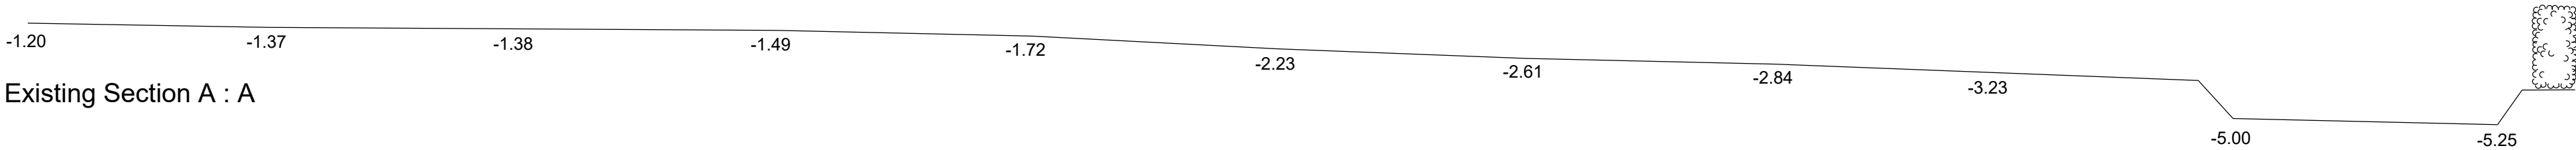
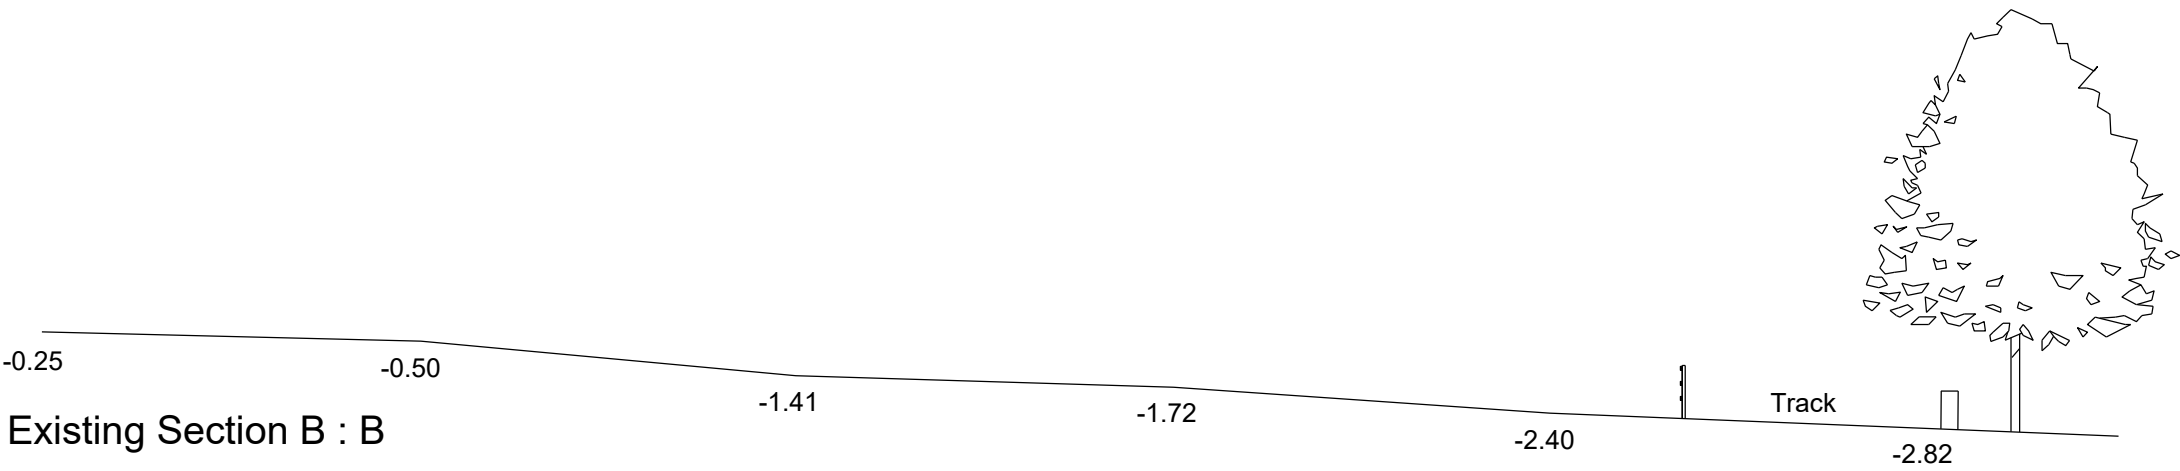
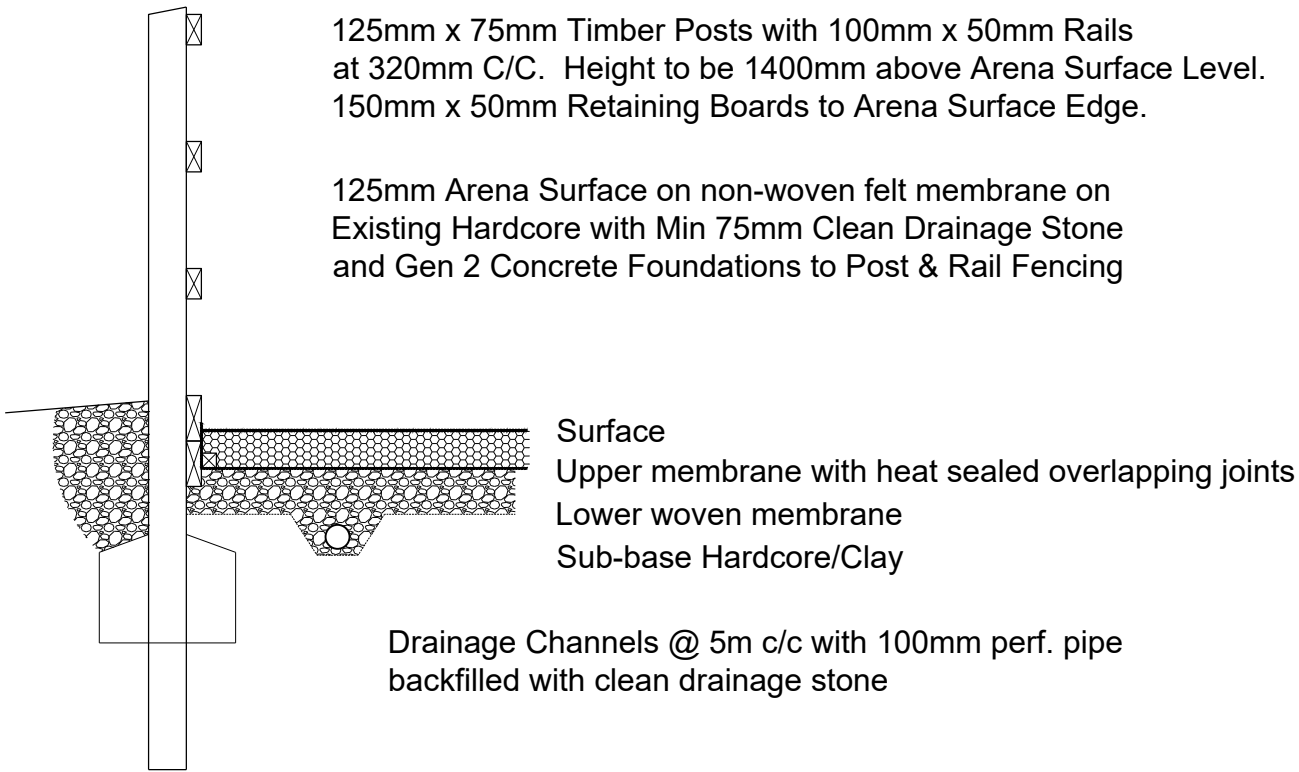


NOTES:

© THIS DRAWING IS COPYRIGHT AND REMAINS THE
PROPERTY OF RPS DESIGN GROUP LTD.
DO NOT SCALE THIS DRAWING - ALL DIMENSIONS TO BE
CHECKED ON SITE

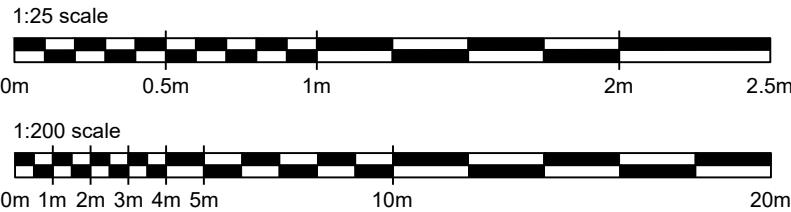

XX	XX
REVISION	NOTES

RPS

equine

0845 5442005

rpsdesigngroup.co.uk

Project No: 19.62

Client: Alison Rowell

Site Address:
Land West of Stainborough Fold Farm,
Stainborough Fold, Hood Green, Barnsley.

Drawing Title:

Proposed Site Sections

Date: 09.10.19 Scale: 1:25@A2

Drawn by: ML Checked by: RWM

Drawing No:
L104
Status:
PLANNING