


1. This drawing is to be read in conjunction with all relevant Eastwood & Partners drawings prefixed 40/41 as well as all relevant architects planning layouts and house type drawings.

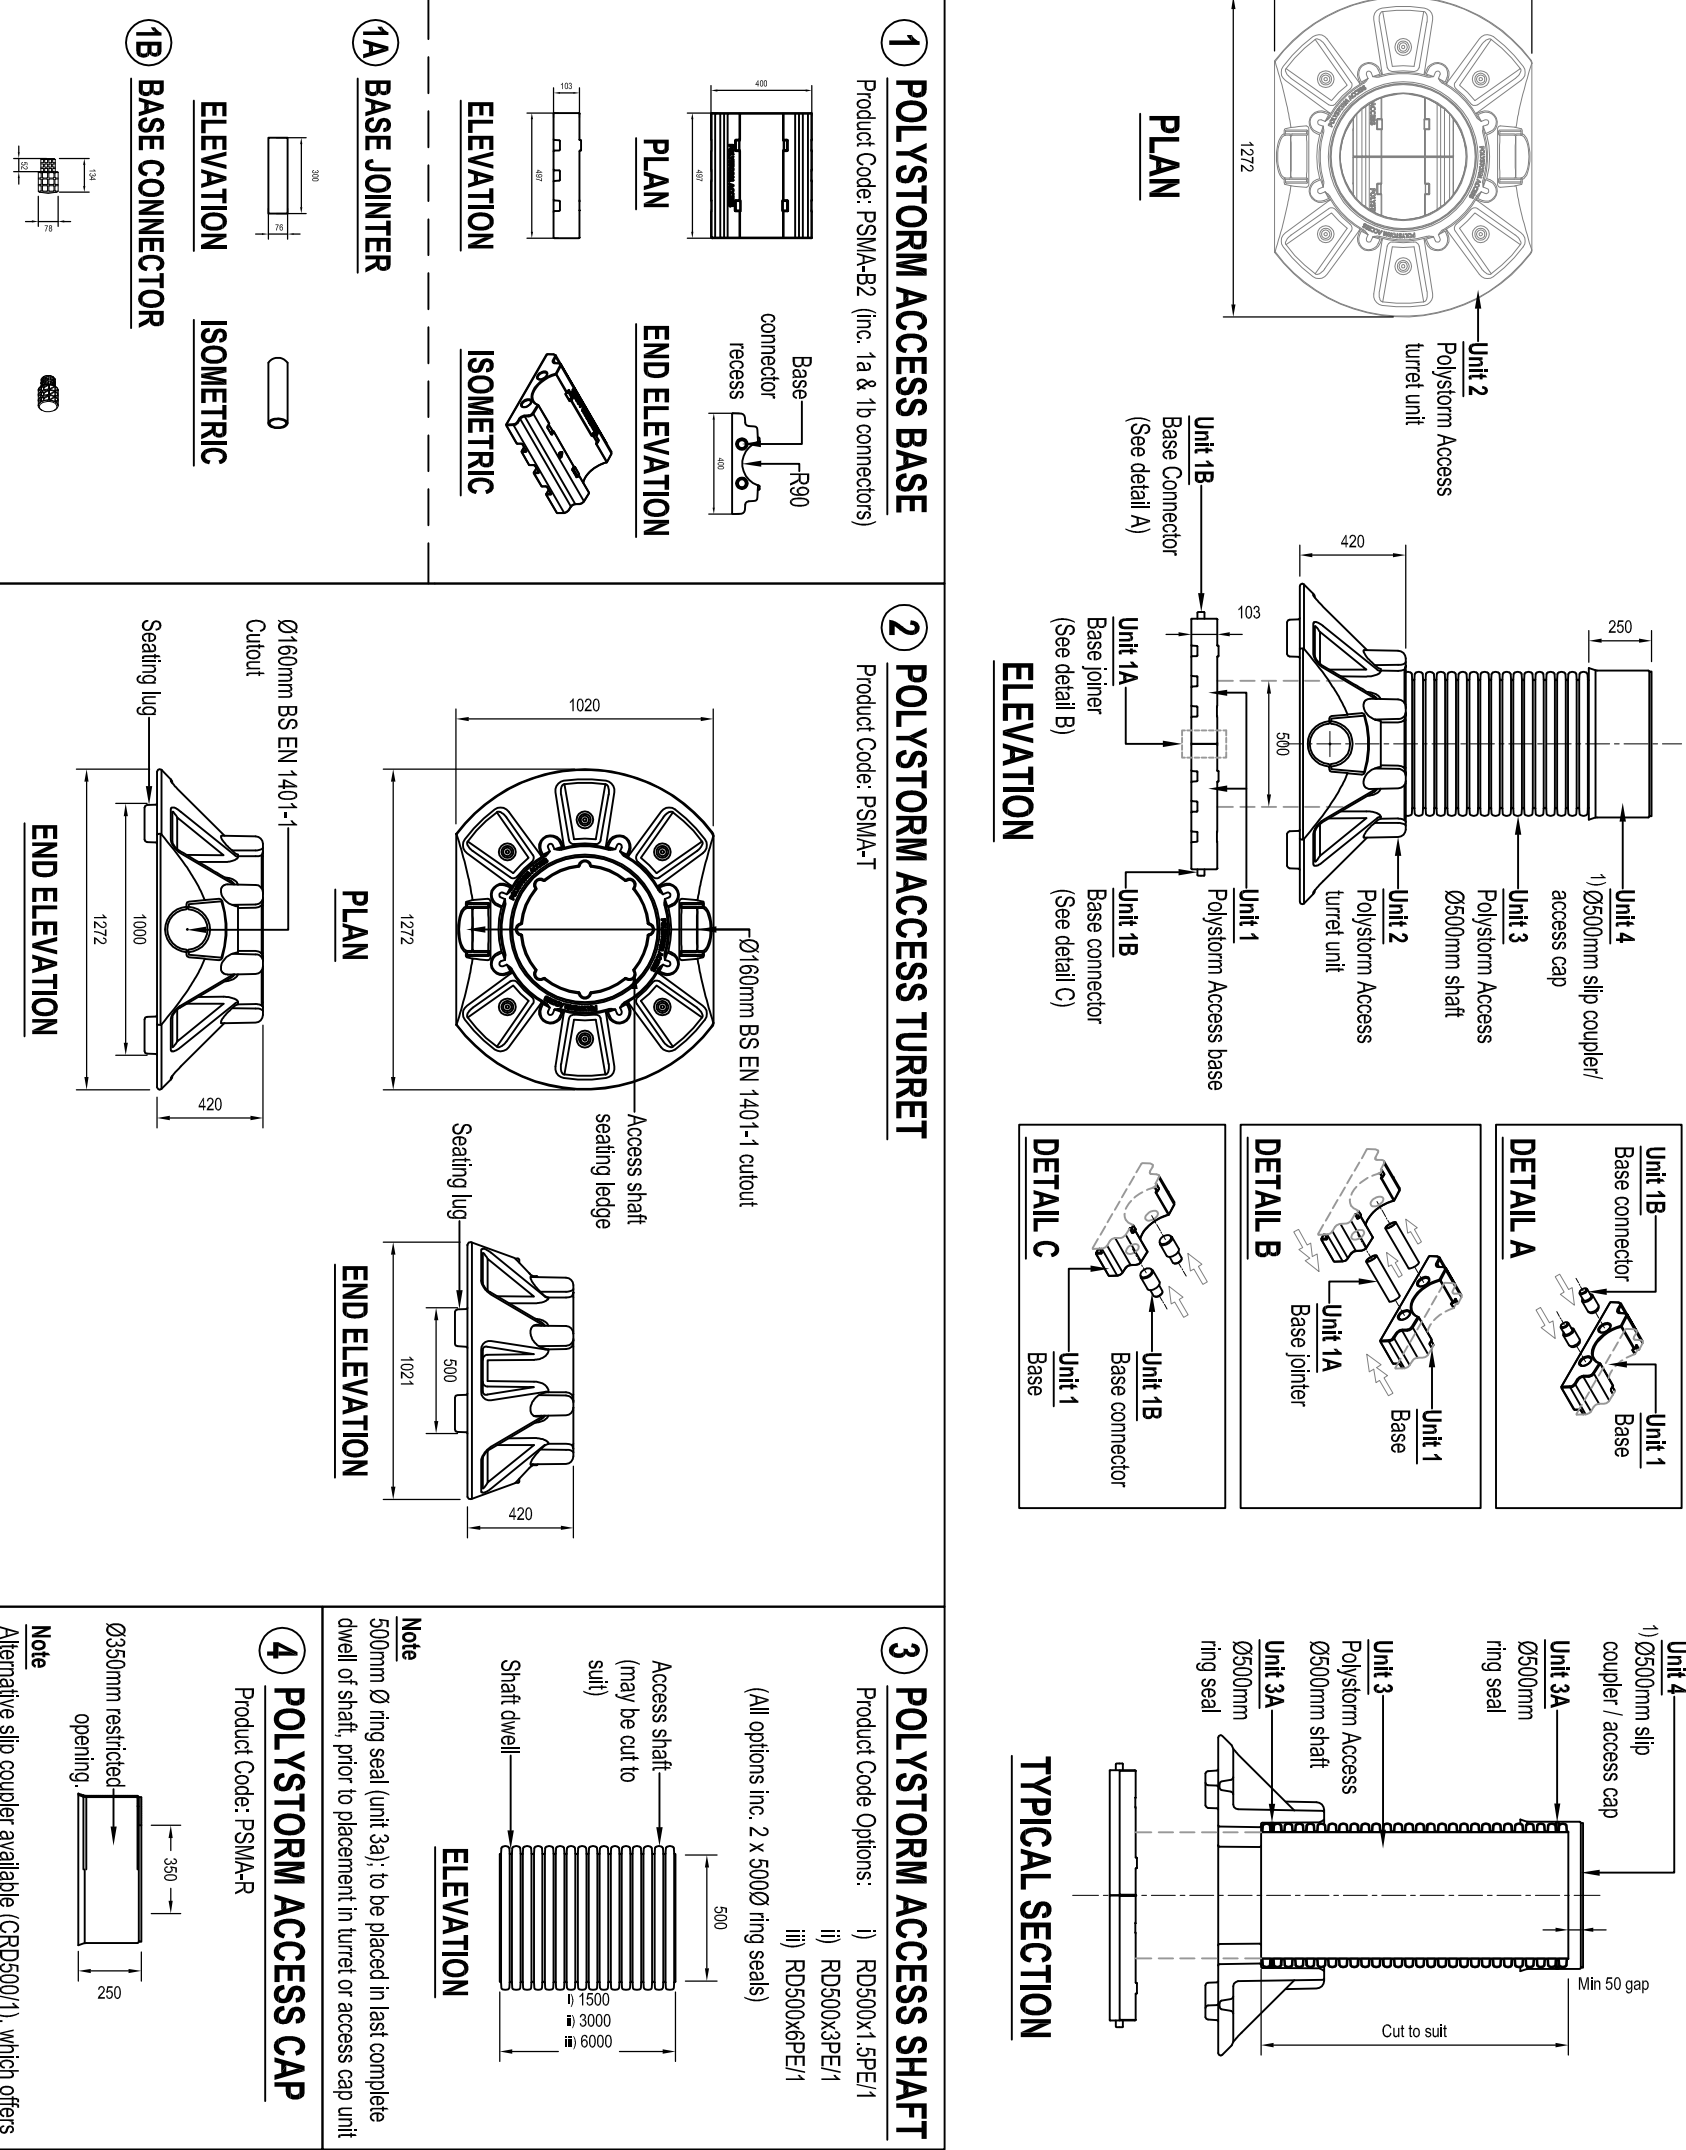

1. This drawing is to be read in conjunction with all relevant Eastwood & Partners drawings prefixed 40741 as well as all relevant architects planning layouts and

DRAWN	CHECKED	DATE	DRAWING NUMBER	REV
RJ	CH	03.02.17	39353/012	A