


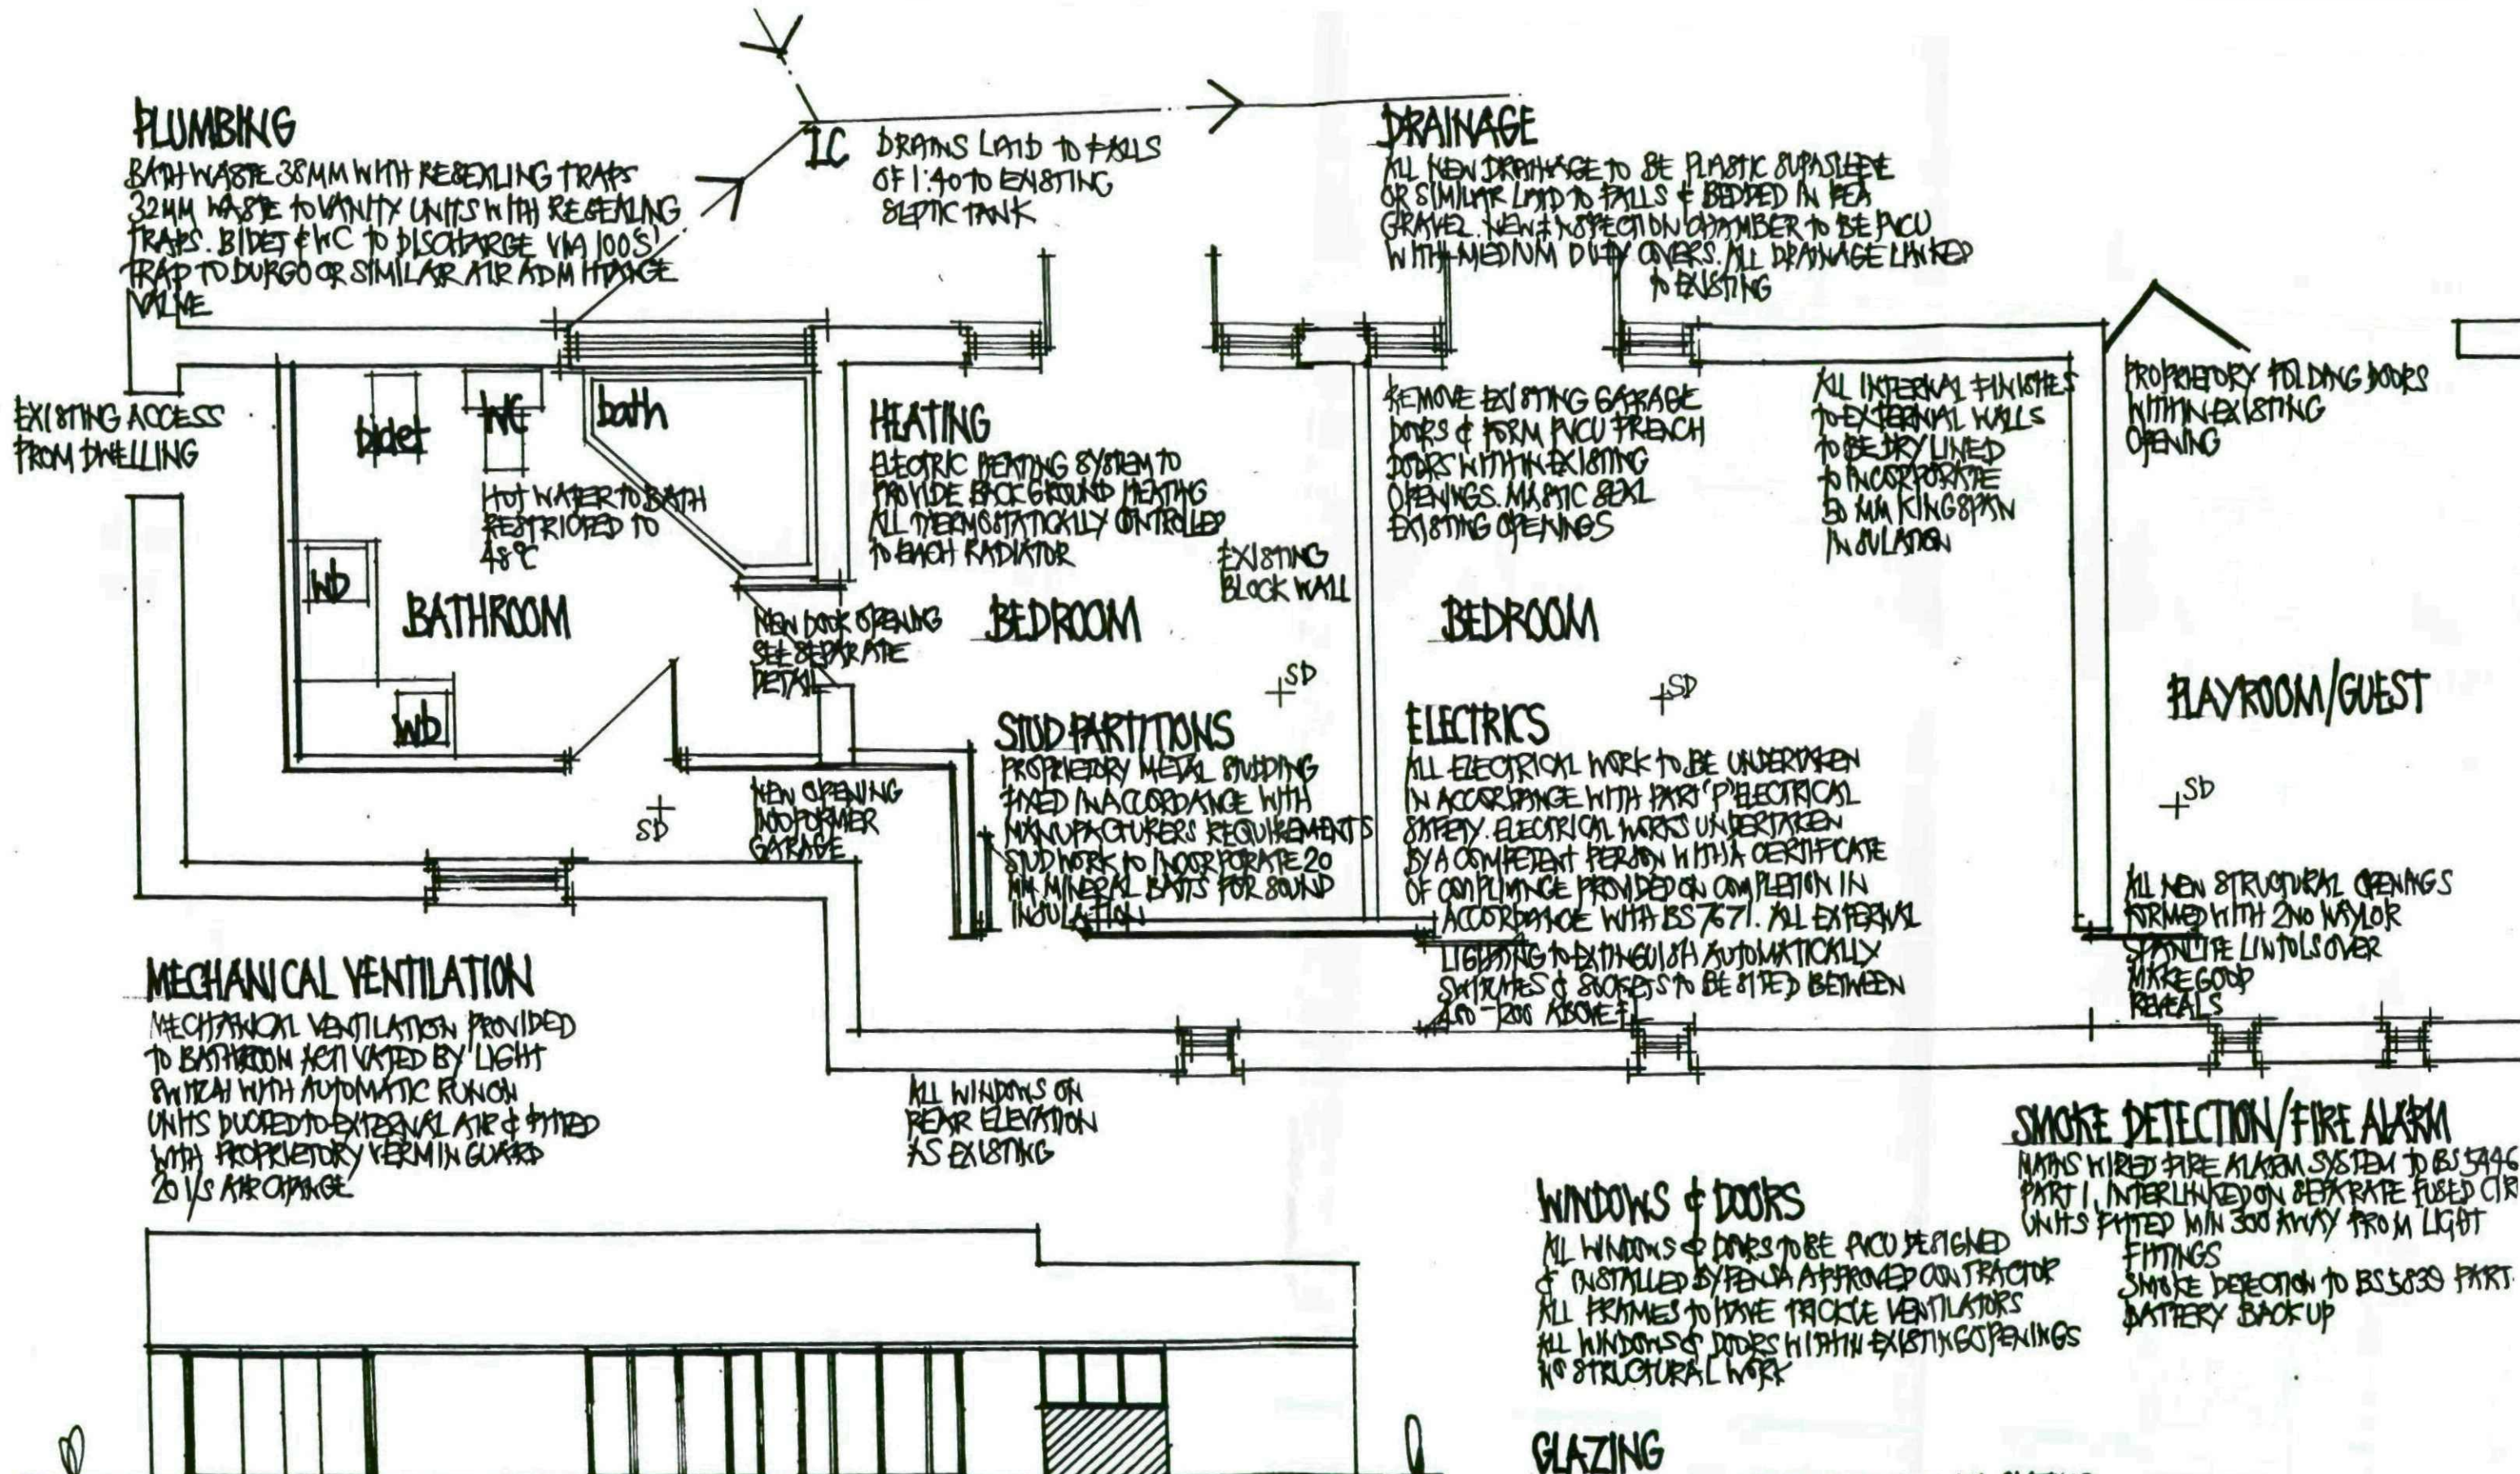

ELEVATION TO COURTYARD

MR & MRS J BRADLEY - WINDY BANK HALL, GREENMOOR

SCALES 1:50 1:100