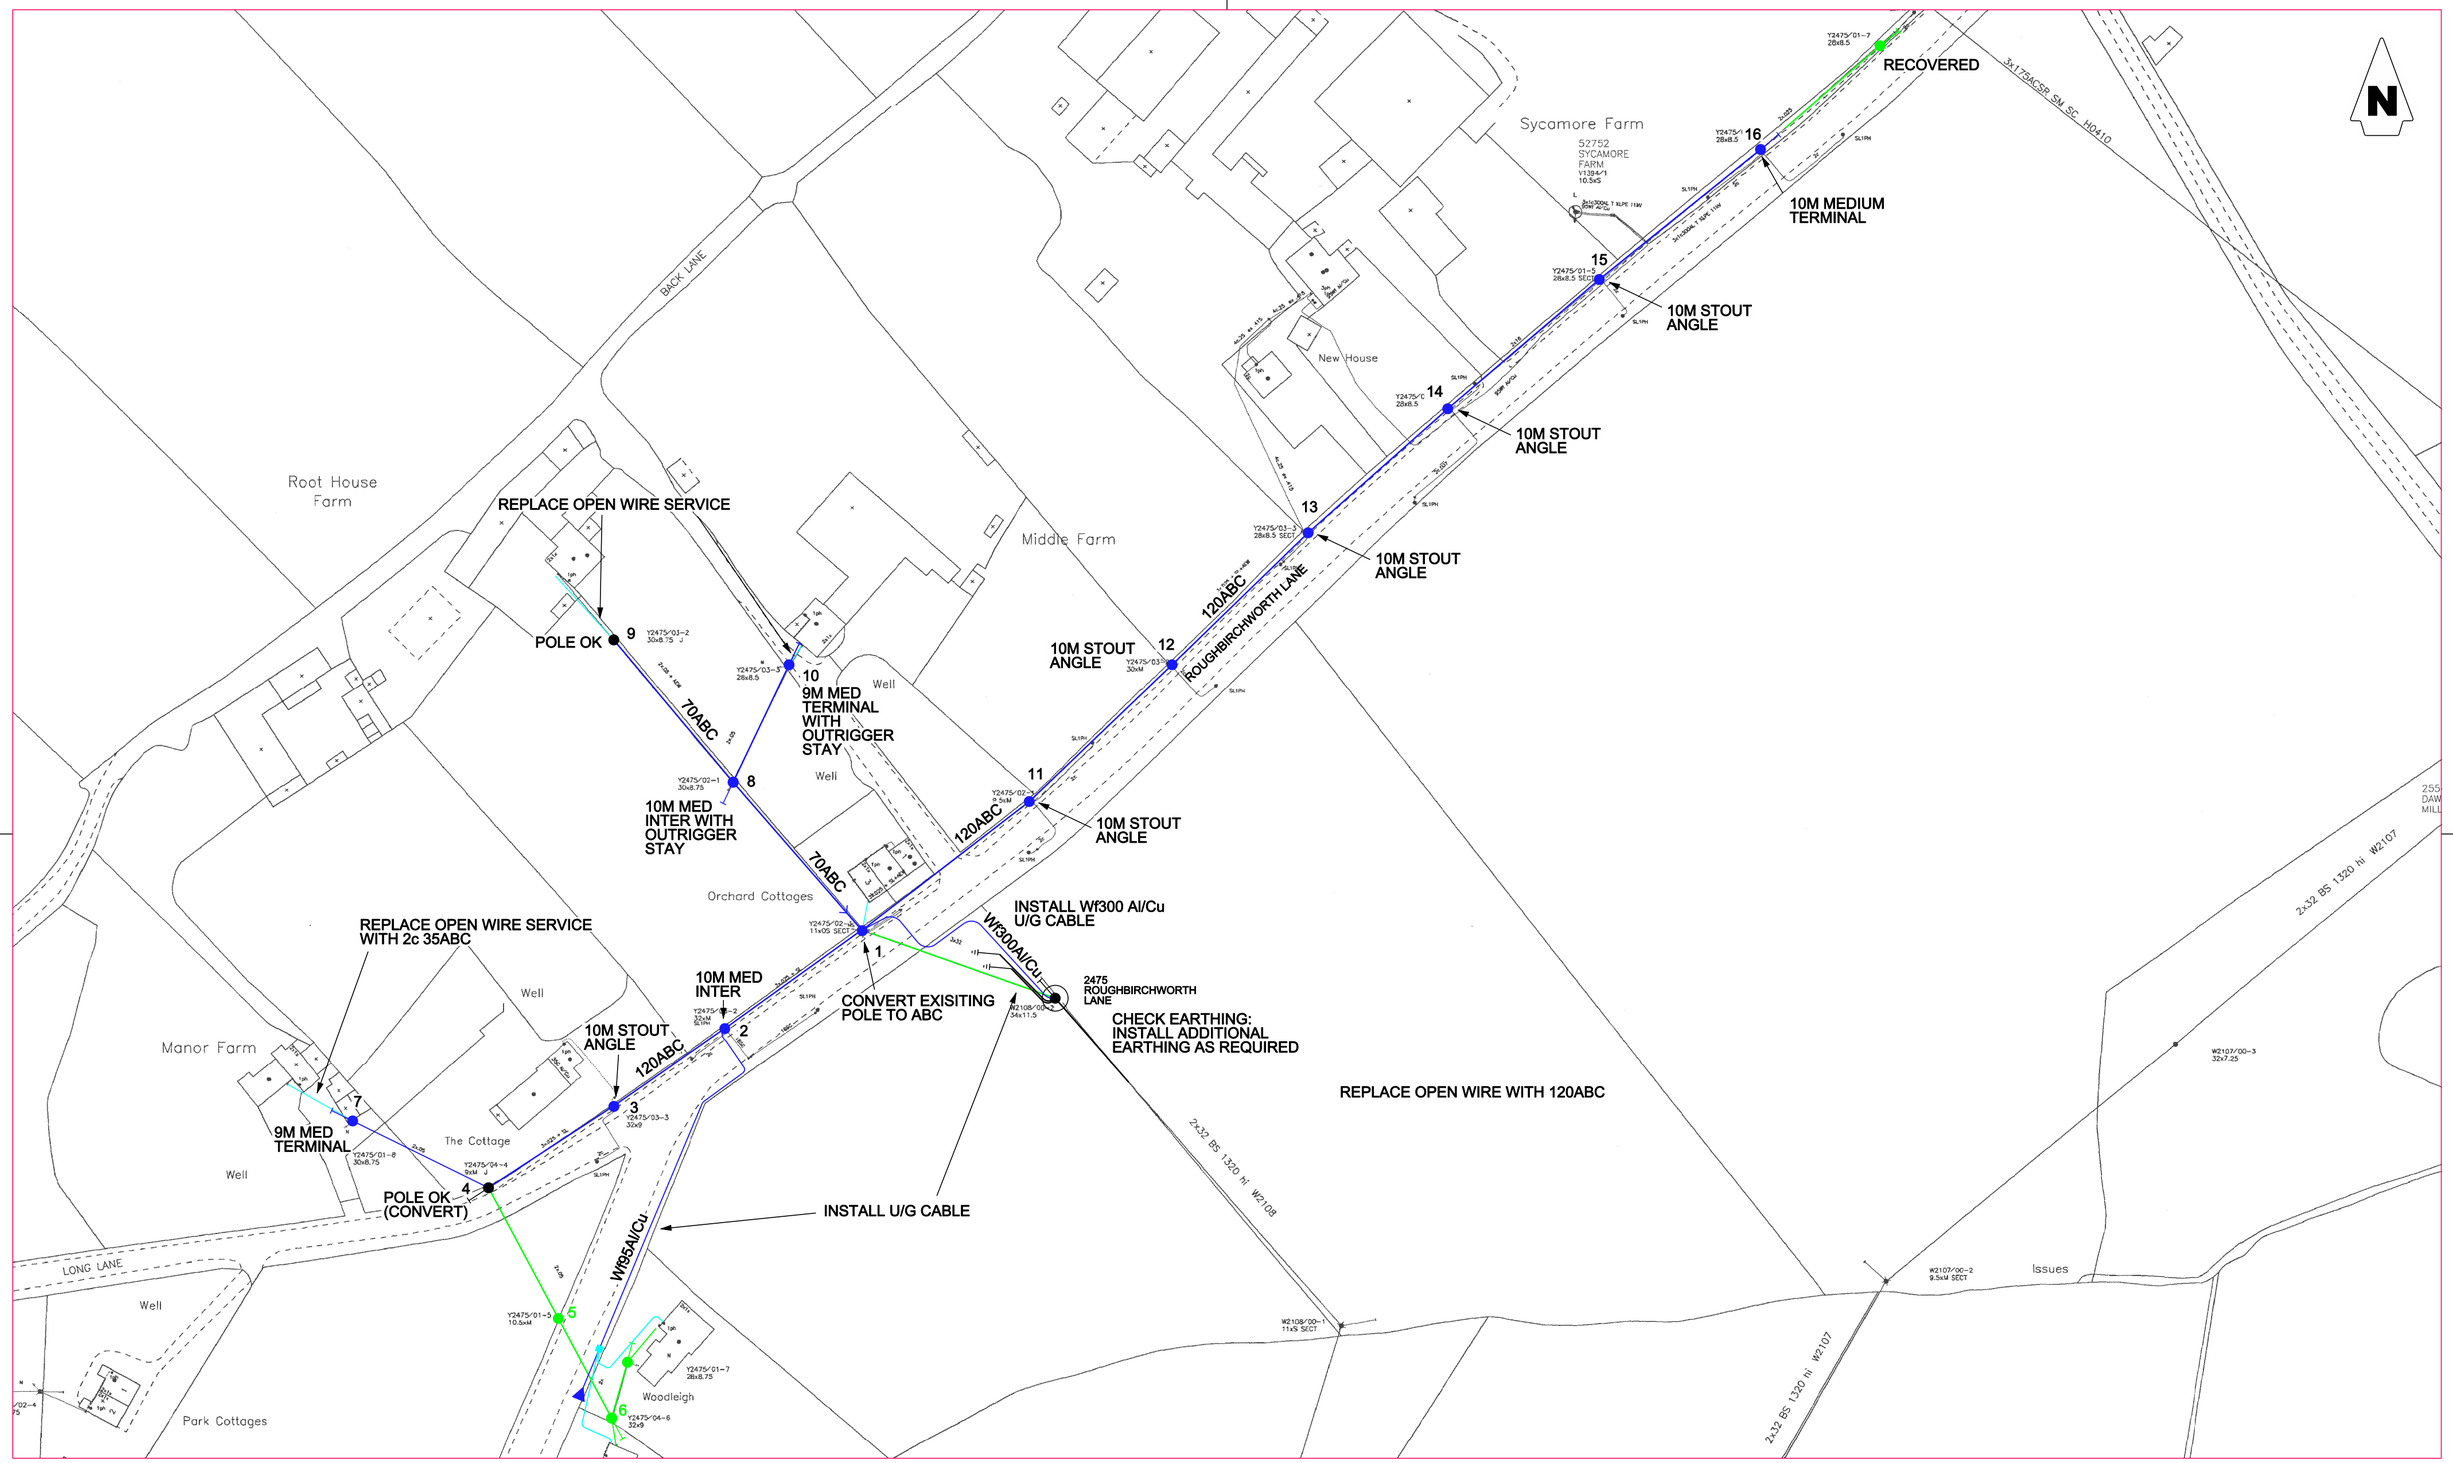


Notes:
This plan shows PROPOSED cable positions only. Up to date Main Records plans must be obtained prior to commencing work on site. Other Electricity Cables, not owned by ourselves, may also be laid in the area shown on this plan. Information on these can be obtained from the owners.

Based on the Ordnance Survey Map with the sanction of the controller of HM Stationery Office Crown copyright reserved.
Licensee: Northern Powergrid Holdings Company
Registered Office: Lloyds Court, 78 Grey Street, Newcastle Upon Tyne, NE1 6AF
Registered in England and Wales Number 3476201

DRAWING KEY	A2 LANDSCAPE Existing	Proposed
HV O/H Cable	●	●
HV U/G Cable		
LV O/H Cable	●	●
LV U/G Cable		
Service O/H Cable	●	●
Service U/G Cable		
Earth U/G Cable		
Auxiliary U/G Cable		
Cable Ducting		
Recovered Or Abandoned		

NORTHERN POWERGRID
Manufacturer Details

Lloyds Court, 78 Grey Street, Newcastle Upon Tyne, NE1 6AF

SHEFFIELD, OXSPRING
ROUGHBIRCHWORTH LANE P/E 2475
REBUILD AND PARTIALLY UNDERGROUND LV OHL
GEOGRAPHIC

Sheet No. 1 OF 2	Scale 1:1000
Prepared By John.Brooke	Document Details SCHEME DRAWINGS CAPITAL
Revised 02/11/2017	Grid Reference SE2501
Drawing No. C1074583	Historic Ref No. YP14578
Date Issued 31/10/2017	Checked By P.C.
Revision A	Notes MODS TO POLE 1

Copyright of Northern Powergrid Holdings Company. No part of this drawing to be reproduced without prior permission.

File last saved / modified on the 02/11/2017 09:41:02 by John.Brooke, OS File Name - [C1074583.DGN]