


PROPOSED ELEVATION C

SCALE 1:100




PROPOSED ELEVATION D

SCALE 1:100

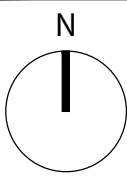

Do not scale this drawing. Check all dimensions on site. This drawing to be read in conjunction with all relevant drawings. All work to be in accordance with Building Regulations and relevant British Standards. This drawing produced for use in this project only and may not be used for any other purpose. Wainwrights accepts no liability for the use of this drawing other than the purpose for which it was intended. This drawing may not be reproduced without prior written agreement.
© COPYRIGHT (WAINWRIGHTS) EXISTS ON ALL INFORMATION AND DESIGNS CONTAINED UPON THIS DRAWING.

1:100

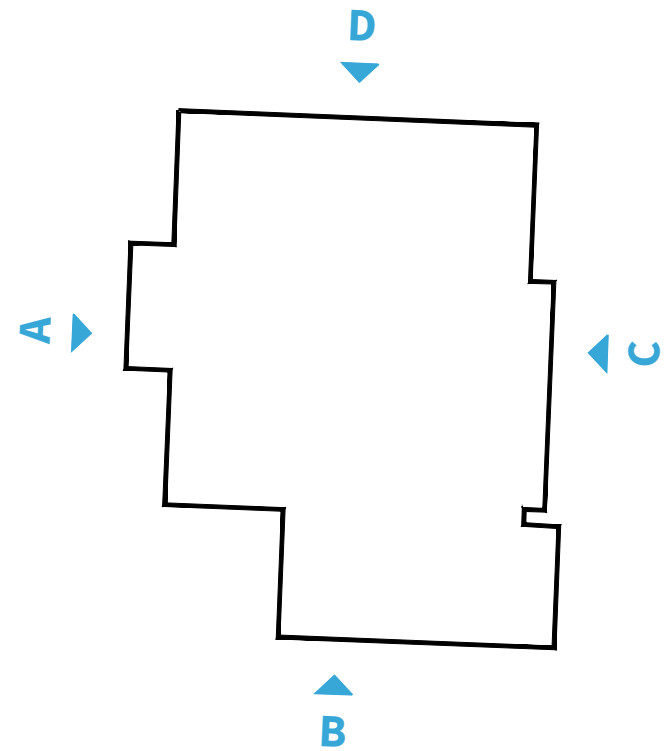

A	Initial Drawing Issue	27.06.2023	ER	DD
REV	DESCRIPTION	DATE	BY	CHECK



A: 7 Calder Close, Calder Park, Wakefield
T: 01924 911 445
W: www.wainwrights.uk.com

PLANNING

CLIENT
SOUTH STREET CAPITAL
PROJECT
UNIT 1 JUNCTION 38 BUSINESS PARK
TITLE
PROPOSED ELEVATIONS UNIT 1 - C & D

SCALE @ A1 1:100	DATE 29.06.2023	DRAWN ER	CHECKED DD
PROJECT No.	DRAWING No.	REVISION	
WAC 1777	(04)12		A