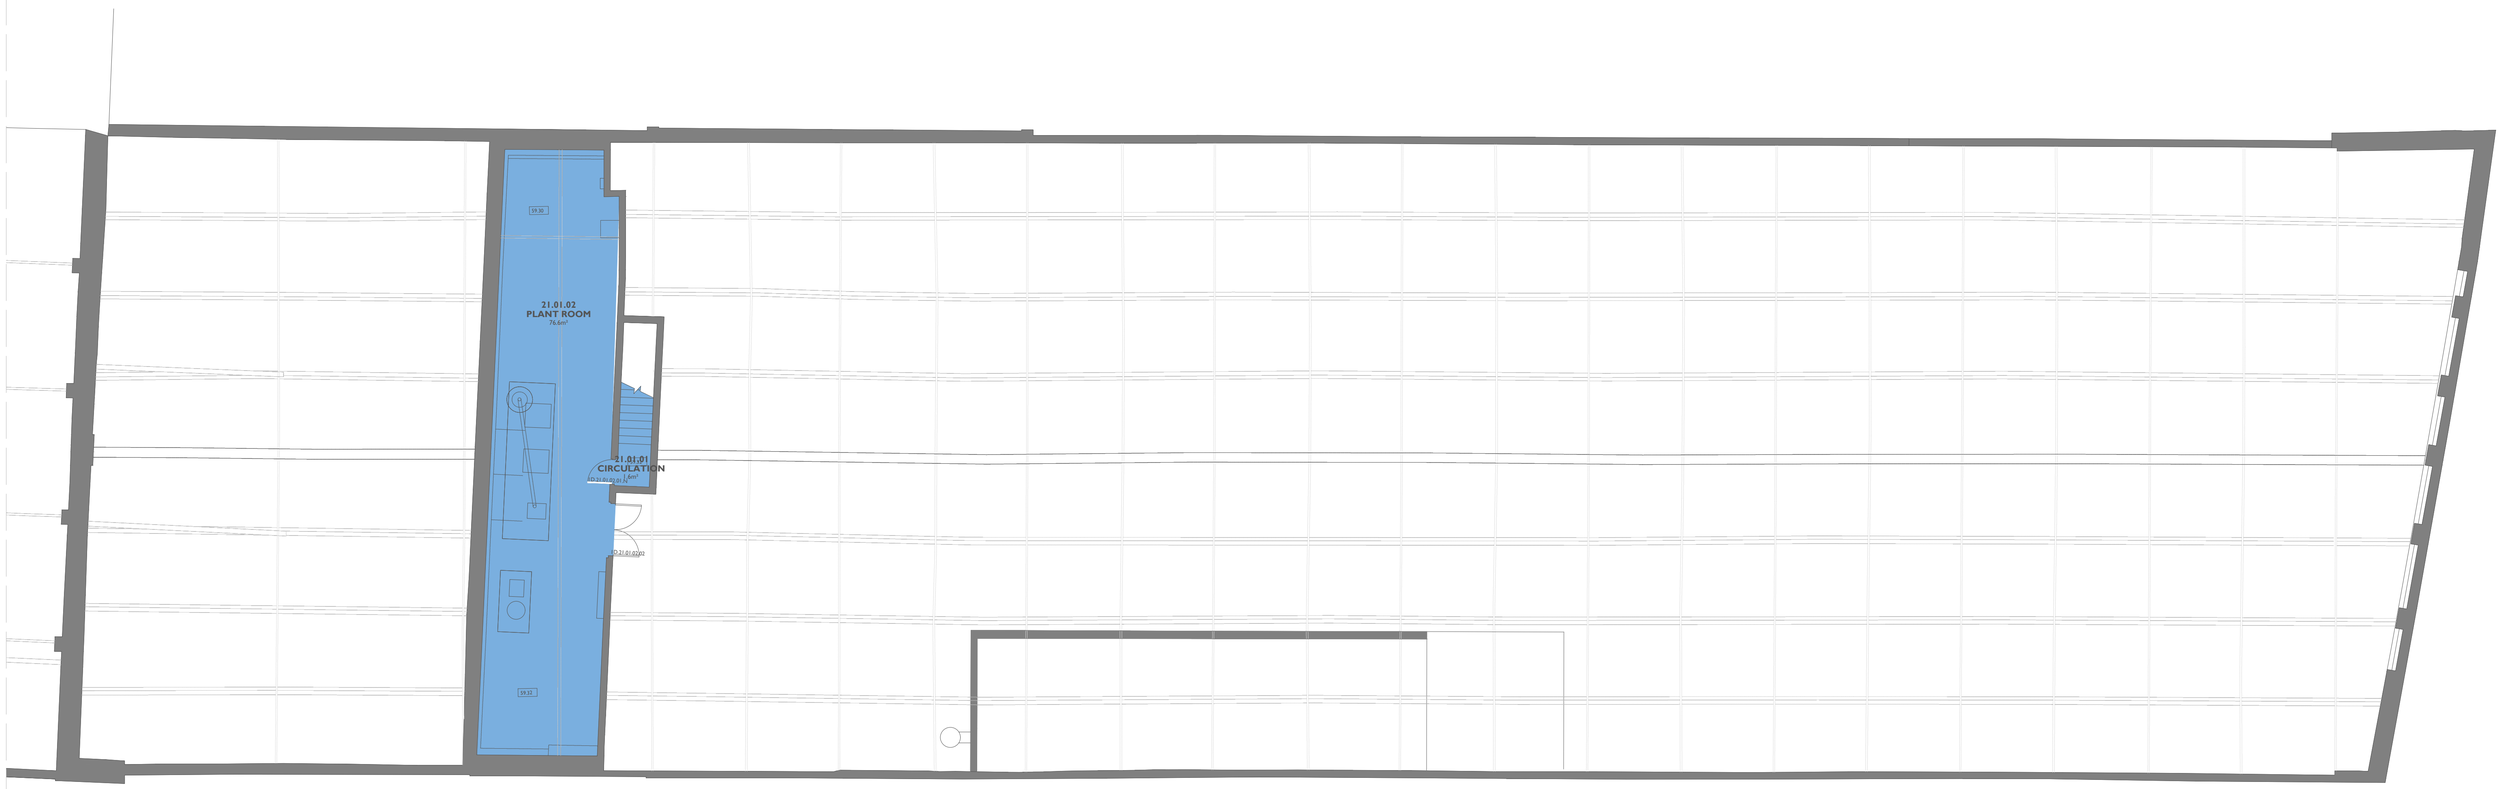


KEY

- As existing
- Carpet tiling as M50/130.
- Entrance matting as M50/170
- Carpet with new nosings to stairs M50/130 & M50/750B
- Deep clean existing flooring
- Rubber sheet, Safety flooring M50/150A. Allow for new plywood substrate as M50/560
- Existing floor with levelling screed M10/140 and floor paint M60/180
- Repaint floor M60/180
- Break out and remove existing quarry tile. Install new vinyl flooring as M50/150, allow for new plywood substrate as M50/560

Note:
Thresholds to be reviewed.

1
3011

First Floor - Floor Finishes
1:100 @ A1

Notes: 17/10/2023 11:24:22


Drawings are based on survey data and may not accurately represent what is physically present.

Do not scale from this drawing. All dimensions are to be verified on site before proceeding with the work.

All dimensions are in millimeters unless noted otherwise.

Purcell shall be notified in writing of any discrepancies.

Key Plan
not to scale

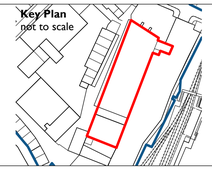

0 1 m 2 m 3 m 4 m 5 m 10 m

REV	DATE	BY	CHK	DESCRIPTION
C01	22/09/2023	TW	TW	
C02	17/10/2023	TW	TW	

CLIENT
Barnsley MBC

JOB NUMBER **241992**

PROJECT **Elsecar - Forging Ahead**

TITLE
Building 20 & 21
First Floor - Floor Finishes

SIZE	SCALE	LAST REVISED	DRAWN	CHECKED
A1L	1:100	17/10/2023	TW	TW

REV **C02**

SUITABILITY/REASON FOR ISSUE **A - Tender**

DRAWING NUMBER
EFAS-PUR-20-01-DR-A-3011

PURCELL

The Liquor Store, The Chocolate Works, Bishopthorpe Road, York YO23 1FT

© PURCELL 2019. PURCELL ® IS THE TRADING NAME OF PURCELL ARCHITECTURE LTD.