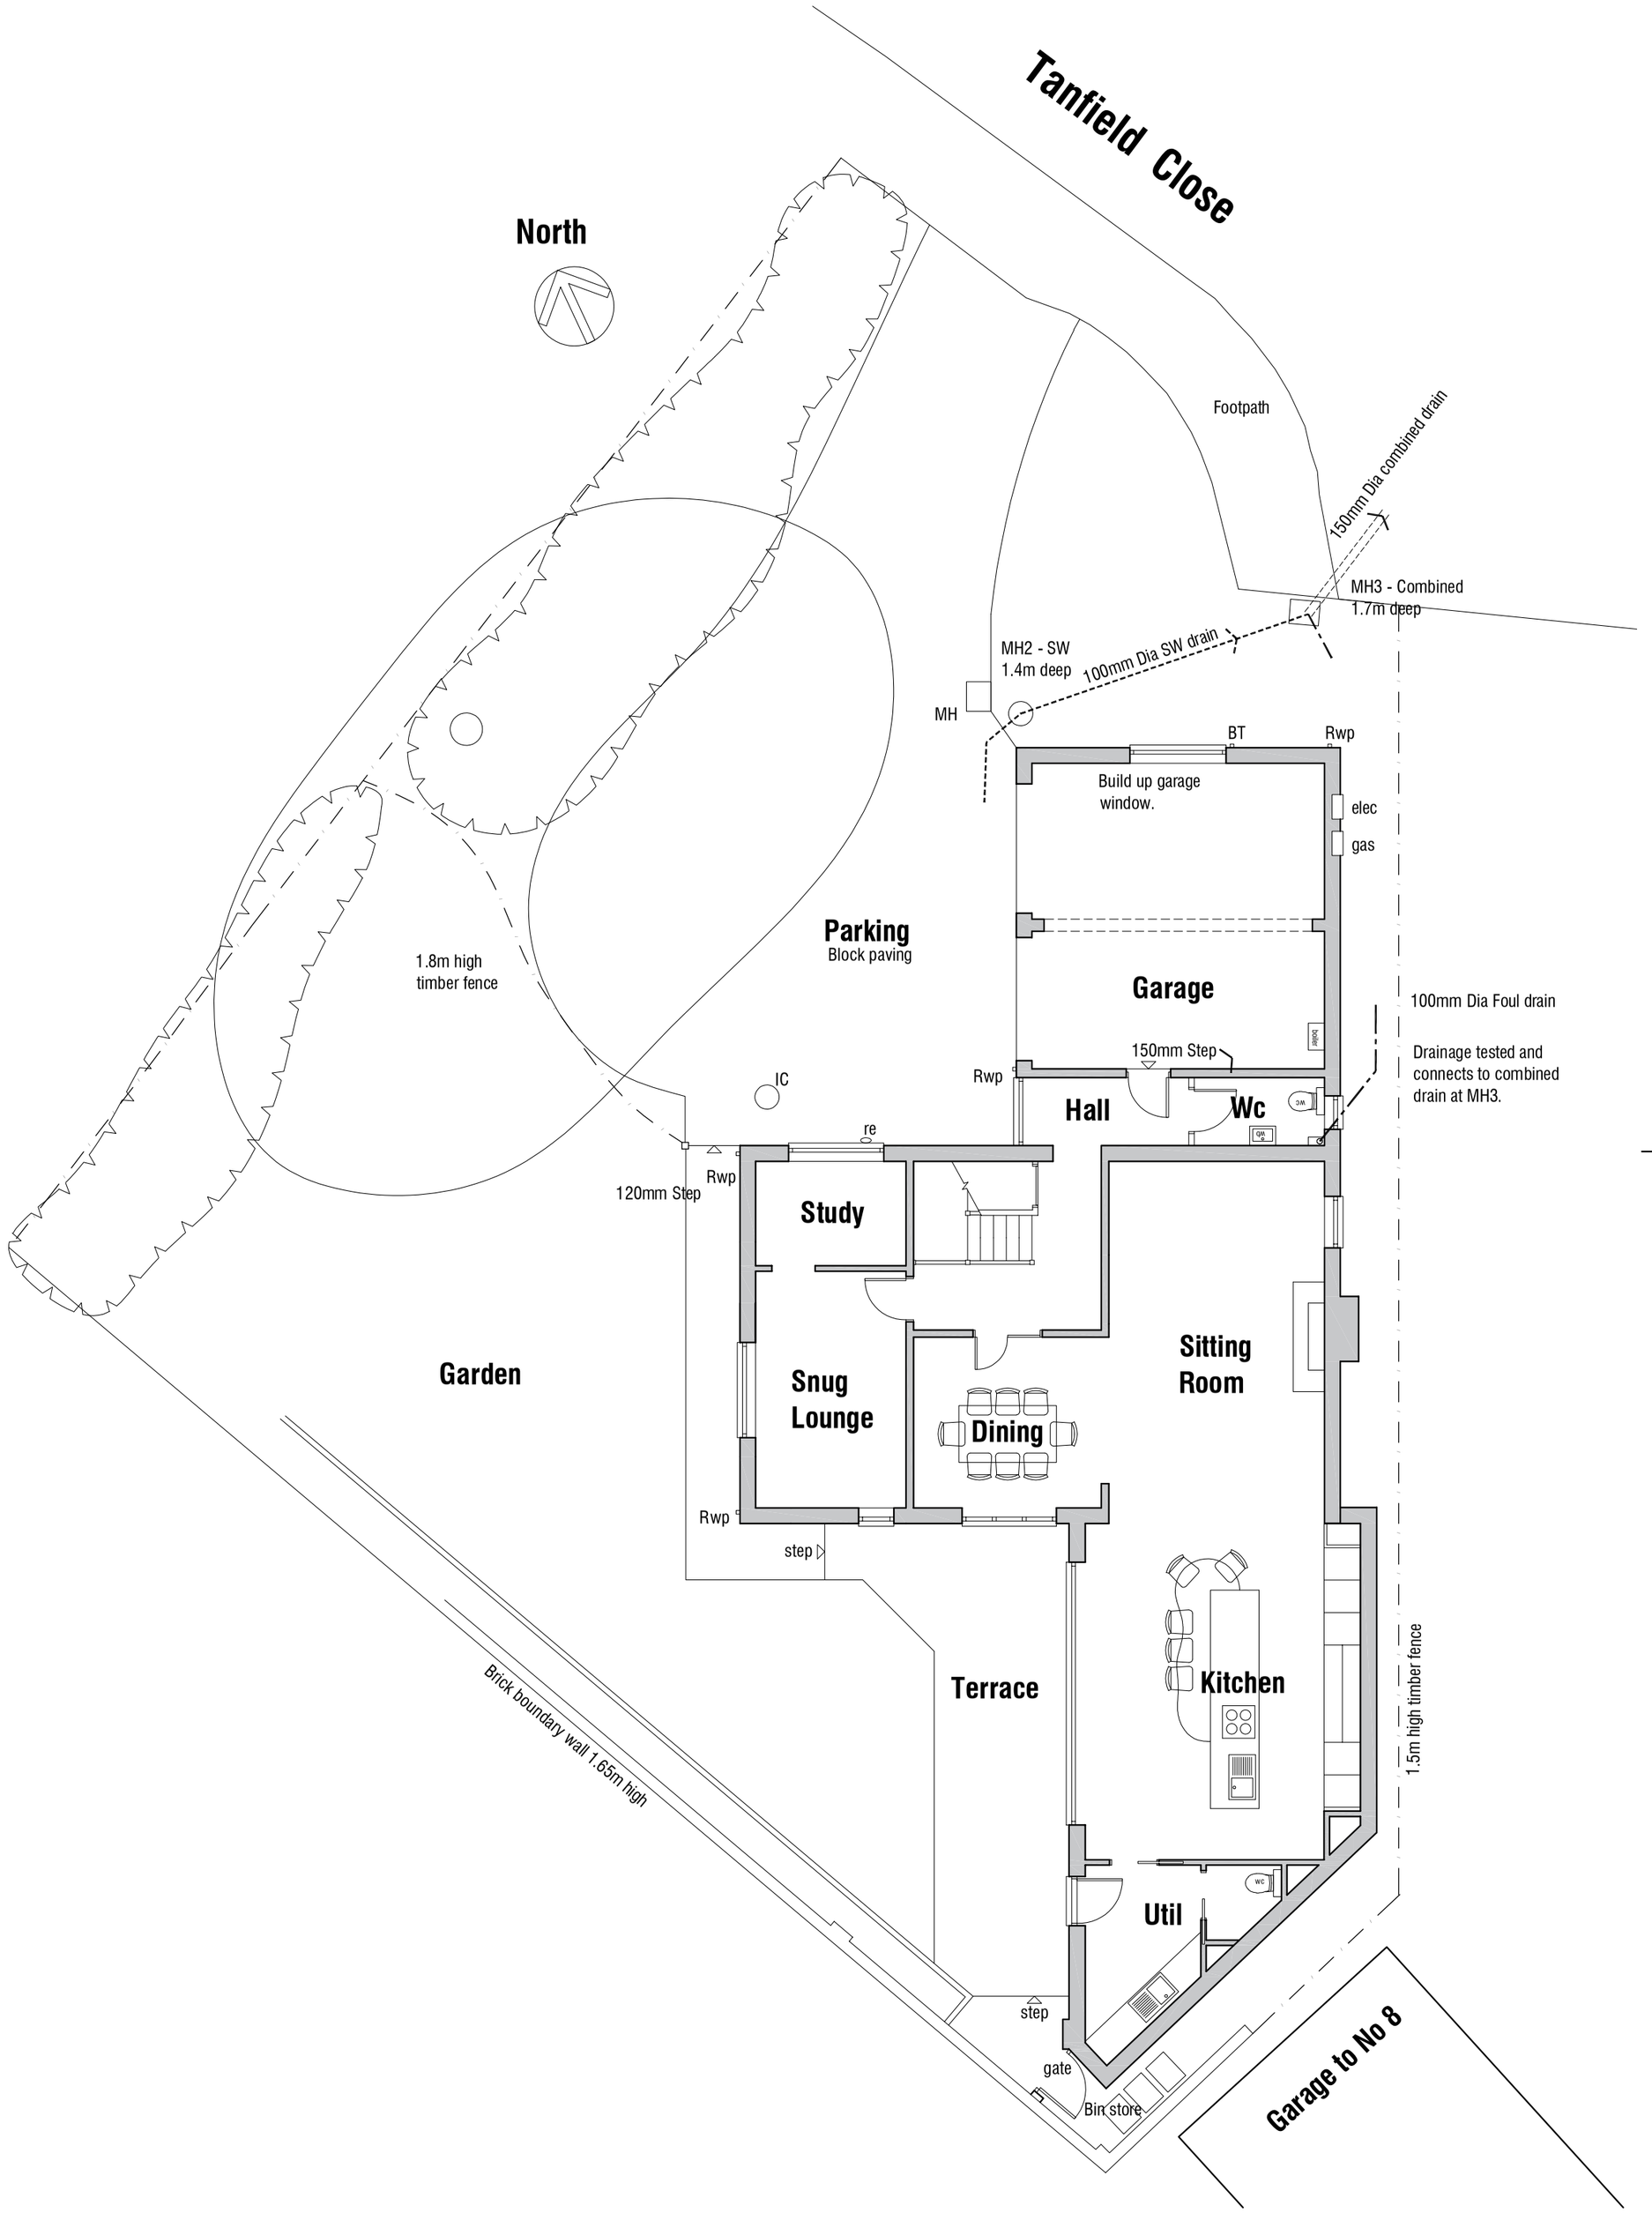

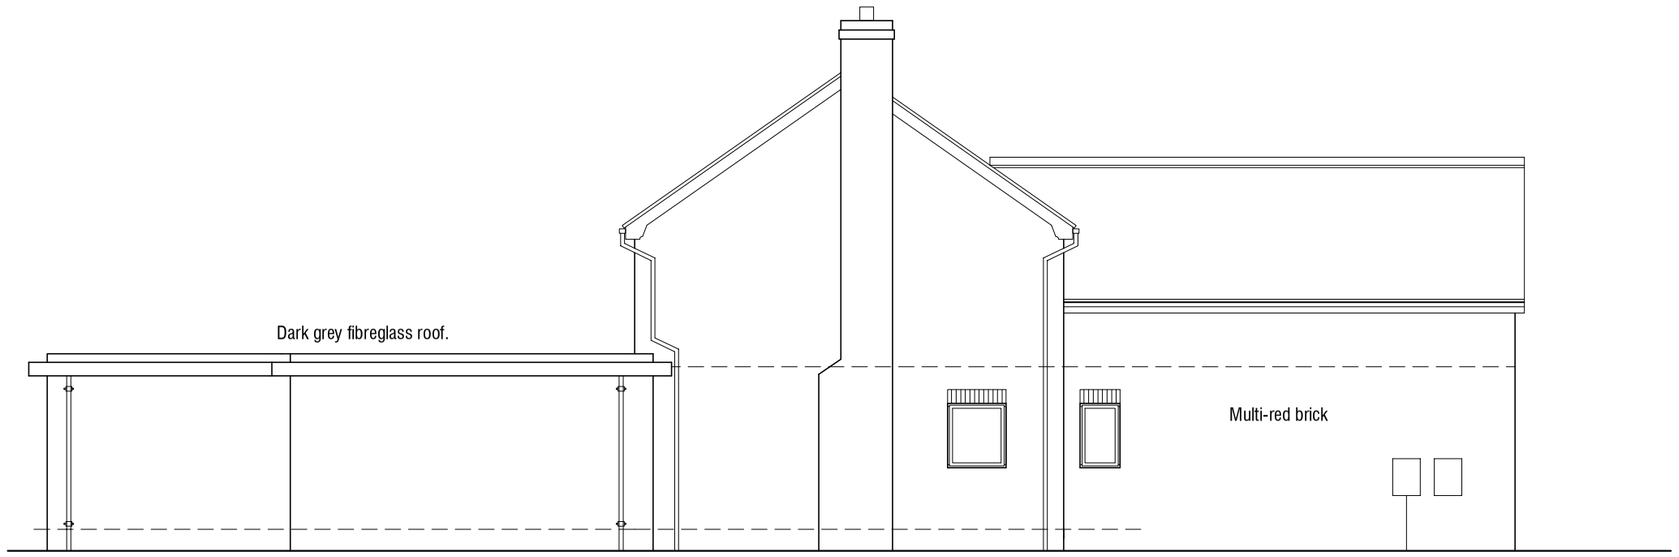

North West Elevation 1:100

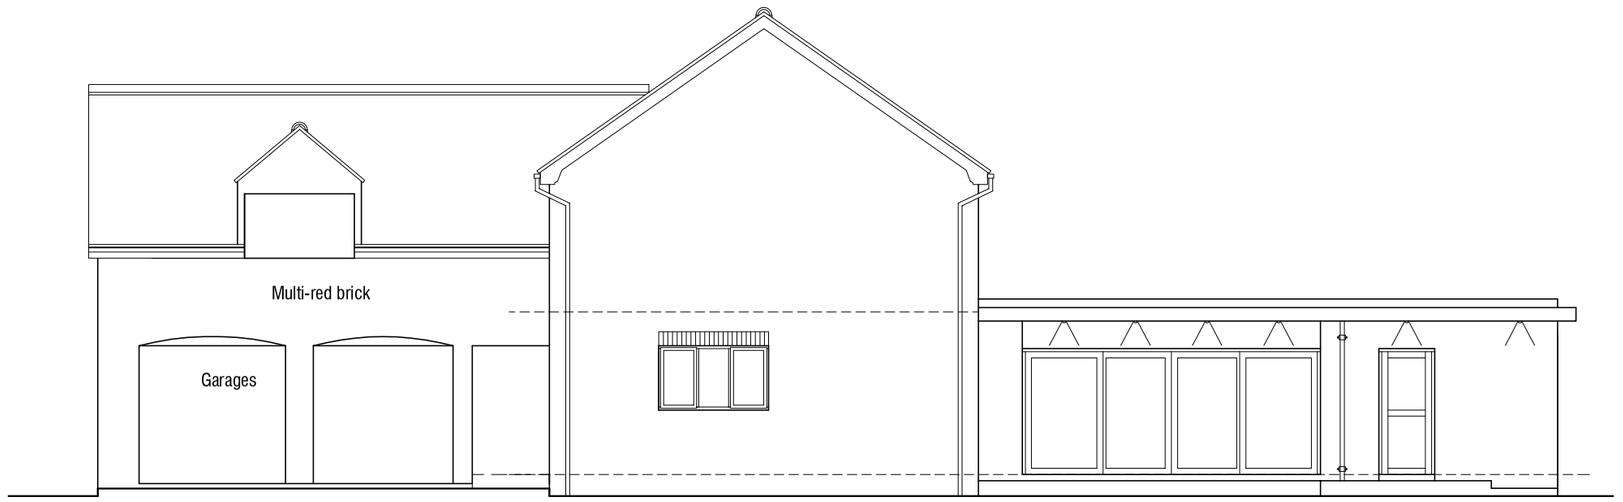

North West Elevation 1:100

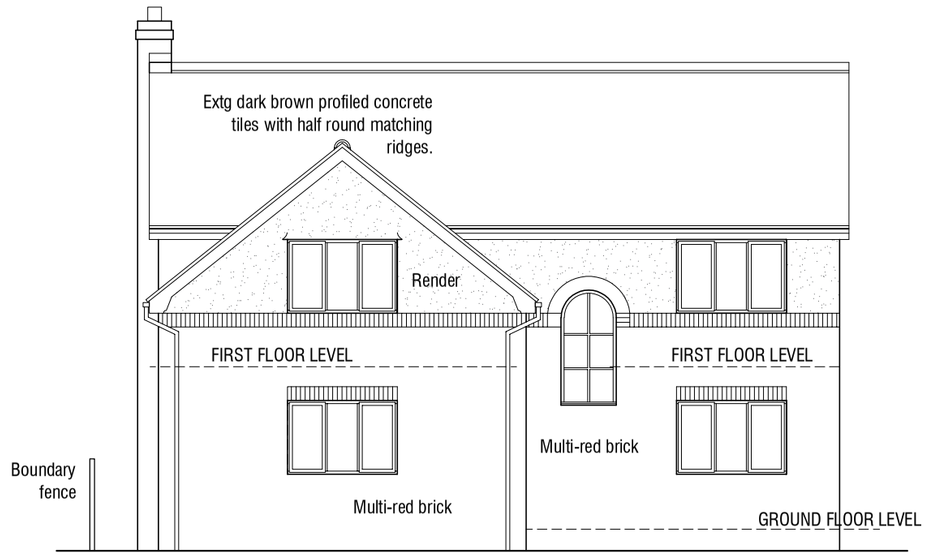

South West Elevation 1:100

6 TANFIELD CLOSE
ROYSTON
BARNSLEY

SURVEY

SITE PLAN

mboothdesign
architectural design and building consultants

Fairfield House
Berneslai Close Barnsley
S70 2FL
M: 07881898300
E: mark@mboothdesign.co.uk

Scale	1:100 @ A2	Drawn	MJB
Date	June 2021	Ref.	17.24
Dwg No.	S1	Rev.	

0cm 2cm 4cm 6cm

Copyright mboothdesign. All dimensions in millimeters unless otherwise stated.
Dimensions for setting out in existing buildings are to be checked and verified on site.