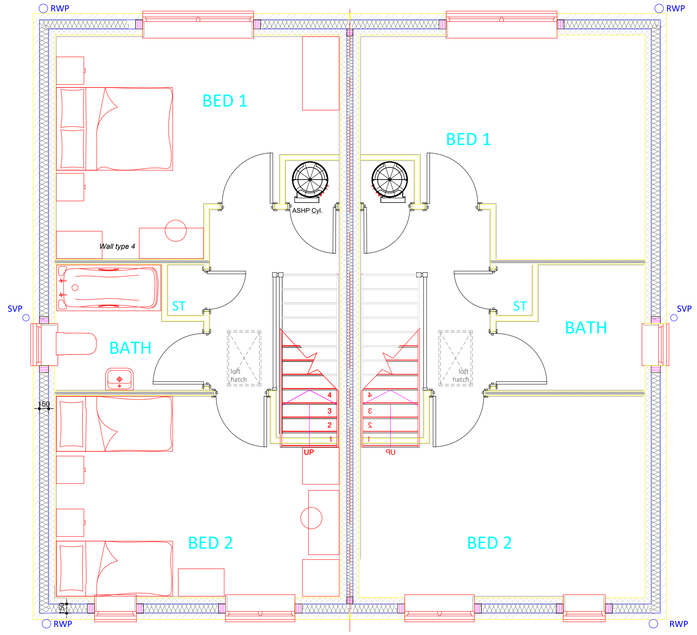

02 First Floor Plan

1:50

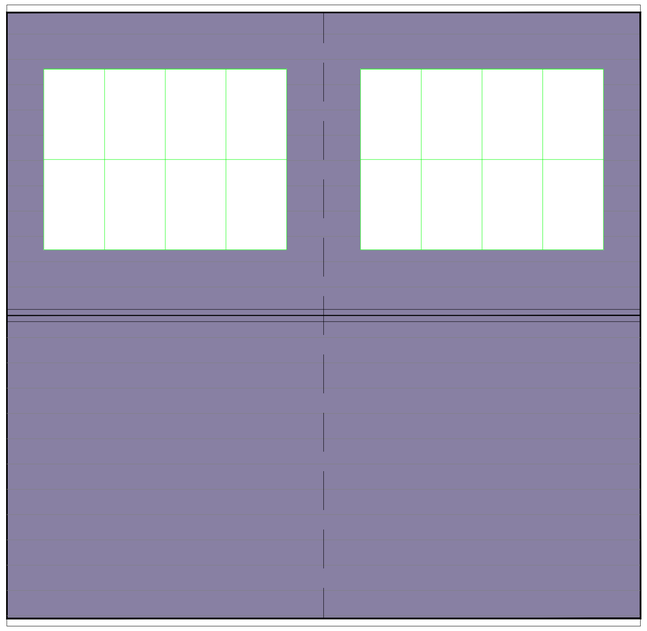

03 Roof Plan

1:50

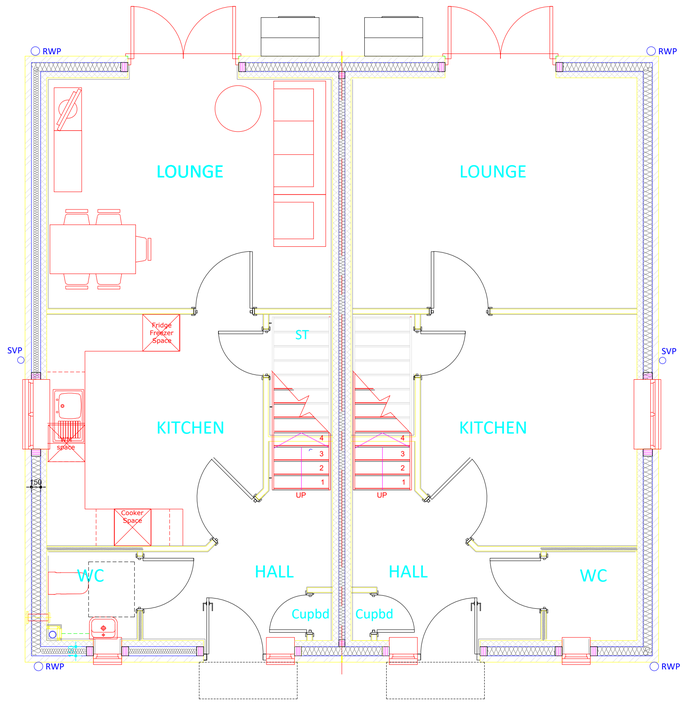

01 Ground Floor Plan

1:50

DO NOT SCALE FROM THIS DRAWING. ALL DIMENSIONS TO BE CHECKED ON SITE BY CONTRACTOR. REPORT ANY DISCREPANCIES TO DRAWING AUTHOR AND PROPERTY SERVICES TEAM. DRAWING OR CONTENTS SHOULD NOT BE DUPLICATED WITHOUT PRIOR CONSENT.

DRAWING TO BE READ IN CONJUNCTION WITH ALL OTHER PROJECT DOCUMENTS INCLUDING BUT NOT LIMITED TO DRAWINGS, SPECIFICATIONS, SCHEDULES

0m 0.5 1.0 1.5 3.0m

1:50

NOTES

Rev	Notes	Date	Issued By
P1	FIRST ISSUE	06/10/21	MJY

BARNSLEY Metropolitan Borough Council
PROPERTY SERVICES

SERVICE
Housing Growth

PROJECT
Goldthorpe Market

TITLE
2 Bed Semi-Detached House
Proposed Floor Plan & Roof Plan

PROJECT REF	DRAWING REFERENCE	REV
106436	00-DR-A-043	P1
SCALE: 1:50	DISCIPLINE: ARCHITECTURE	SHEET SIZE: A1
PURPOSE OF ISSUE: PLANNING APPROVAL		Drawn: MJY / Checked: XX

File Path: G:\z_PROJECTS\2020-21 Projects (BMBC)\07-01-106436 - Goldthorpe Market\Working Docs\Design\Arch\Drawings\Sheet\106436-DR-A_043-FloorPlans2BedSemiDetHouse-P1.dwg, Saved: 13 October 2021 09:19:02, By: Young , Matthew (SENIOR ARCHITECTURAL TECHNOLOGIST)

Date Plotted: 17 December 2021 08:35:25