


PROPOSED LOUNGE EXTENSION
20 PRIEST ROAD
DARTON

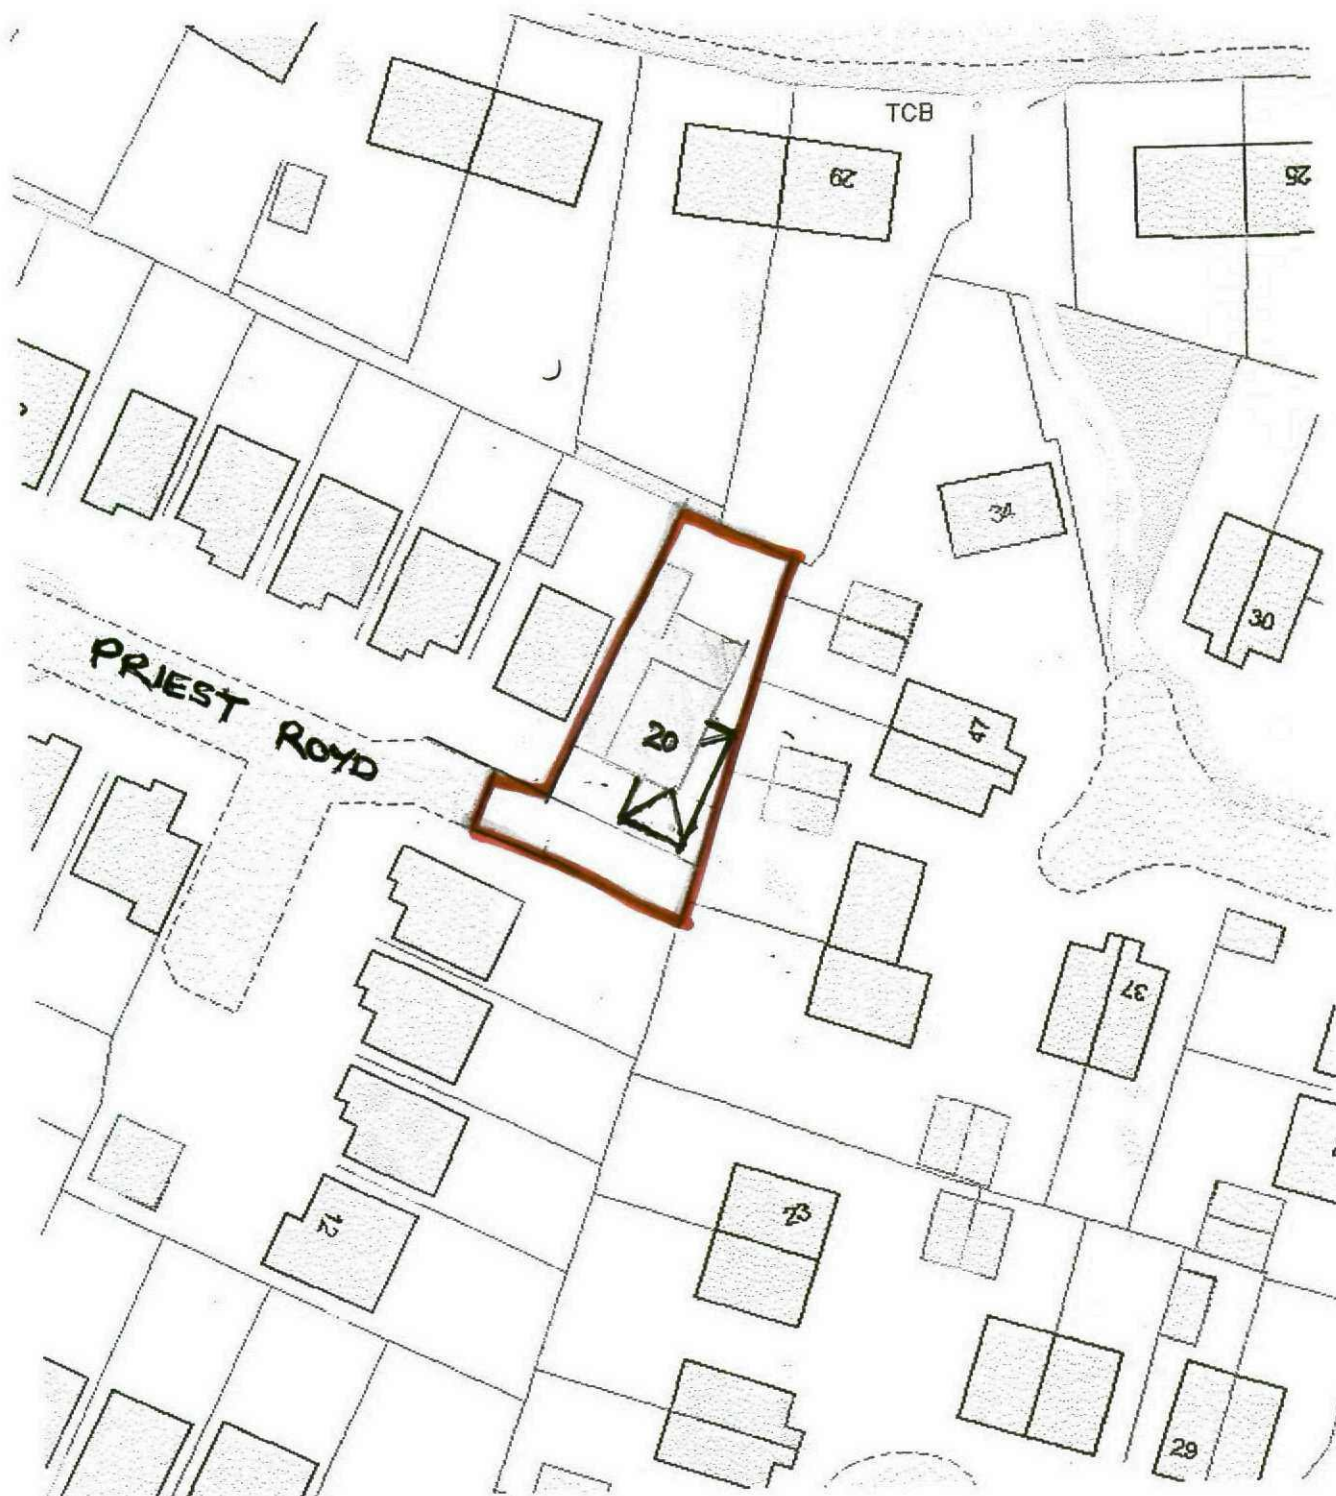

BLOCK PLAN 18500