
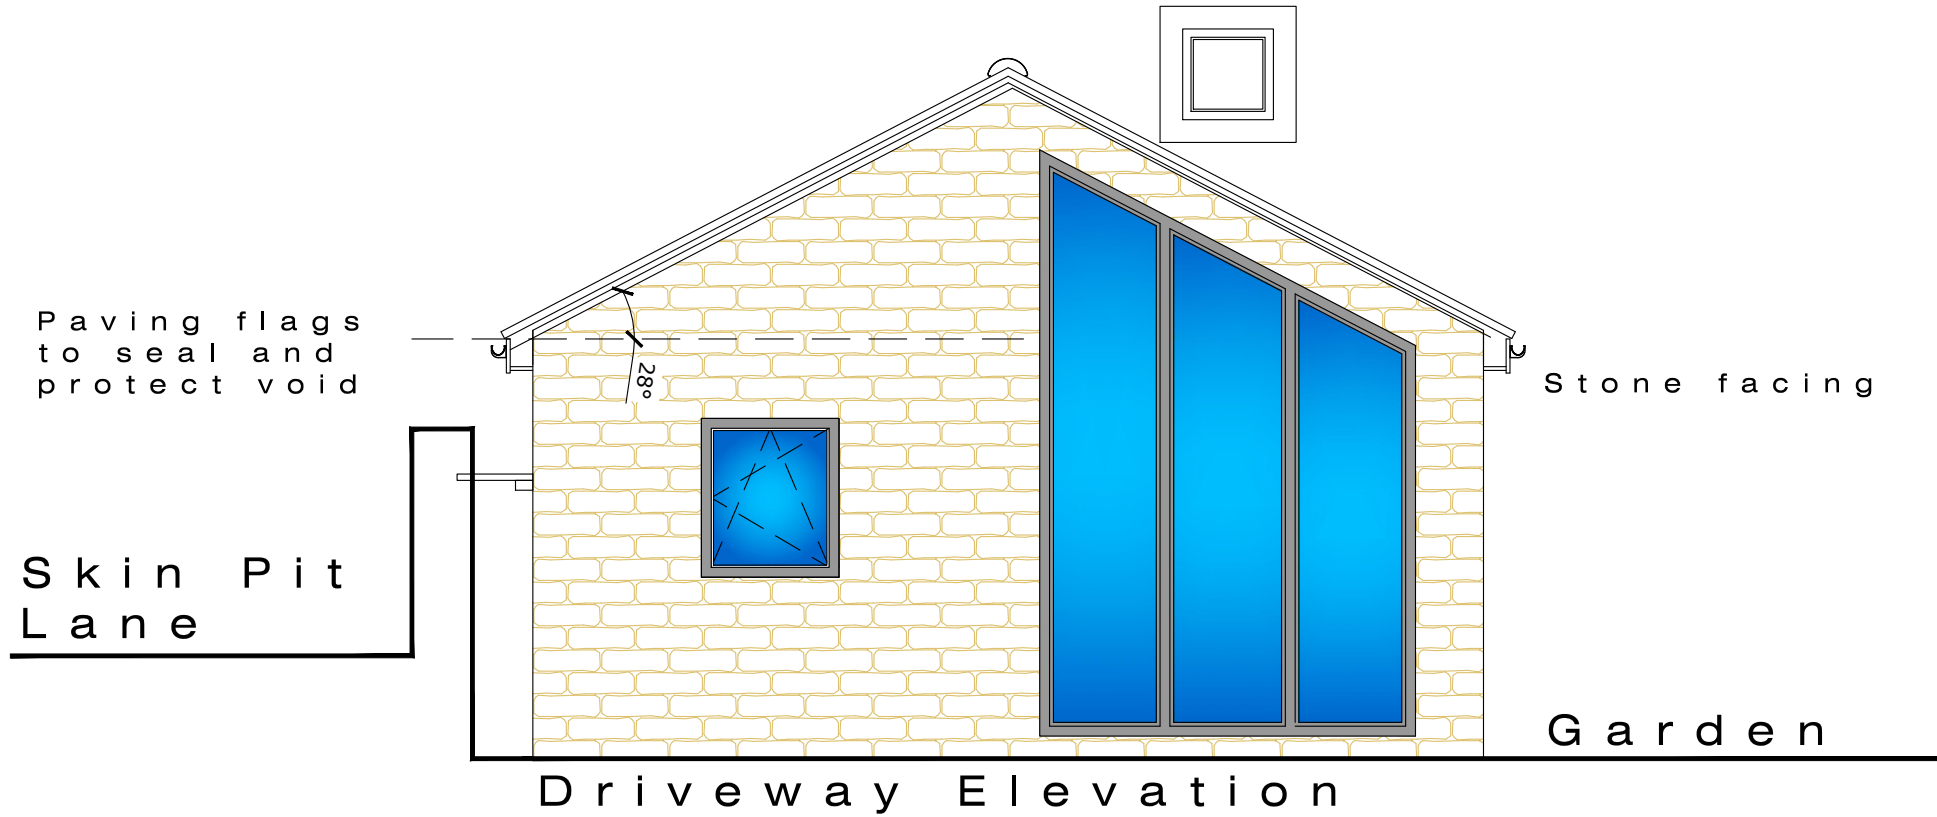


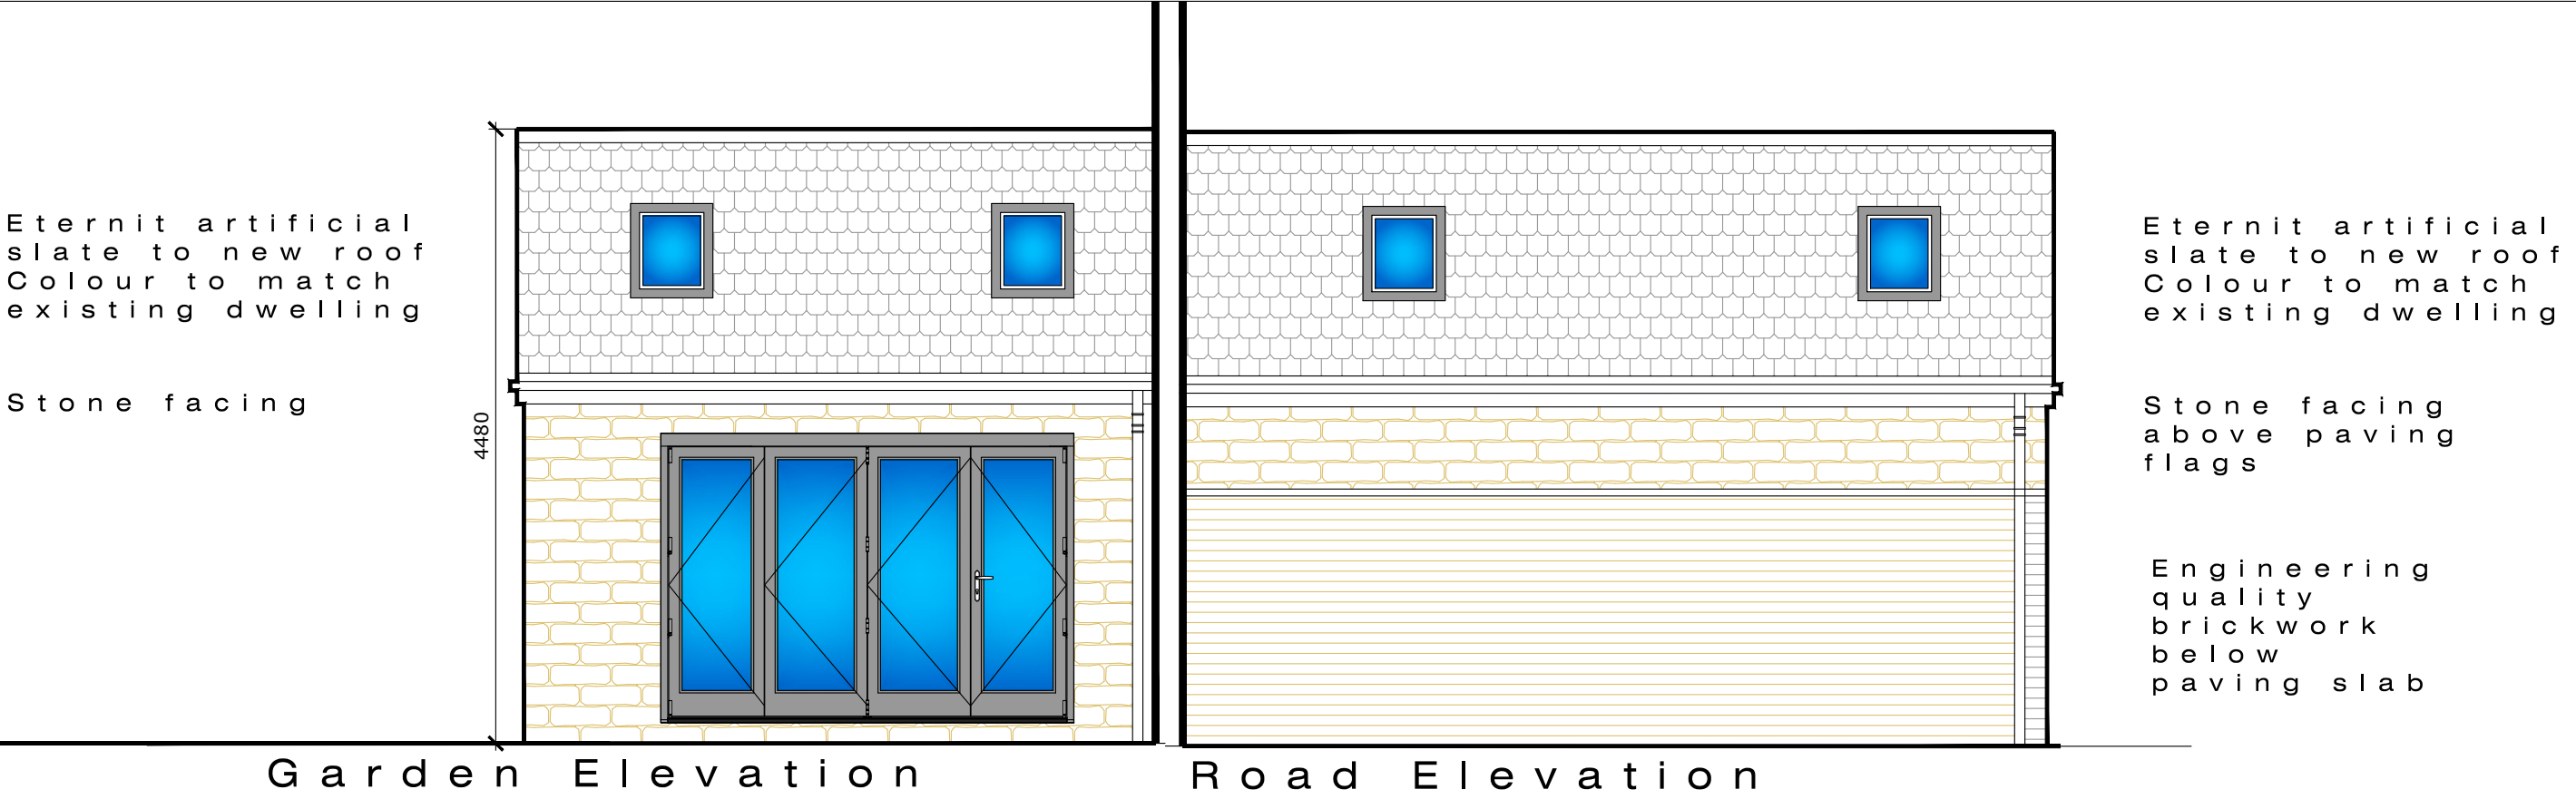

CLIENT DETAILS		PROJECT DETAILS		TITLE		REV	DESCRIPTION	DATE	Residential S72 Ltd, 9 Malham Close, Shafton Barnsley, S72 8PE T 01226 717079 M 07920 724305	
Mr & Mrs Nixon		Proposed Ground Floor Extension and internal re-arrangements		Proposed Elevations with Materials						
1 Skinpit Lane Hoylandswaine S36 7JY		REFERENCE: 19-001-04		SCALE- 1:50(A3)	DRAWN- ikc					
				DATE- 05.02.19	CHECKED-					