


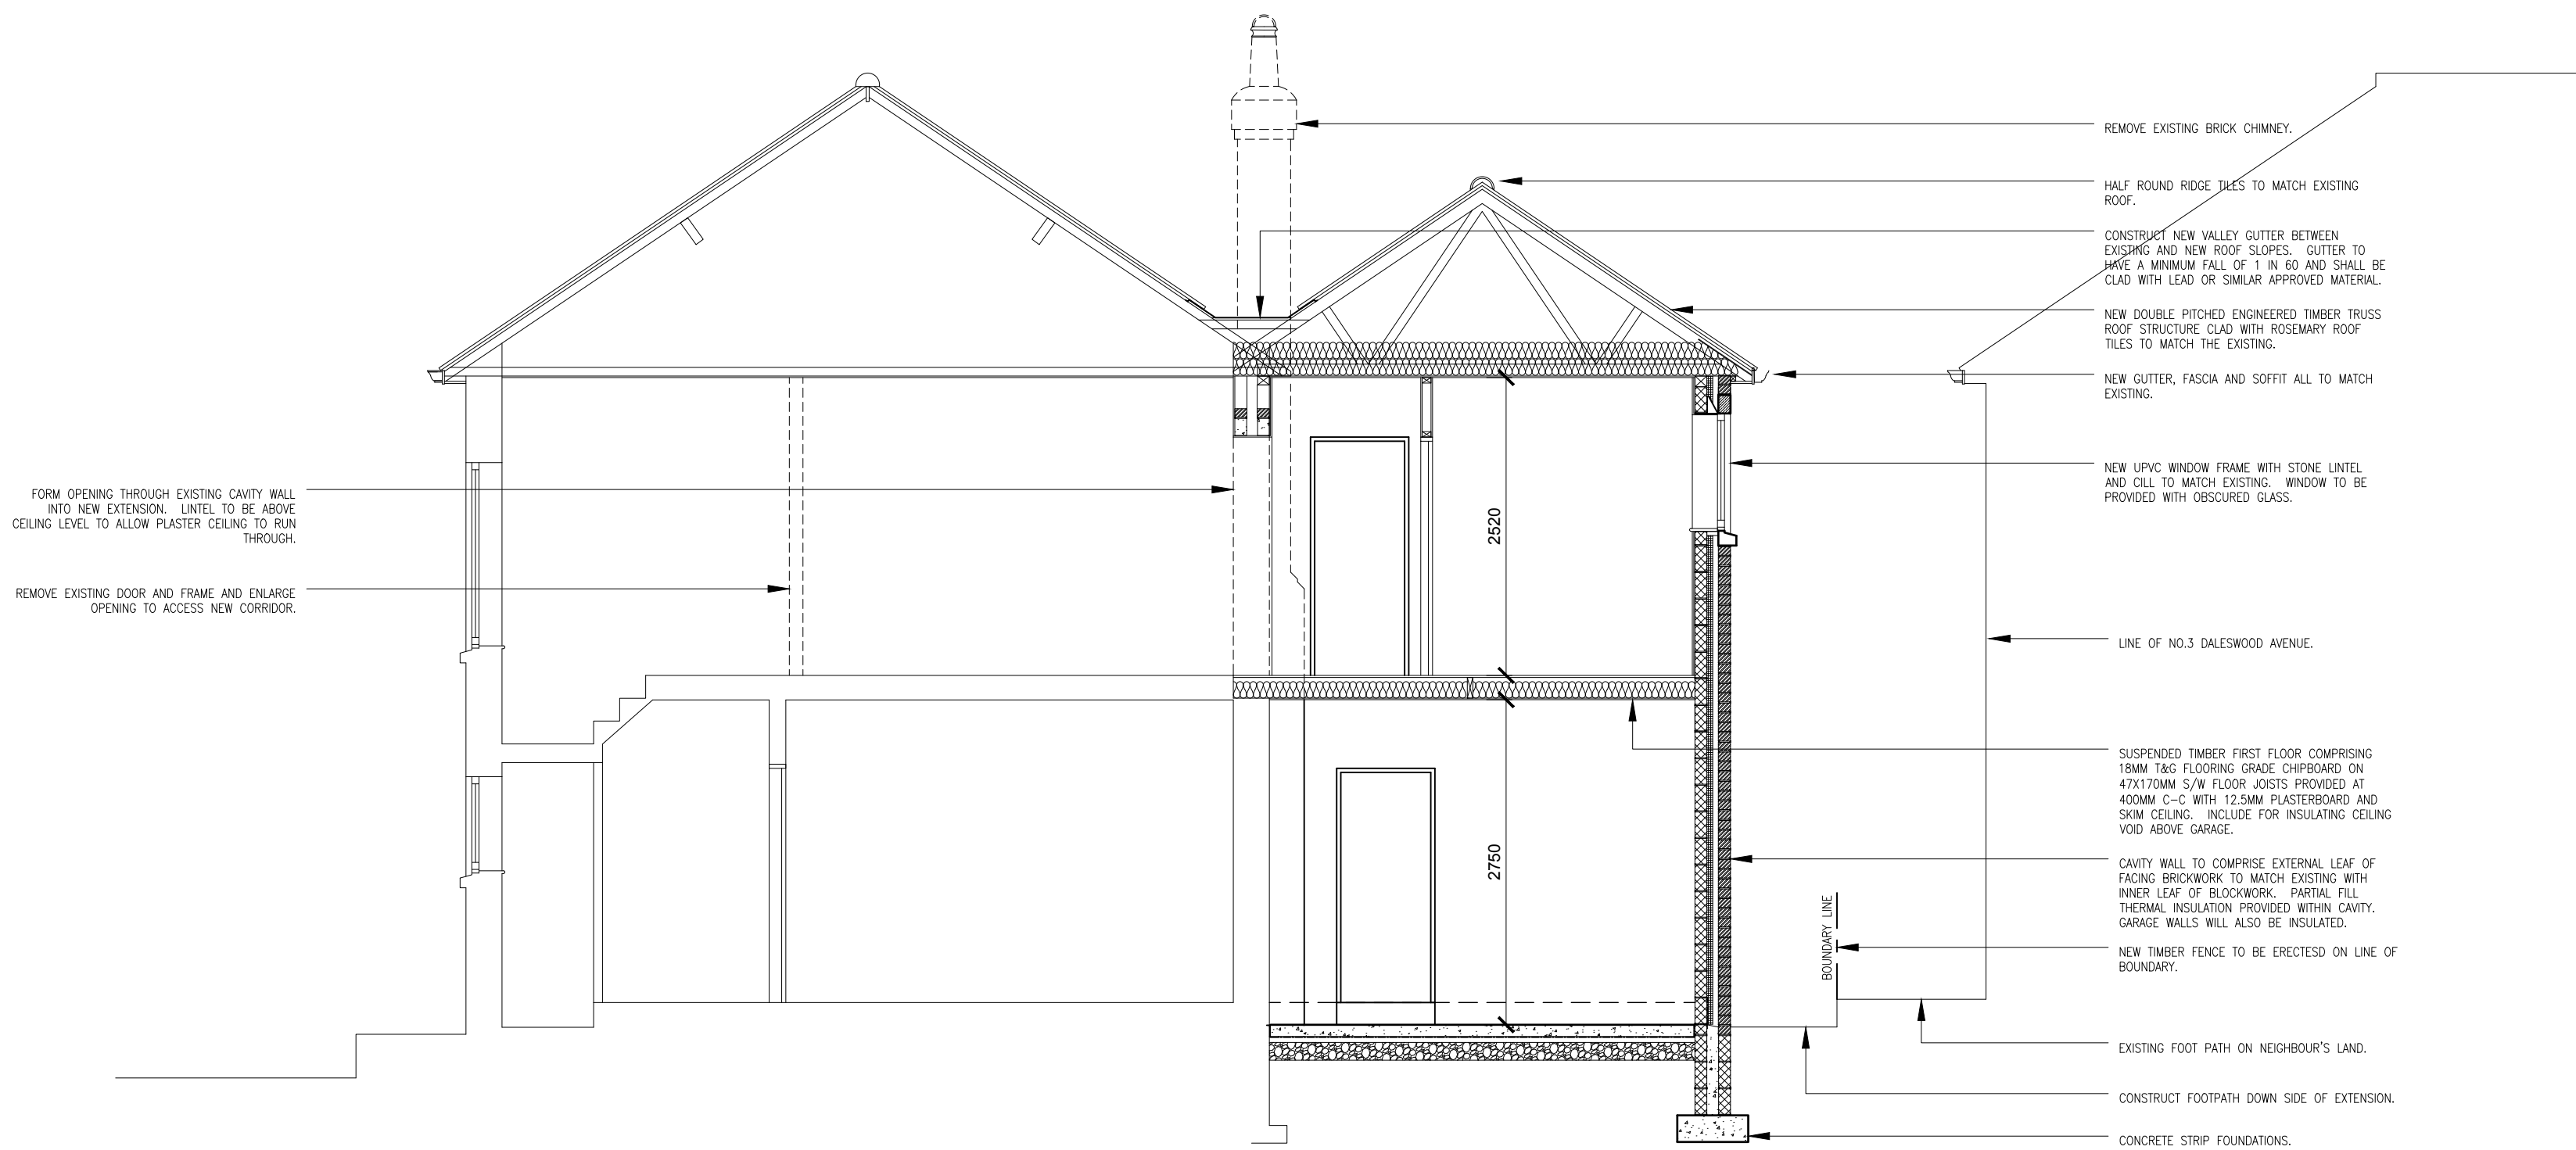

SECTION A-A

- NOTES:
1. Do not scale this drawing to ascertain dimensions. In all cases figured dimensions to be followed. All dimensions to be checked on site before work commences.
 2. All dimensions marked thus * shall be verified on site by contractor prior to ordering of materials and manufacture.
 3. © This drawing is the copyright of Llana Design Services Limited and may not be reproduced in part or in whole without prior written permission.

PLANNING ISSUE

Rev.	Date	Description	Drawn	Approved
<div><div><div></div><div>LLANA</div><div>Design Services Limited</div></div><div><div>LLANA DESIGN SERVICES LIMITED</div><div>16 HEYBECK LANE</div><div>DEWSBURY</div><div>WF12 7QY</div></div><div><div>Client:</div><div>MR T CHEESBROUGH</div></div><div><div>Project:</div><div>TWO STOREY SIDE EXTENSION</div><div>1 DALESWOOD AVENUE, BARNSLEY, S70 6QF</div></div><div><div>Drawing:</div><div>SECTION A-A</div><div>AS PROPOSED</div></div><div><div>Scale:</div><div>1:50 @ A1</div><div>Drawn by:</div><div>GT</div></div><div><div>Date:</div><div>05.06.20</div><div>Checked by:</div><div>CT</div></div><div><div>Drawing no:</div><div>L0093/40:01</div><div>Revision:</div><div>-</div></div></div>				