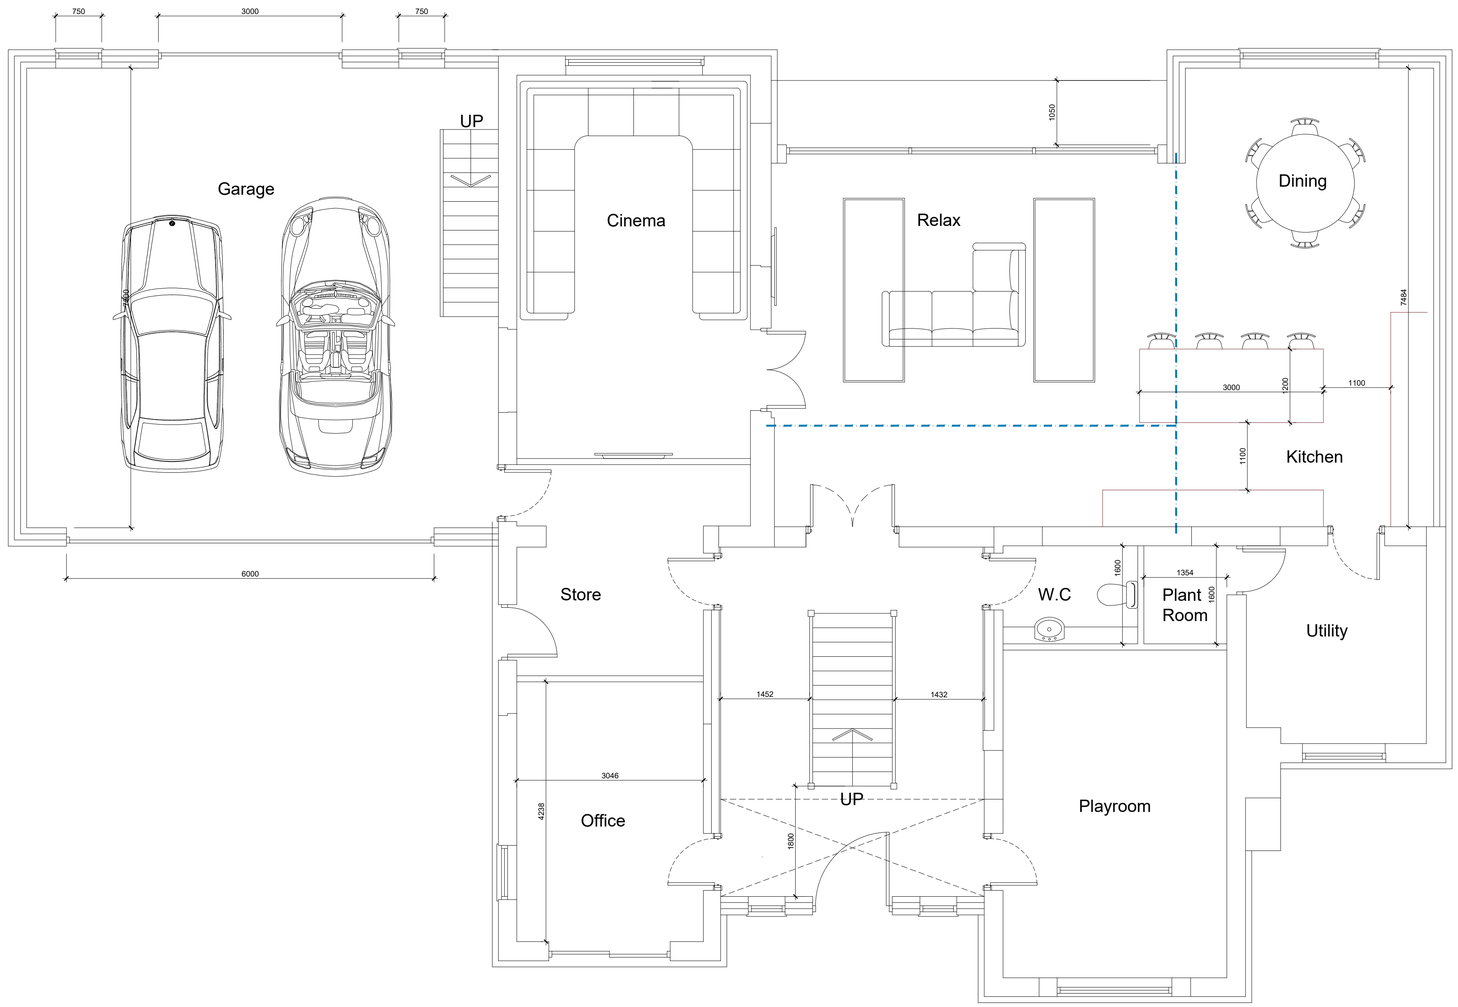

Proposed Ground Floor Plan
Scale 1:50

White Agus PARTNERSHIP
OFFICE ONE
34 VICTORIA ROAD
BARNSLEY.
S70 2BU
Phone: 01226 208482
Fax: 01226 283030
Email: info@whiteaguspartnership.co.uk
Web: www.whiteaguspartnership.co.uk

ARCHITECTURAL SERVICES

Project.	Client.
PROPOSED EXTENSION AT OAKFIELD, INTAKE LANE BARNSLEY, S75 2HU	MR A. SELBY

Drawing Title.	Date.	Scale.
PROPOSED GROUND FLOOR PLAN	NOVEMBER 2018	1:50 @ A1
	Ref. 18-099	Dwg. No. 03 / Rev.

Date	Suffix	Description	Date	Suffix	Description