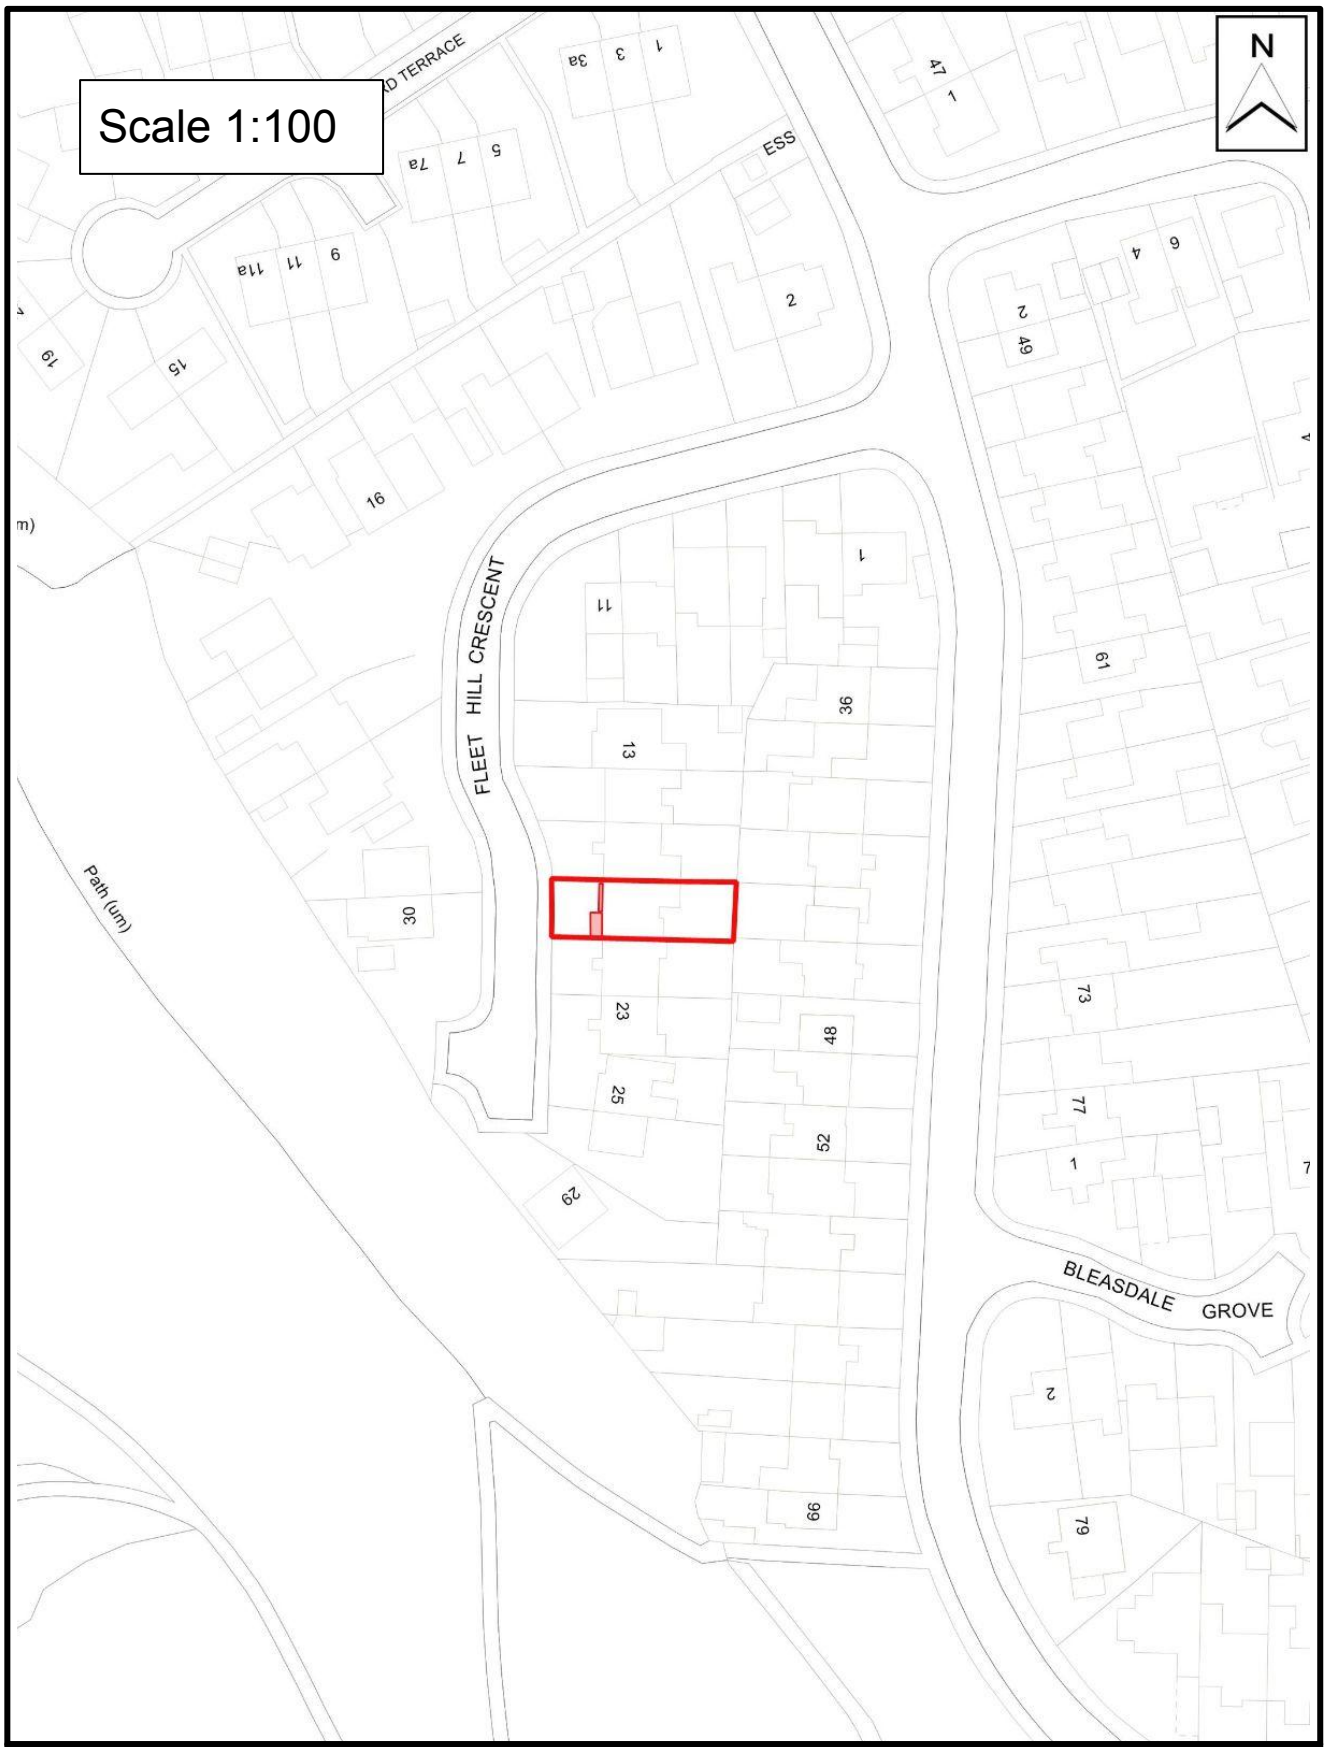


Proposed Extension to the Front

Applicant: Mrs Jacqueline Atkinson

Location: 19 Fleet Hill Crescent, Barnsley, S71 1XJ