


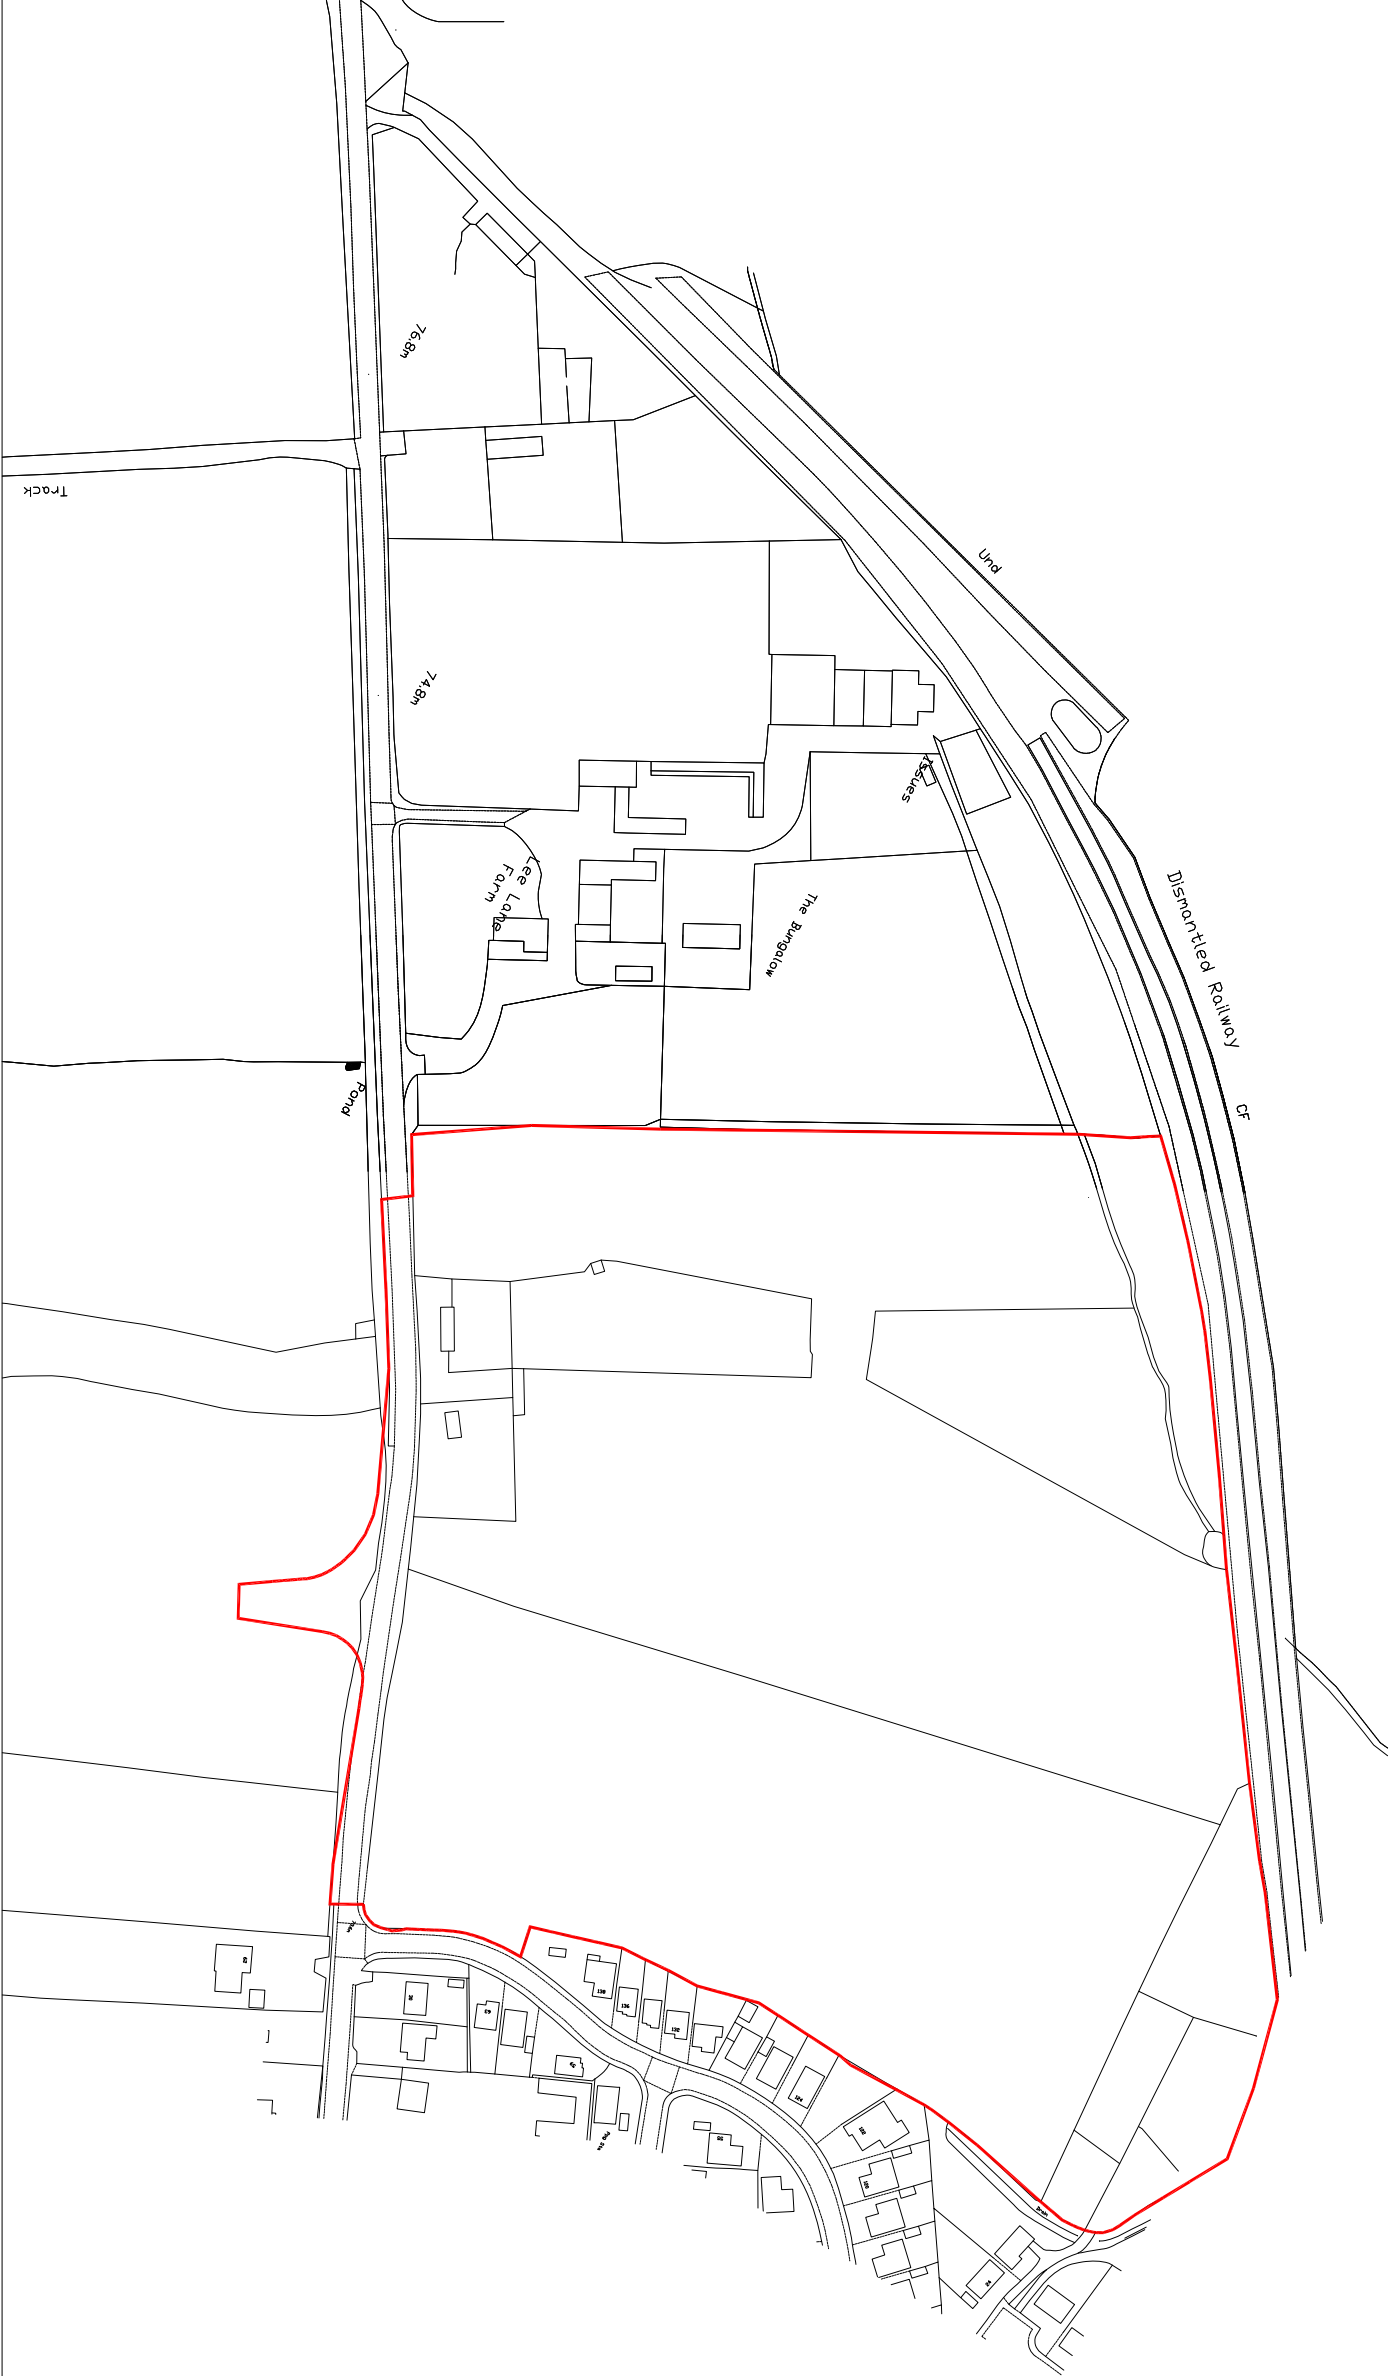

general notes:
do not scale the drawing.
all dimensions to be checked on site prior to commencement of work and any discrepancy shall be immediately reported and resolved prior to work commencing. this drawing is to be read in conjunction with all relevant drawings and specifications relating to the job whether or not indicated on the drawing. Copyright reserved to mck associates ltd. and this drawing may not be used or reproduced without prior written consent.

PLANNING

Client:	Project:	Drawing Title:	Job No:	Drawing No:	Rev:
Strategic Land Group	Lee Lane, Royston	Location Plan	10-083	OS-01	
			Drawn: MCK	Checked:	Scale: 1:2500
					Date: AUG 2013
mck associates limited architecture building surveying urban design burnaby villa ■ 48 waiting street road ■ fulwood ■ preston ■ p12 8bp tel: 01772 774510 fax: 01772 774511 email mck@mckassociates.co.uk					