

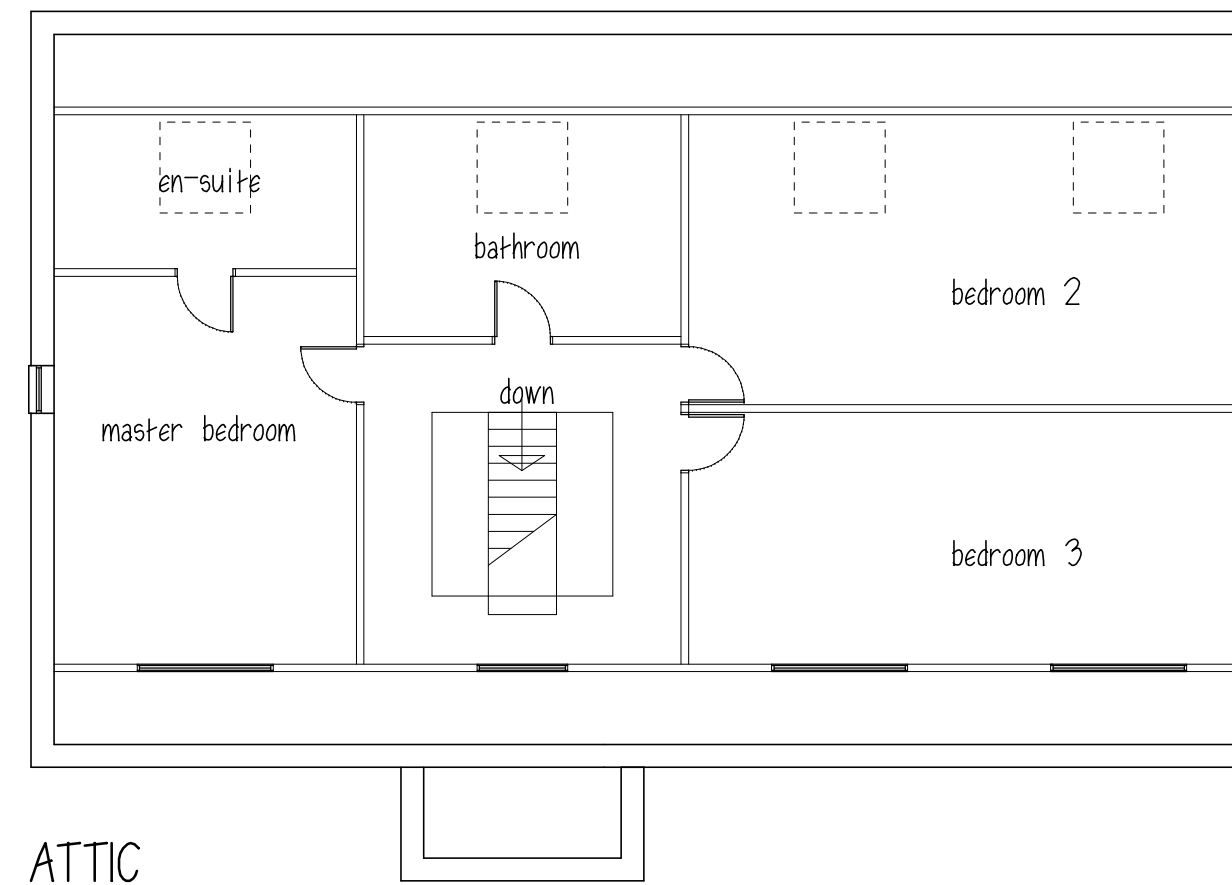
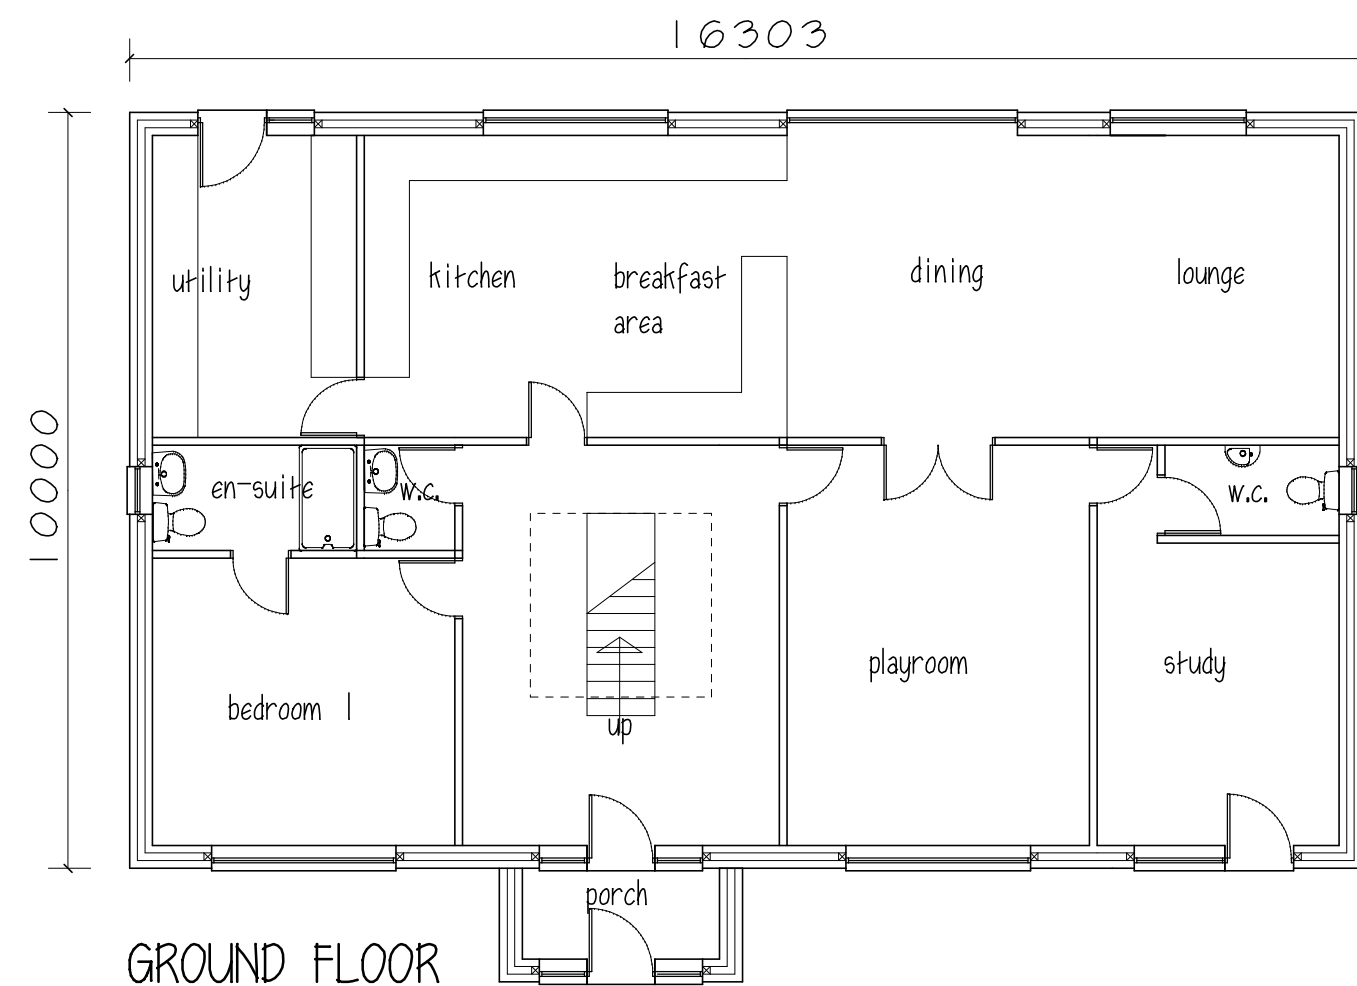
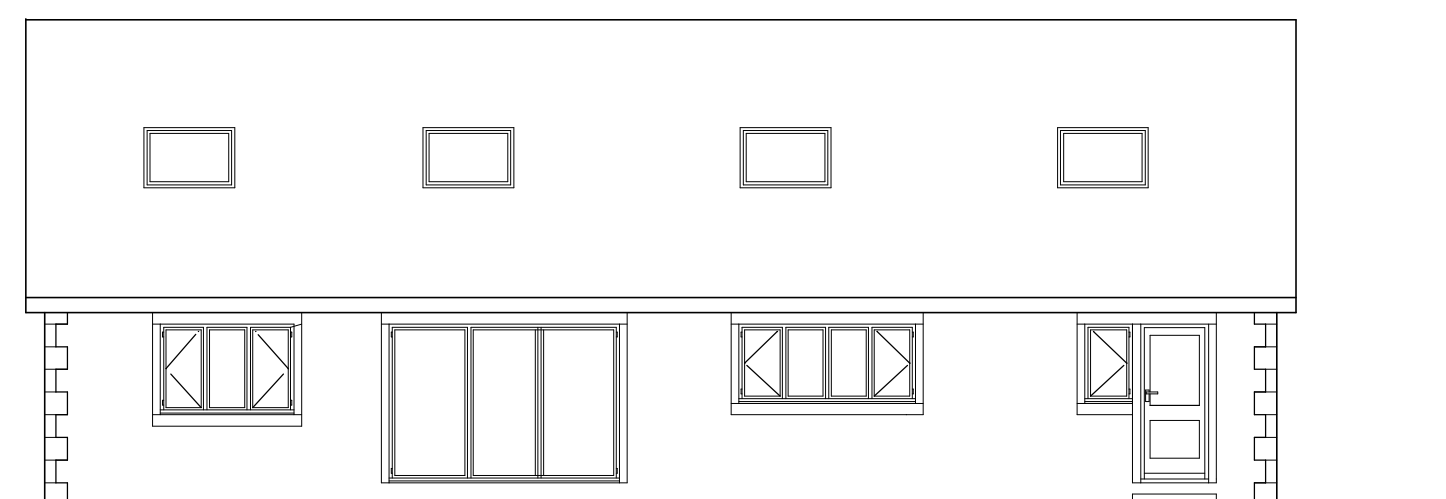
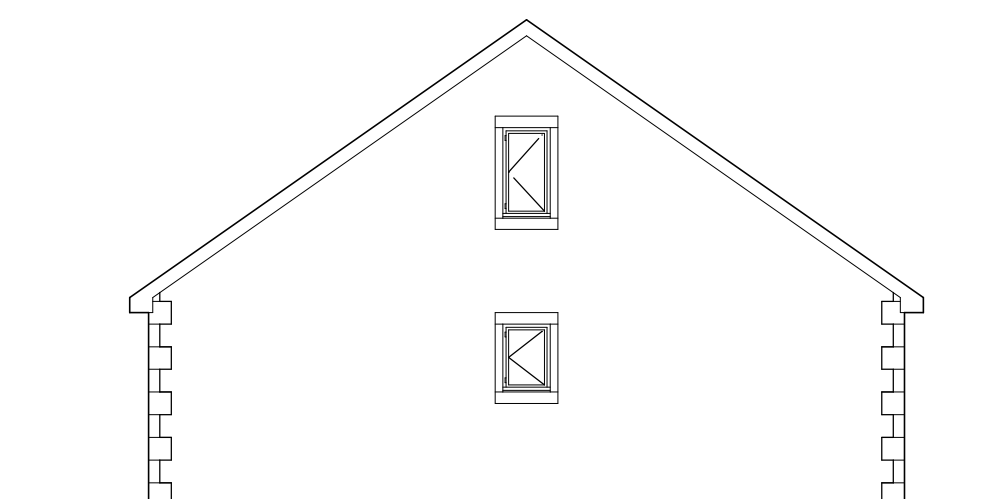


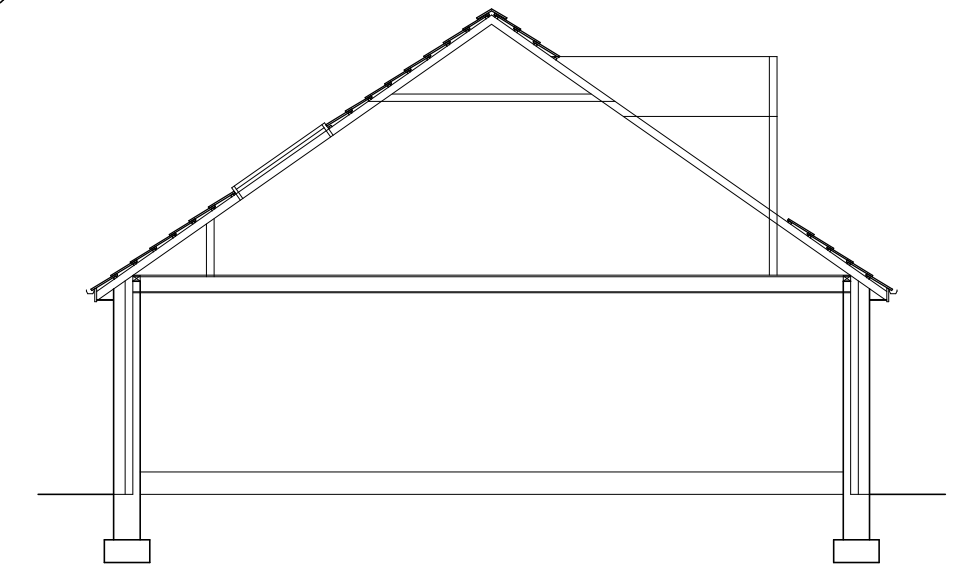

ROOF - concrete interlocking tiles
 WALLS - stone with stone heads, cill,
 mullions and quoins
 WINDOWS & DOORS - brown Upvc

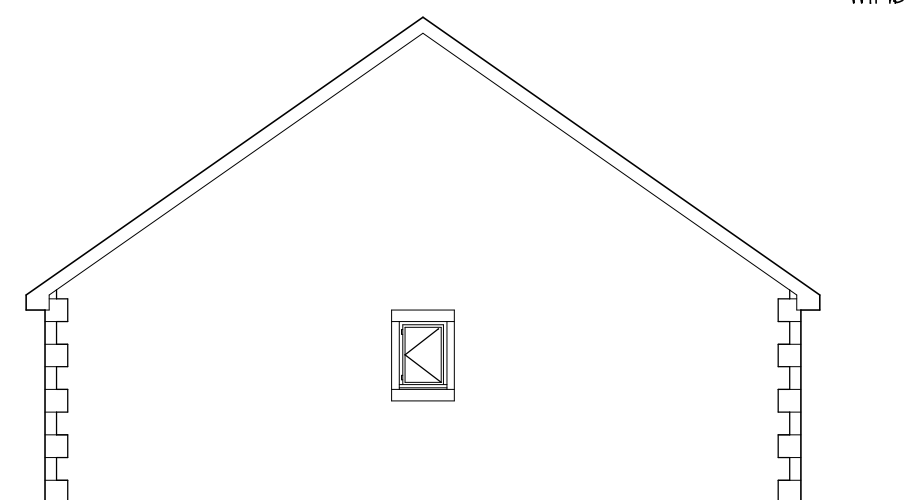

Mr & Mrs S HURST

PROPOSED DWELLING

REAR OF 2/4 DOG HILL DRIVE

SHAFTON

PLANS & ELEVATIONS

1:100@A3 JAN.13 Rev C

Peter Thompson

"Linwood"


Barnsley Road

Dodworth

Barnsley S75 3JR tef. 01226 201391

m. 07973251730

e-mail peter-thompson@hotmail.co.uk

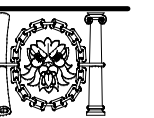

M.C.I.A.T.