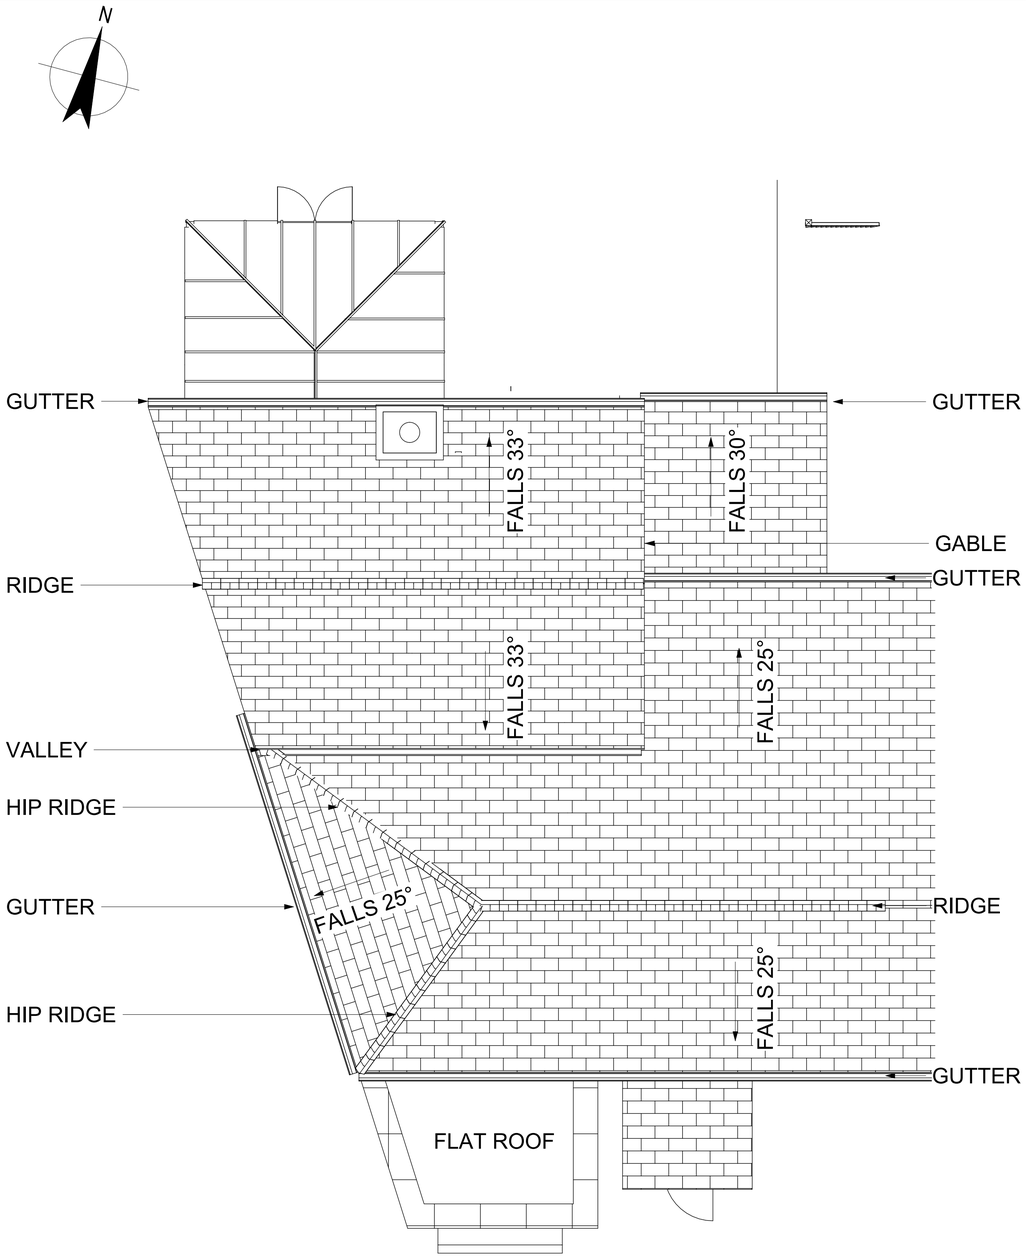

Existing Roof Plan

1 : 50

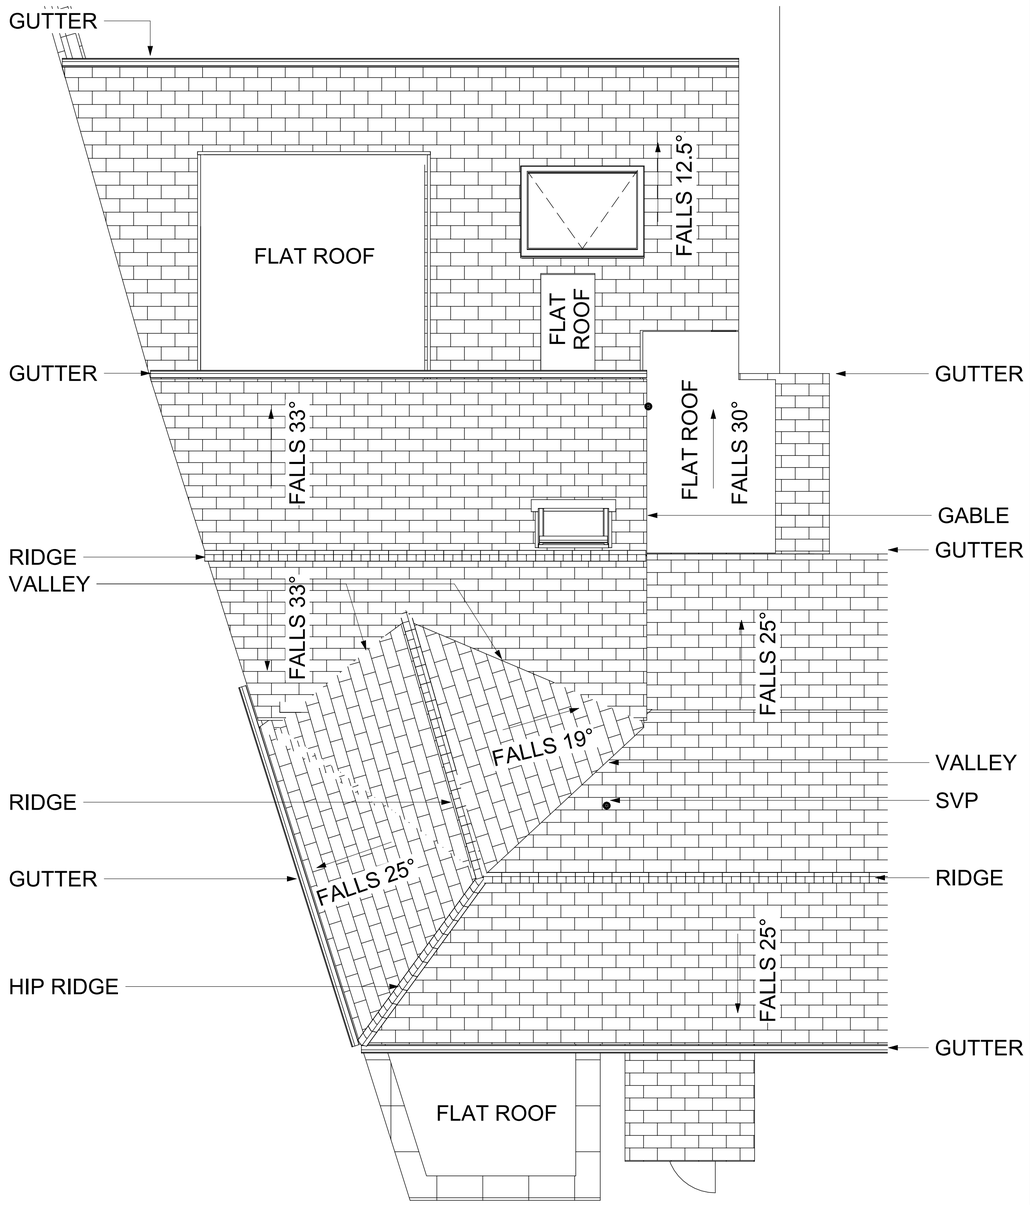

Proposed Roof Plan

1 : 50

0 1 2 3 4 5

GRAPHIC SCALE: 1:50

No.	DESCRIPTION	DATE
A	Issued for Information	26/02/24
B	Issued for Planning Permission	01/05/24

NORTH CONSTRUCTION: DESIGN & BUILD
from conception to completion

26 Church St.
Gawber
S.Yorks
S75 2RH

Tel: 01226 828972
Mob: 07974116241
https://bennorth60.wixsite.com/ncdb

Project Title

HAMZA LOHDI

CHANGE OF USE & REMODEL

59 CHURCH ST, DARTON. S75 5HQ

Drawing Title

Roof Plan

Scale	Drawn By	Checked By	Date
1 : 50	BN	HL	01/05/24

Drawing Number	Revision
NCBD- HLD- A205	B

THIS DRAWING IS COPYRIGHT : CONTRACTORS MUST CHECK ALL DIMENSIONS ON SITE : USE WRITTEN DIMENSIONS ONLY : ANY DISCREPANCIES MUST BE REPORTED TO DESIGN OFFICE BEFORE PROCEEDING

Original Sheet Size A1