Revision	Date
-	-

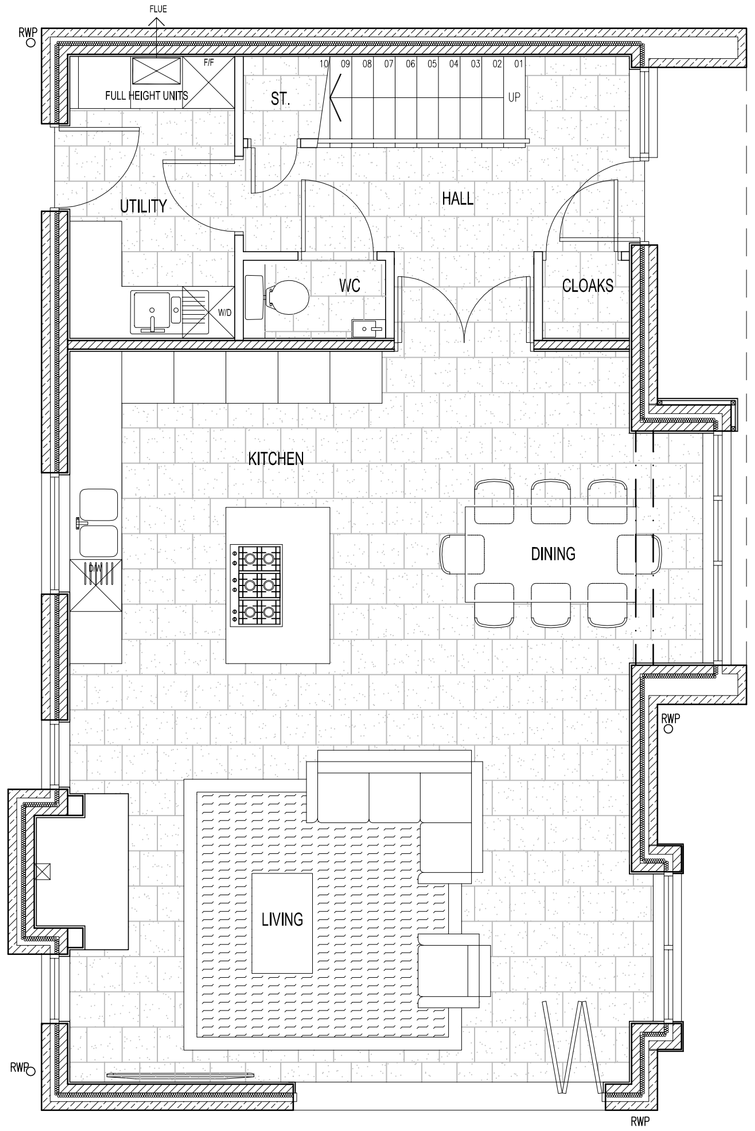

GROUND FLOOR PLAN
SCALE 1:50

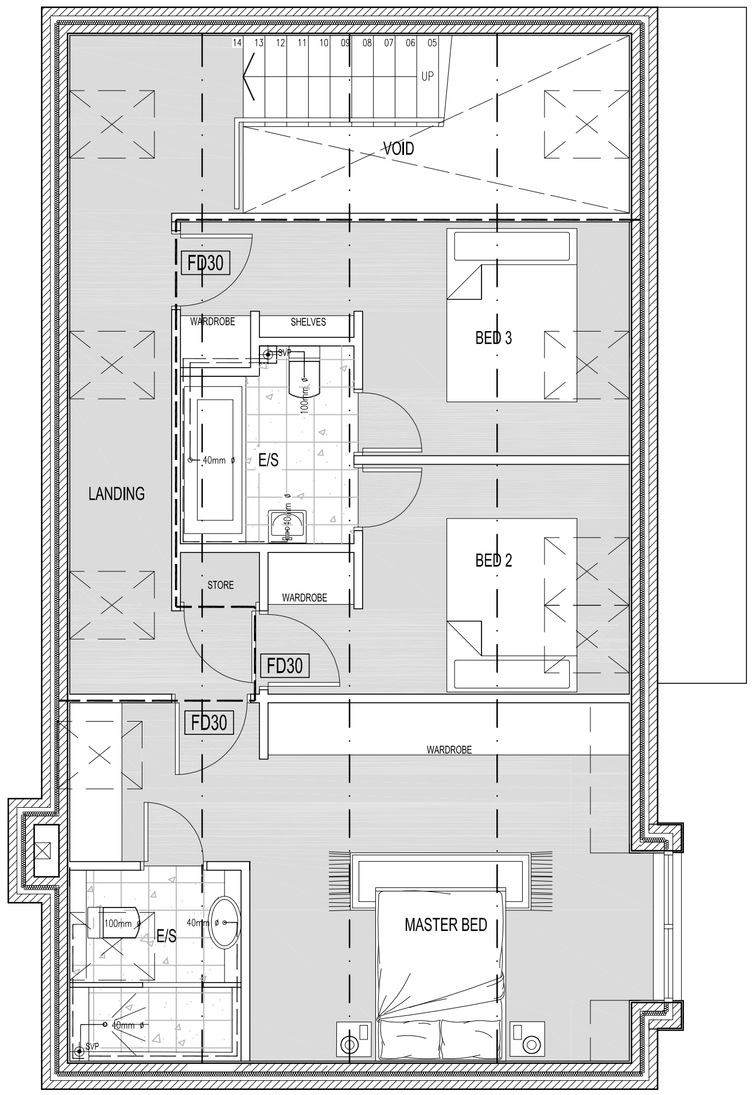

FIRST FLOOR PLAN
SCALE 1:50

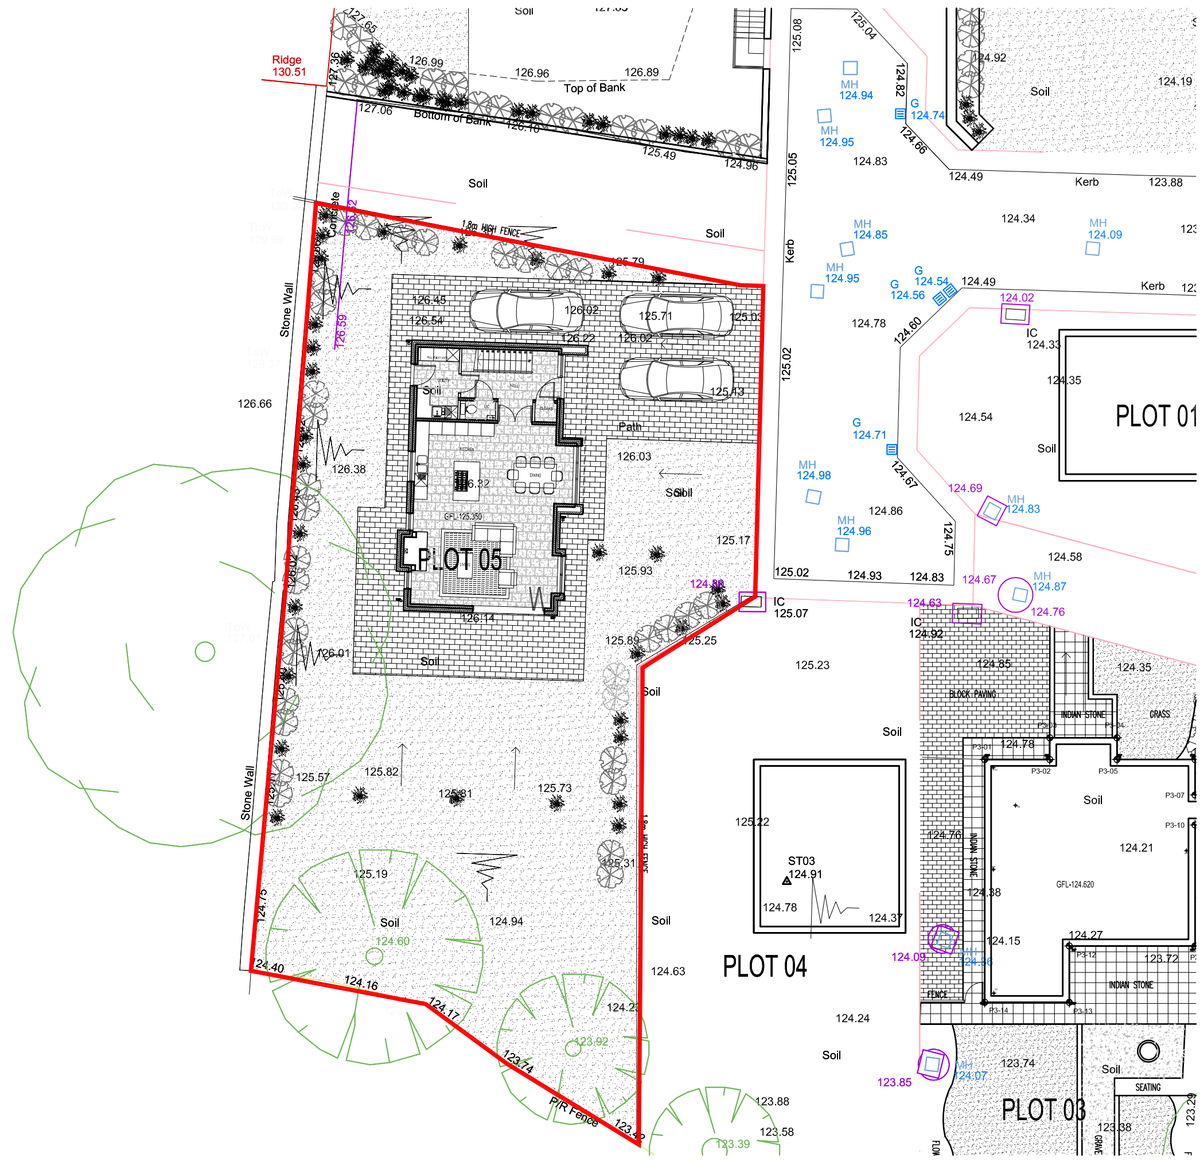

SITE PLAN
SCALE 1:200

FRONT ELEVATION
SCALE 1:100

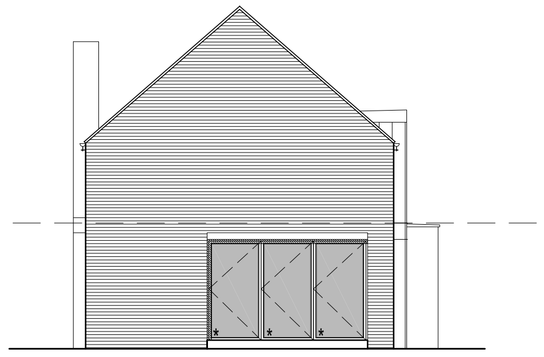

SIDE ELEVATION
SCALE 1:100

LOCATION PLAN
SCALE 1:1250

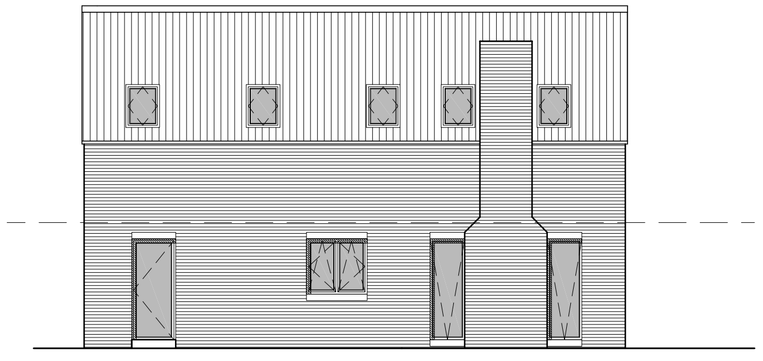

REAR ELEVATION
SCALE 1:100

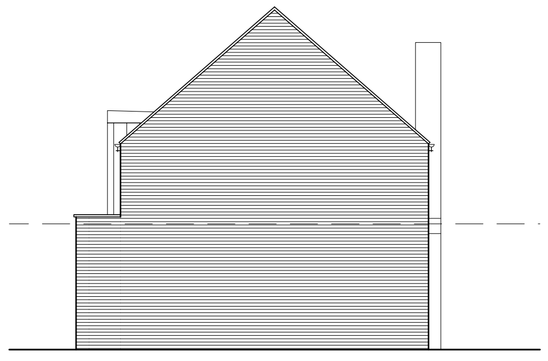

SIDE ELEVATION
SCALE 1:100

Coda Studios Ltd
70-71 Cornish Place, Cornish Street
Sheffield, S6 3AF
t: 0114 279 6003 f: 0114 279 6004
e:information@codastudios.co.uk

MR & MRS FLETCHER	Client
PROPOSED DWELLING (PLOT 5)	Job
DELF GARTH, 88-90 HIGH STREET	
DODWORTH, BARNSLEY	
PROPOSED PLANS & ELEVATIONS	Title

DRAWN	CHECKED	DATE	SCALE	
			A3 ISSUE:	A1 ISSUE:
LC	AH	04-16	-	AS SHOWN

REVISION	DRAWING STATUS	DRAWING NUMBER
c	PLANNING	2296 (5) 001

© COPYRIGHT EXISTS ON THE DESIGNS AND INFORMATION SHOWN ON THIS DRAWING
The Contractor must verify all dimensions on site before making shop drawings or commencing work of any kind. No dimensions to be scaled from this drawing. Architect to be notified of any discrepancies in dimensions immediately.