


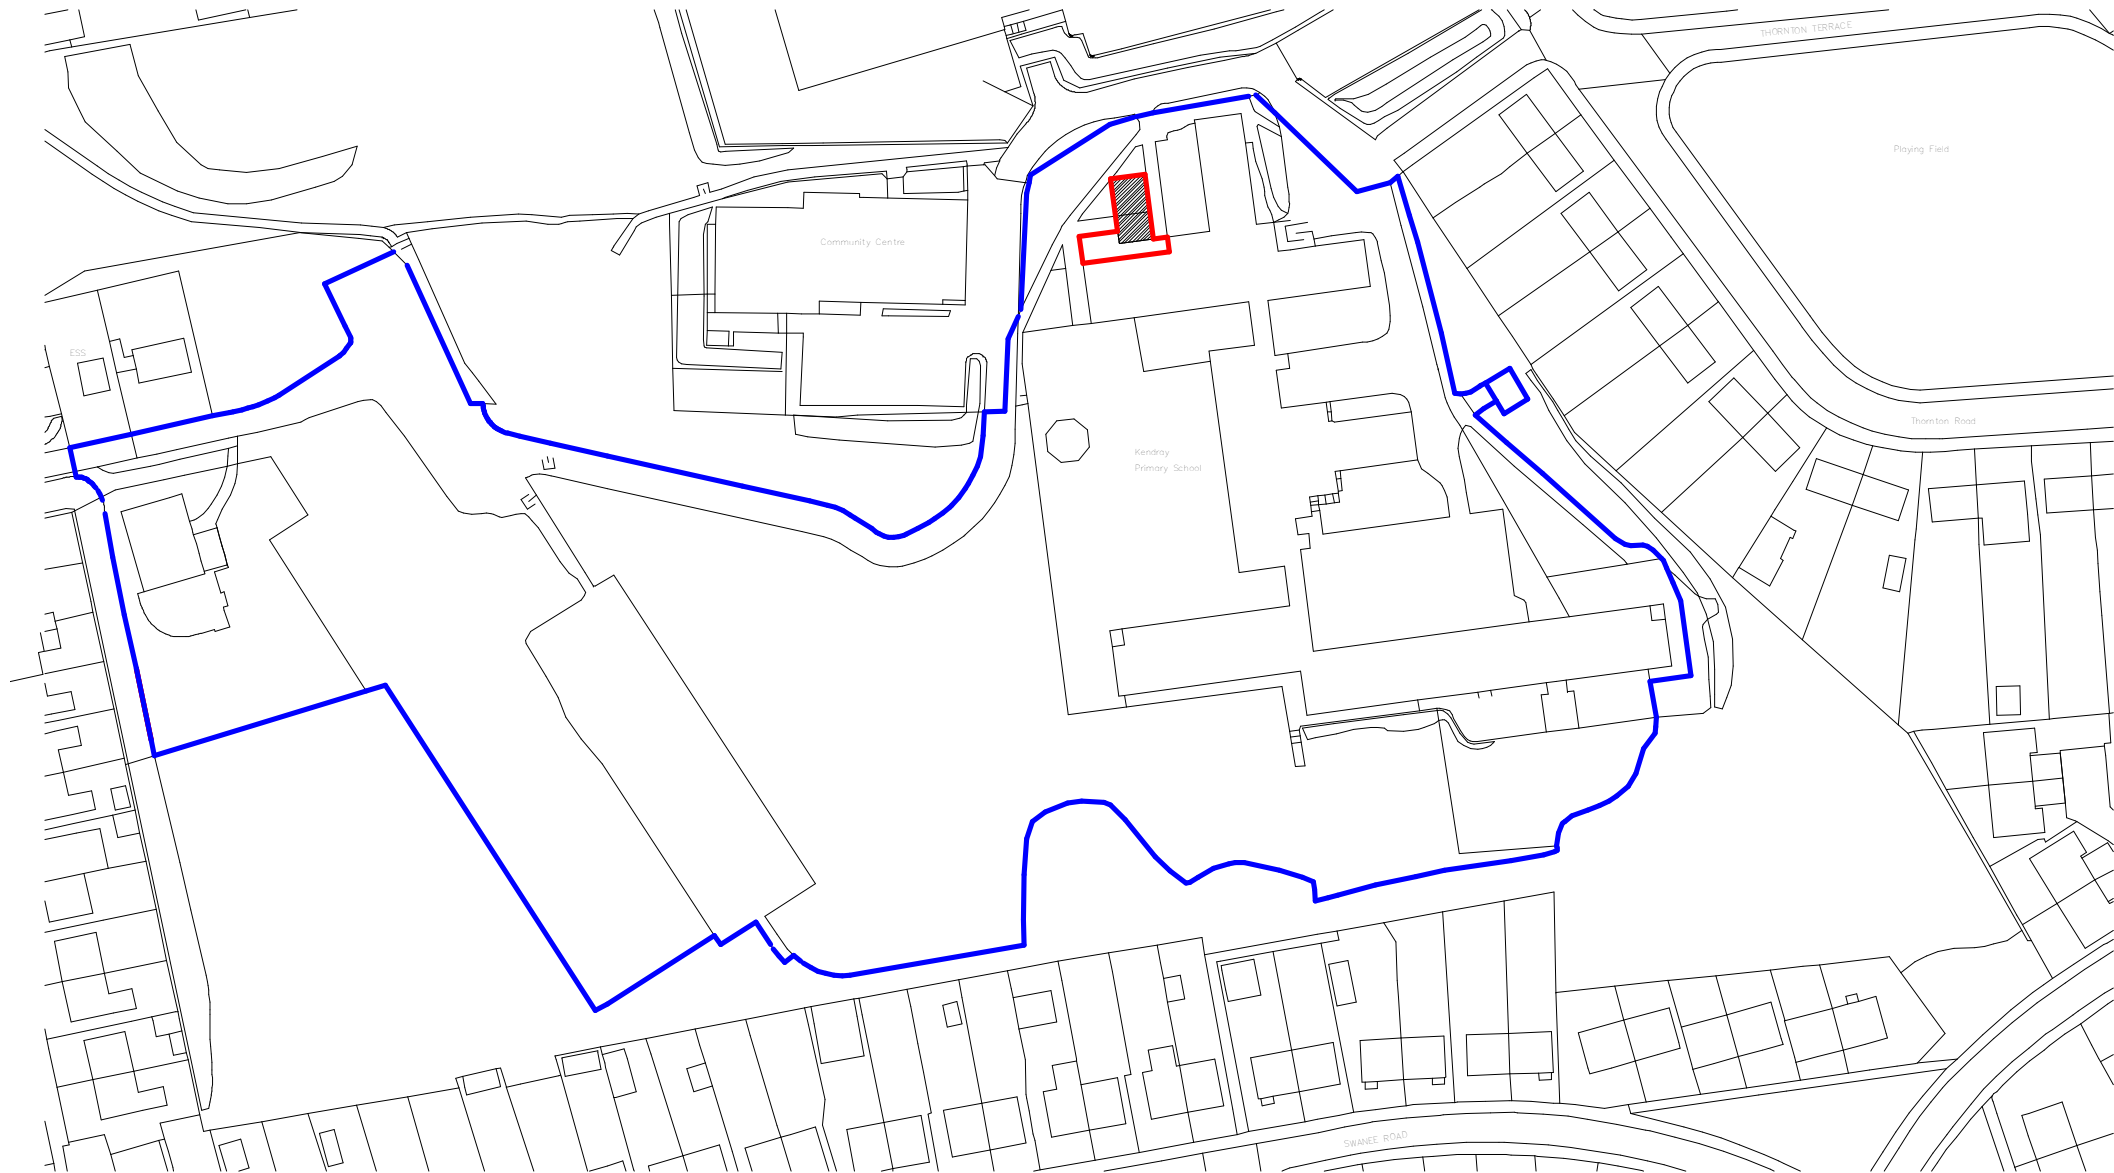

Location Plan
Scale 1:1250 @ A3

Legend

- Site Area
- Area of Works

Rev	Description	Date	Dr by	App by
original by	date created	approved by		
Thomas Williams	29.03.17	MC		

AHR
AHR Building Consultancy Ltd
Norwich Union House
High Street
Huddersfield
HD1 2LF
United Kingdom

T +44(0)1484 537411
F +44(0)1484 530332
E huddersfield@ahr-global.com
www.ahr-global.com

client name		
Wellspring Academy Trust Forest Academy		
project		
New Extension Classroom		
drawing		
Location Plan		
computer file		plot date
H:\BC\HUD\2017\2017_00236.001 - Wellspring Academy Trust - Forest Academy - Classroom Extension\10 BIM\10.0 WIP Detail Proposed - Extension.rvt		
project number		scale
2017.00236.001		1 : 1250 @A3
drawing number	rev	issue status
PL01		Planning

This drawing is to be read in conjunction with all related drawings. All dimensions must be checked and verified on site before commencing any work or producing shop drawings. The originator should be notified immediately of any discrepancy. This drawing is copyright and remains the property of AHR.